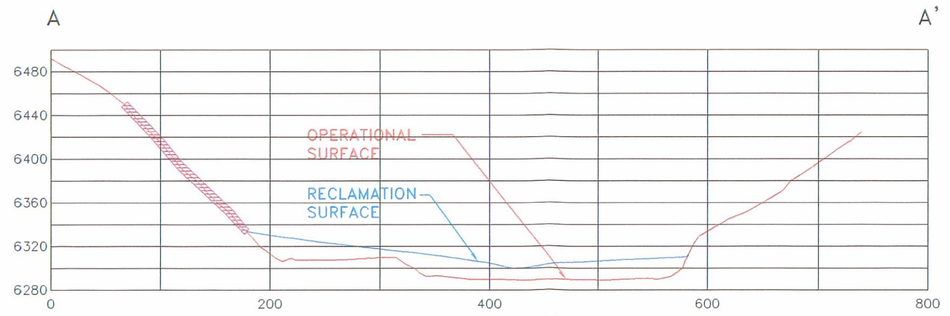

SECTION A–A'

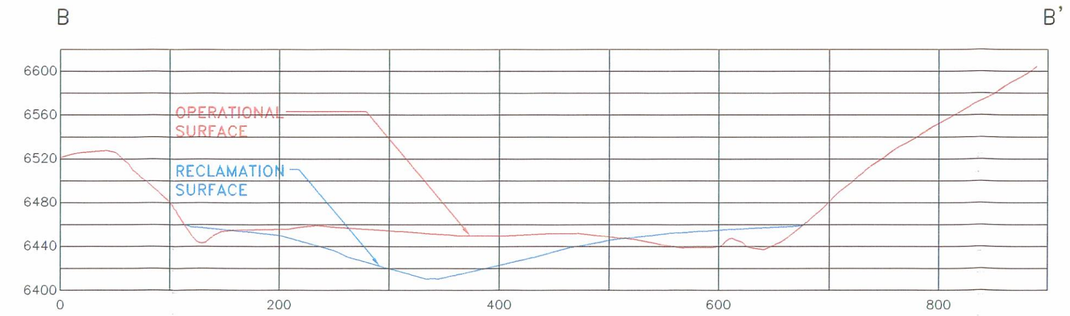

SECTION B–B'

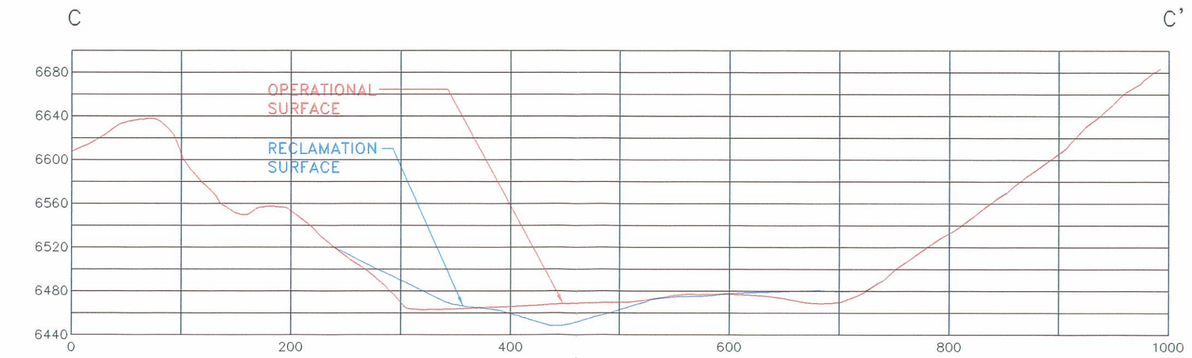

SECTION C–C'

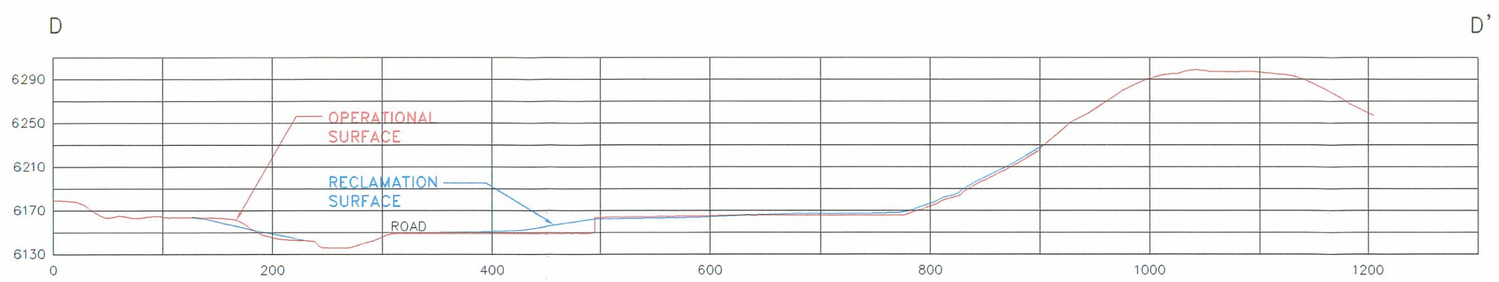

SECTION D–D'

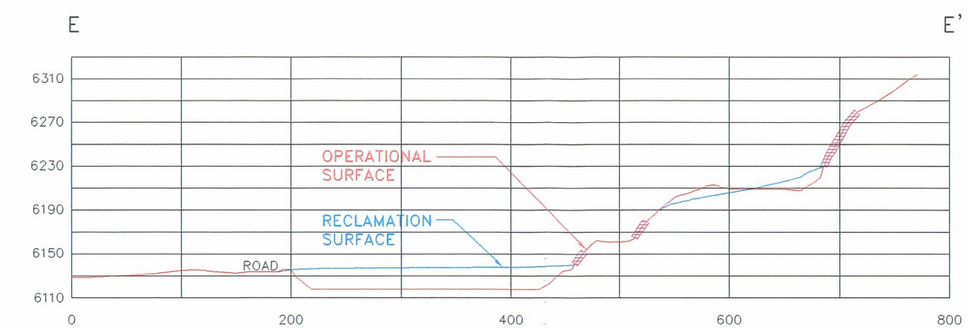

SECTION E–E'

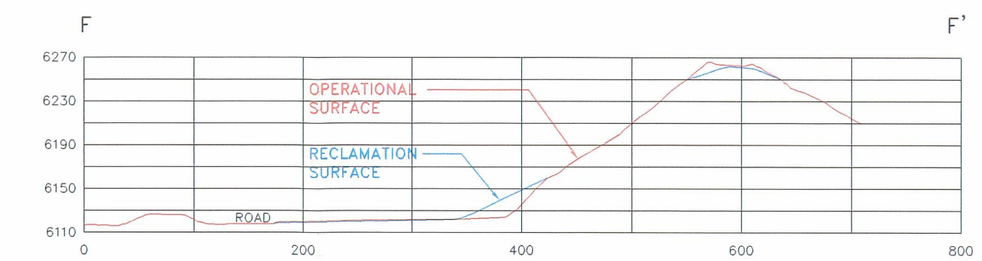

SECTION F–F'

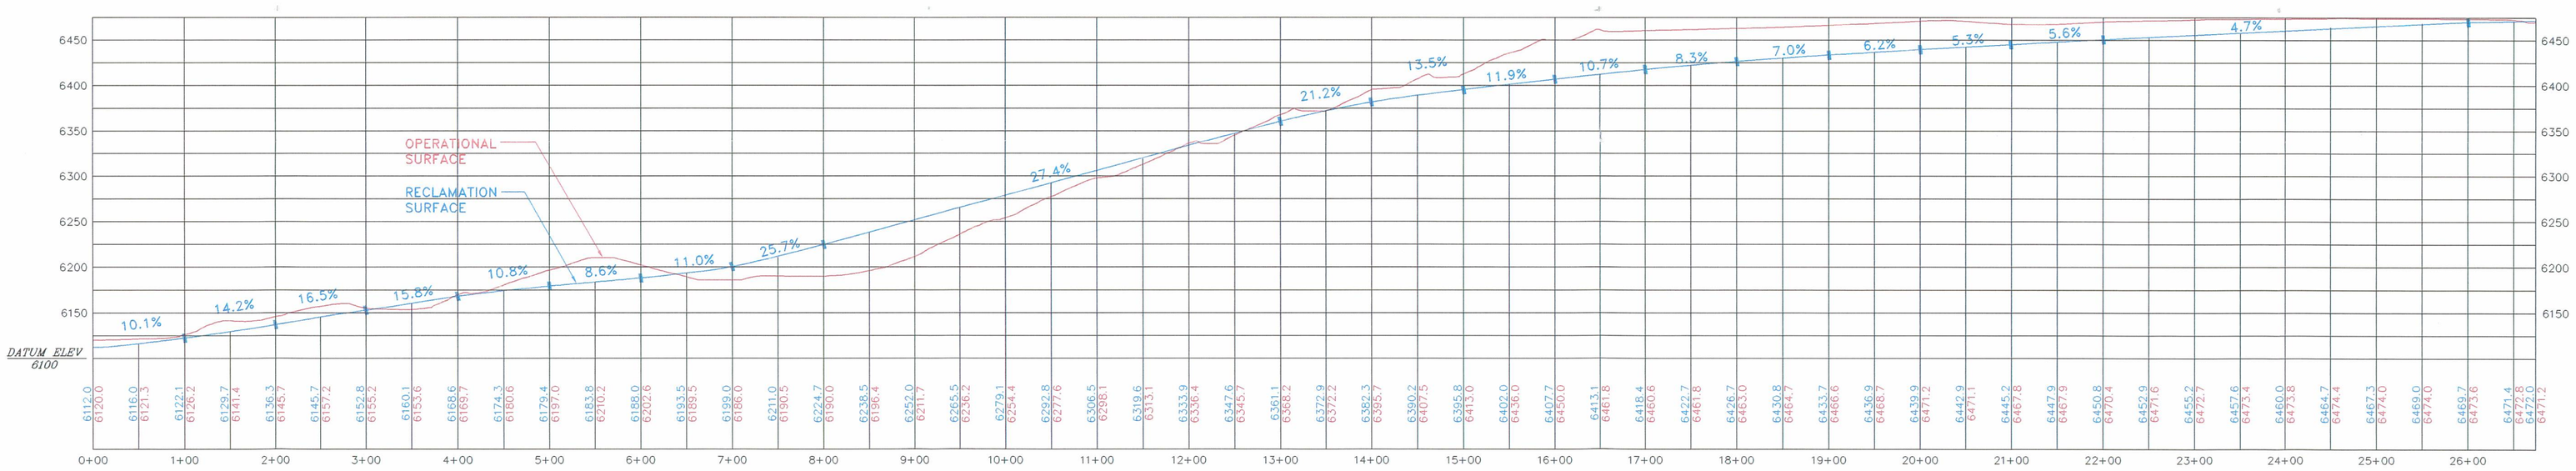

CGRD–1 CHANNEL PROFILE

REGISTERED PROFESSIONAL ENGINEER
No. 189797
LAYNE D. JENSEN
NOT VALID WITHOUT A SIGNATURE
STATE OF UTAH

LEGEND

RETAINED PRE-SMCRA CUTSLOPE

NOTES:

100′ 0′ 100′ 200′
HORIZONTAL AND VERTICAL

RAG

XREF'S

REVISION/HISTORY

BY	DATE	DESCRIPTION
1		
2		
3		
4		
5		
6		
7		
8		

EarthFax Engineering, Inc.
Engineers/Scientists

PLATEAU MINING CORPORATION

847 NW HIGHWAY 191 HELPER, UTAH 84526
PHONE: (435) 472-0475

TITLE: WILLOW CREEK MINE PREP PLANT AREA AND REFUSE PILE RECLAMATION CROSS-SECTIONS AND PROFILE

DRAWN BY: SHAUN FRANDSEN DATE: DEC 2003

CHECKED BY: JOHNNY PAPPAS DATE: DEC 2003

DRAWING NO. C:\UC709\17\DWG\FINAL-WORK\EX3.4-10.DWG

EXHIBIT 3.4–10