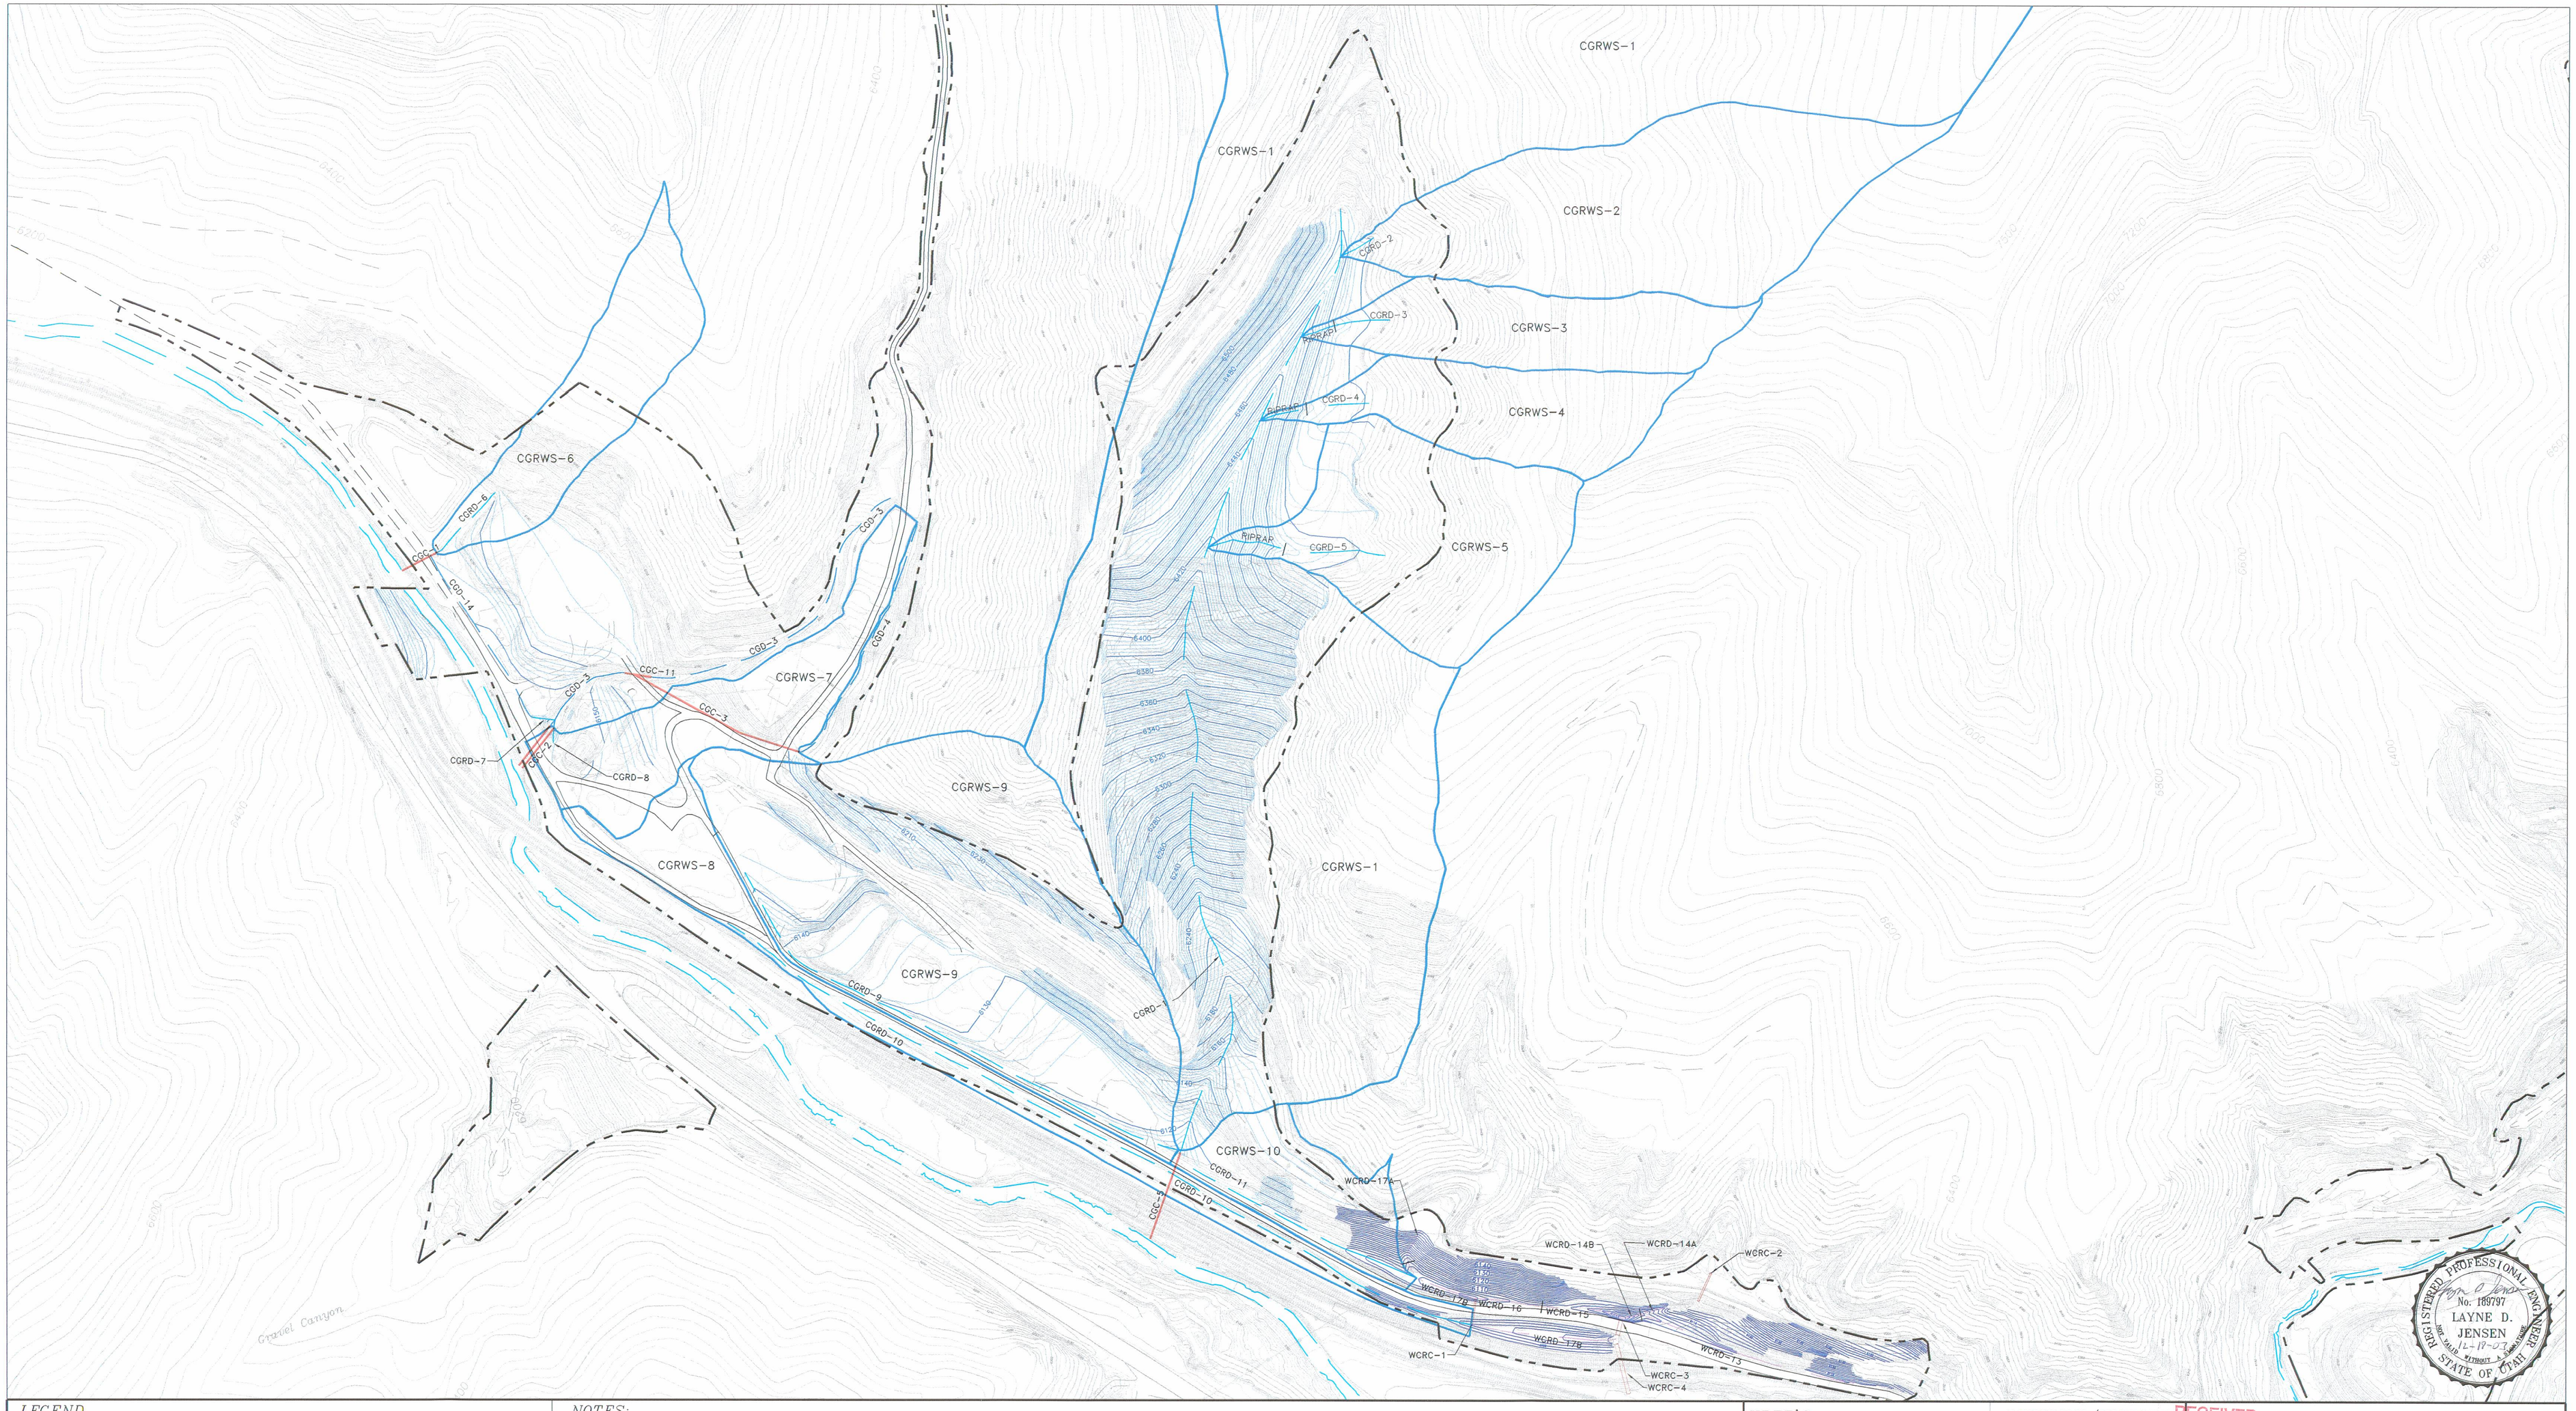

LEGEND

- DISTURBED AREA BOUNDARY
- WATERSHED BOUNDARY
- WILLOW CREEK RECLAMATION CONTOUR
- (CGRD-1) RECLAMATION CHANNEL
- (CGD-1) OPERATIONAL DRAINAGE DITCH RETAINED AFTER RECLAMATION
- (WCRD-1) WILLOW CREEK RECLAMATION DITCH
- (CGC-1) OPERATIONAL CULVERT RETAINED AFTER RECLAMATION
- (WCRC-1) WILLOW CREEK RECLAMATION CULVERT

NOTES:

RAG

N E S W

200' 0' 200' 400'

XREF'S

G:\UC709\17\DWG\FINAL-WORK\BASE-FINAL-OPS.DWG

G:\UC709\WILCRAPPRMAPS\BASE-20.DWG

REVISION/HISTORY

BY	DATE	DESCRIPTION
1		
2		
3		
4		
5		
6		
7		
8		

RECEIVED DEC 22 2003 DIV. OF OIL, GAS & MINING

EarthFax Engineering, Inc.
Engineers/Scientists

PLATEAU MINING CORPORATION

847 NW HIGHWAY 191 HELPER, UTAH 84526
PHONE: (435) 472-0475

TITLE: WILLOW CREEK MINE PREP. PLANT AREA AND REFUSE PILE RECLAMATION WATERSHED MAP

DRAWN BY: SHAUN FRANDSEN DATE: DEC 2003

CHECKED BY: JOHNNY PAPPAS DATE: DEC 2003

DRAWING NO. G:\UC709\17\DWG\FINAL-WORK\EX3.4-11.DWG 12-12-03

EXHIBIT 3.4-11