REFUSE PILE

TOPOGRAPHY

REFUSE PILE

SECTIONS

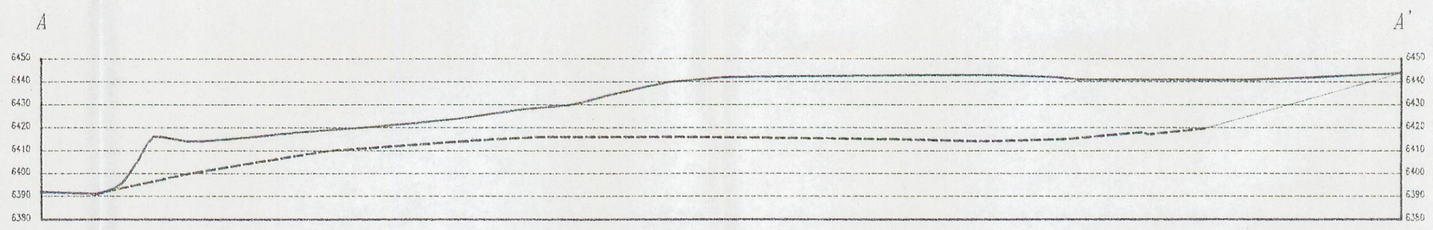

PROFILE = A – A'

VERTICAL SCALE = 1" = 50'

HORIZONTAL SCALE = 1" = 100'

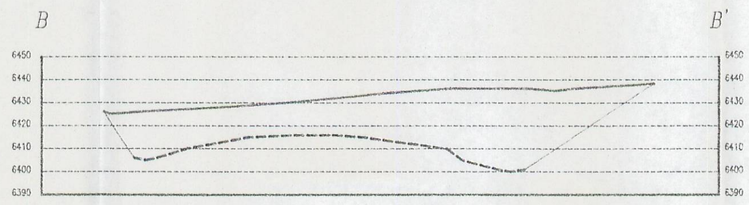

PROFILE = B – B'

VERTICAL SCALE = 1" = 50'

HORIZONTAL SCALE = 1" = 100'

REGISTERED PROFESSIONAL ENGINEER
DAN W. GUY
No. 154168
3/1/96
STATE OF UTAH

LEGEND:

EXISTING CROSS-SECTION:

PREVIOUS CROSS-SECTION:

REVISION	
DATE	BY
03/01/96	WOLF

Castle Gate Mine
Carbon County, Utah

RECEIVED
MAR 2 2 2004
DIV. OF OIL, GAS & MINING

SCHOOLHOUSE CANYON
REFUSE PILE
UPPER TERRACE
TOPOGRAPHY AND SECTIONS

Amax Coal Company
Subsidiary of Cyprus Amax Coal Company

DRAWN BY:	PROJECT NUMBER:	SCALE: AS SHOWN
APPROVED BY:	FILE NAME: R-PILE96	PLATE-1
DATE: 03/01/96	WOLF COMPUTER DESIGN & DRAFTING	