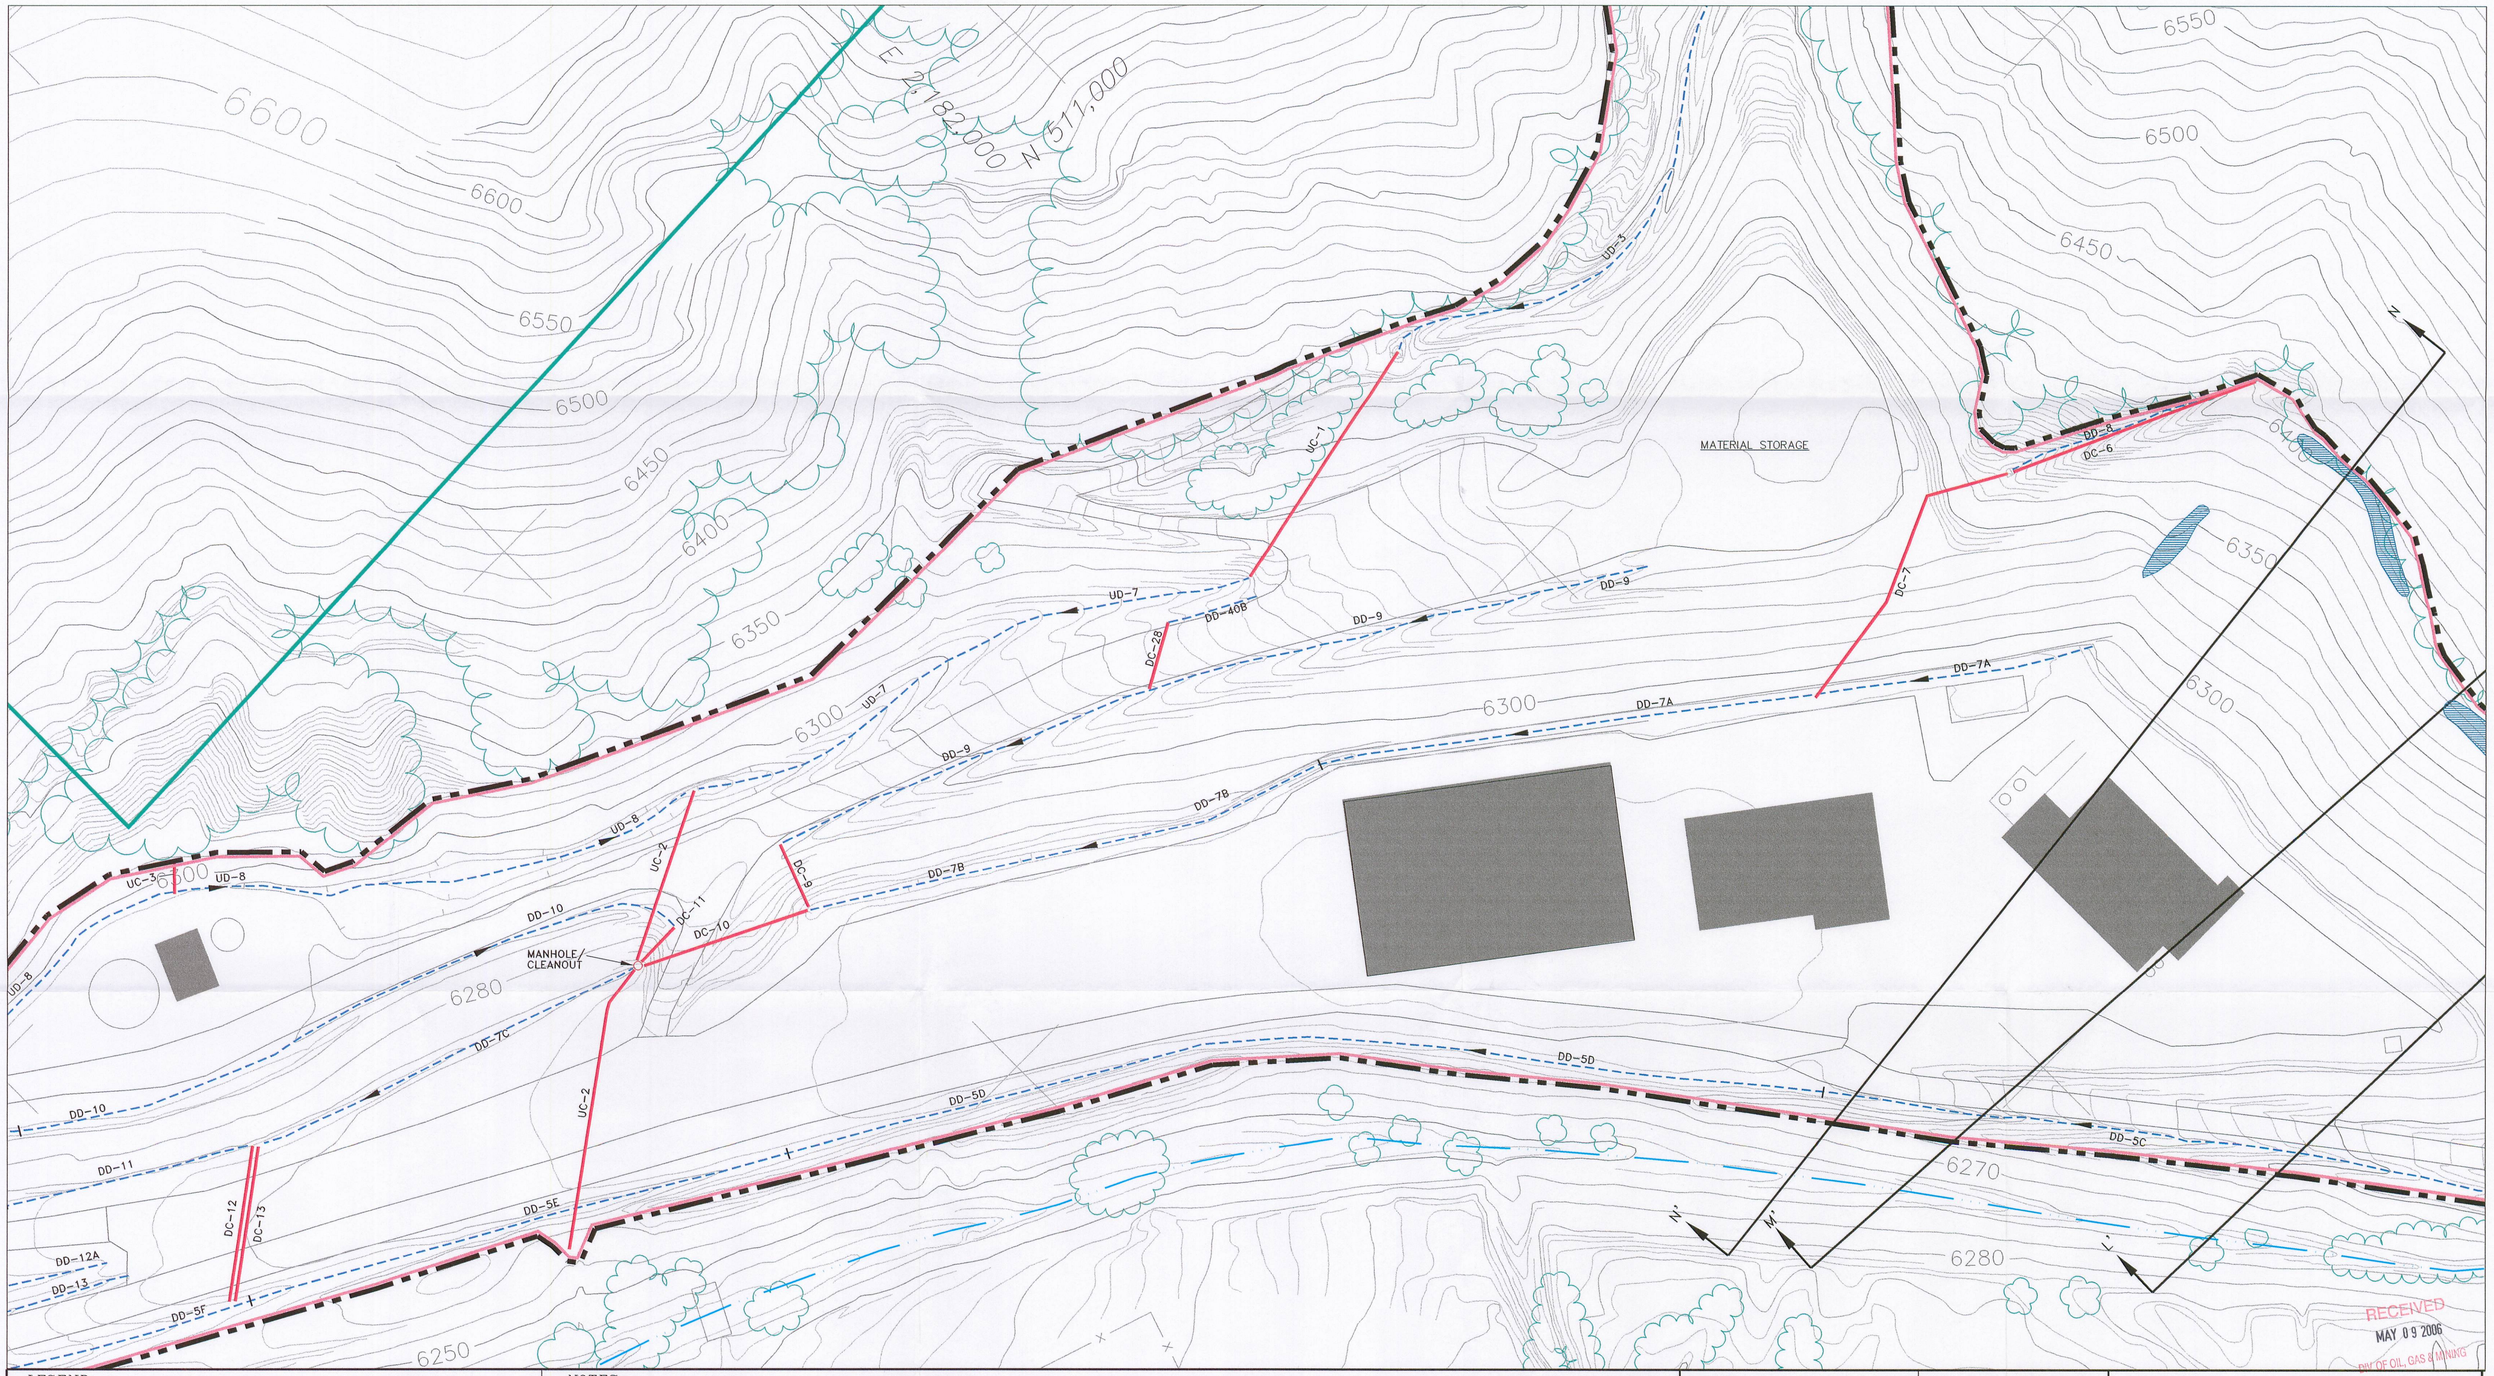


RECEIVED
MAY 09 2006
DIV. OF OIL, GAS & MINING

## LEGEND

- DISTURBED AREA BOUNDARY
- ACCESS ROAD/PAD AREA
- TRAIL
- HIGHWAY
- POWERLINE (MAJOR ONLY)
- FENCE LINE
- STREAM, DRAINAGE, RIVER
- (WCRD-1) WILLOW CREEK RECLAMATION DIVERSION
- RETAINED PRE-SMCRA HIGHWALL
- RETAINED PRE-SMCRA CUTSLOPE
- DRAINAGE DITCH
- CULVERT
- INDUSTRIAL POSTMINING LAND USE BOUNDARY (36.4 ACRES)
- CEU OWNERSHIP BOUNDARY (SEE MAP 21C-AB FOR ENTIRE OWNERSHIP AREA)

## NOTES:

50′ 0′ 50′ 100′

REGISTERED PROFESSIONAL ENGINEER
No. 189797
LAYNE D. JENSEN
4-26-06
NOT VALID WITHOUT A SIGNATURE
STATE OF UTAH

## XREF'S

G:\UC709\23\DWG\BASE-WCREEK.DWG
G:\UC709\23\DWG\BASE-20CUT.DWG

EarthFax Engineering, Inc.
Engineers/Scientists

## REVISION/HISTORY

| BY | DATE | DESCRIPTION |
|---|---|---|
| JP | 02-03 | ADD ALTERNATIVE RECLAMATION DESIGN |
| JP | 08-03 | RESPOND TO DIVISION COMMENTS |
| JP | 11-03 | RESPOND TO DIVISION COMMENTS |
| LDJ | 03-06 | AS-BUILT CONDITIONS |

# PLATEAU MINING CORPORATION

847 NW HIGHWAY 191 HELPER, UTAH 84526
PHONE: (435) 472-0475

TITLE: WILLOW CREEK MINE AS-BUILT TOPOGRAPHY AND DRAINAGE STRUCTURES LOCATION MAP

DRAWN BY: SWF DATE: DEC 2000
CHECKED BY: LDJ DATE: 12-15-00
DRAWING NO. G:\UC709\23\DWG\MAP21B-AB.DWG\02-26-05

MAP 21B – AB