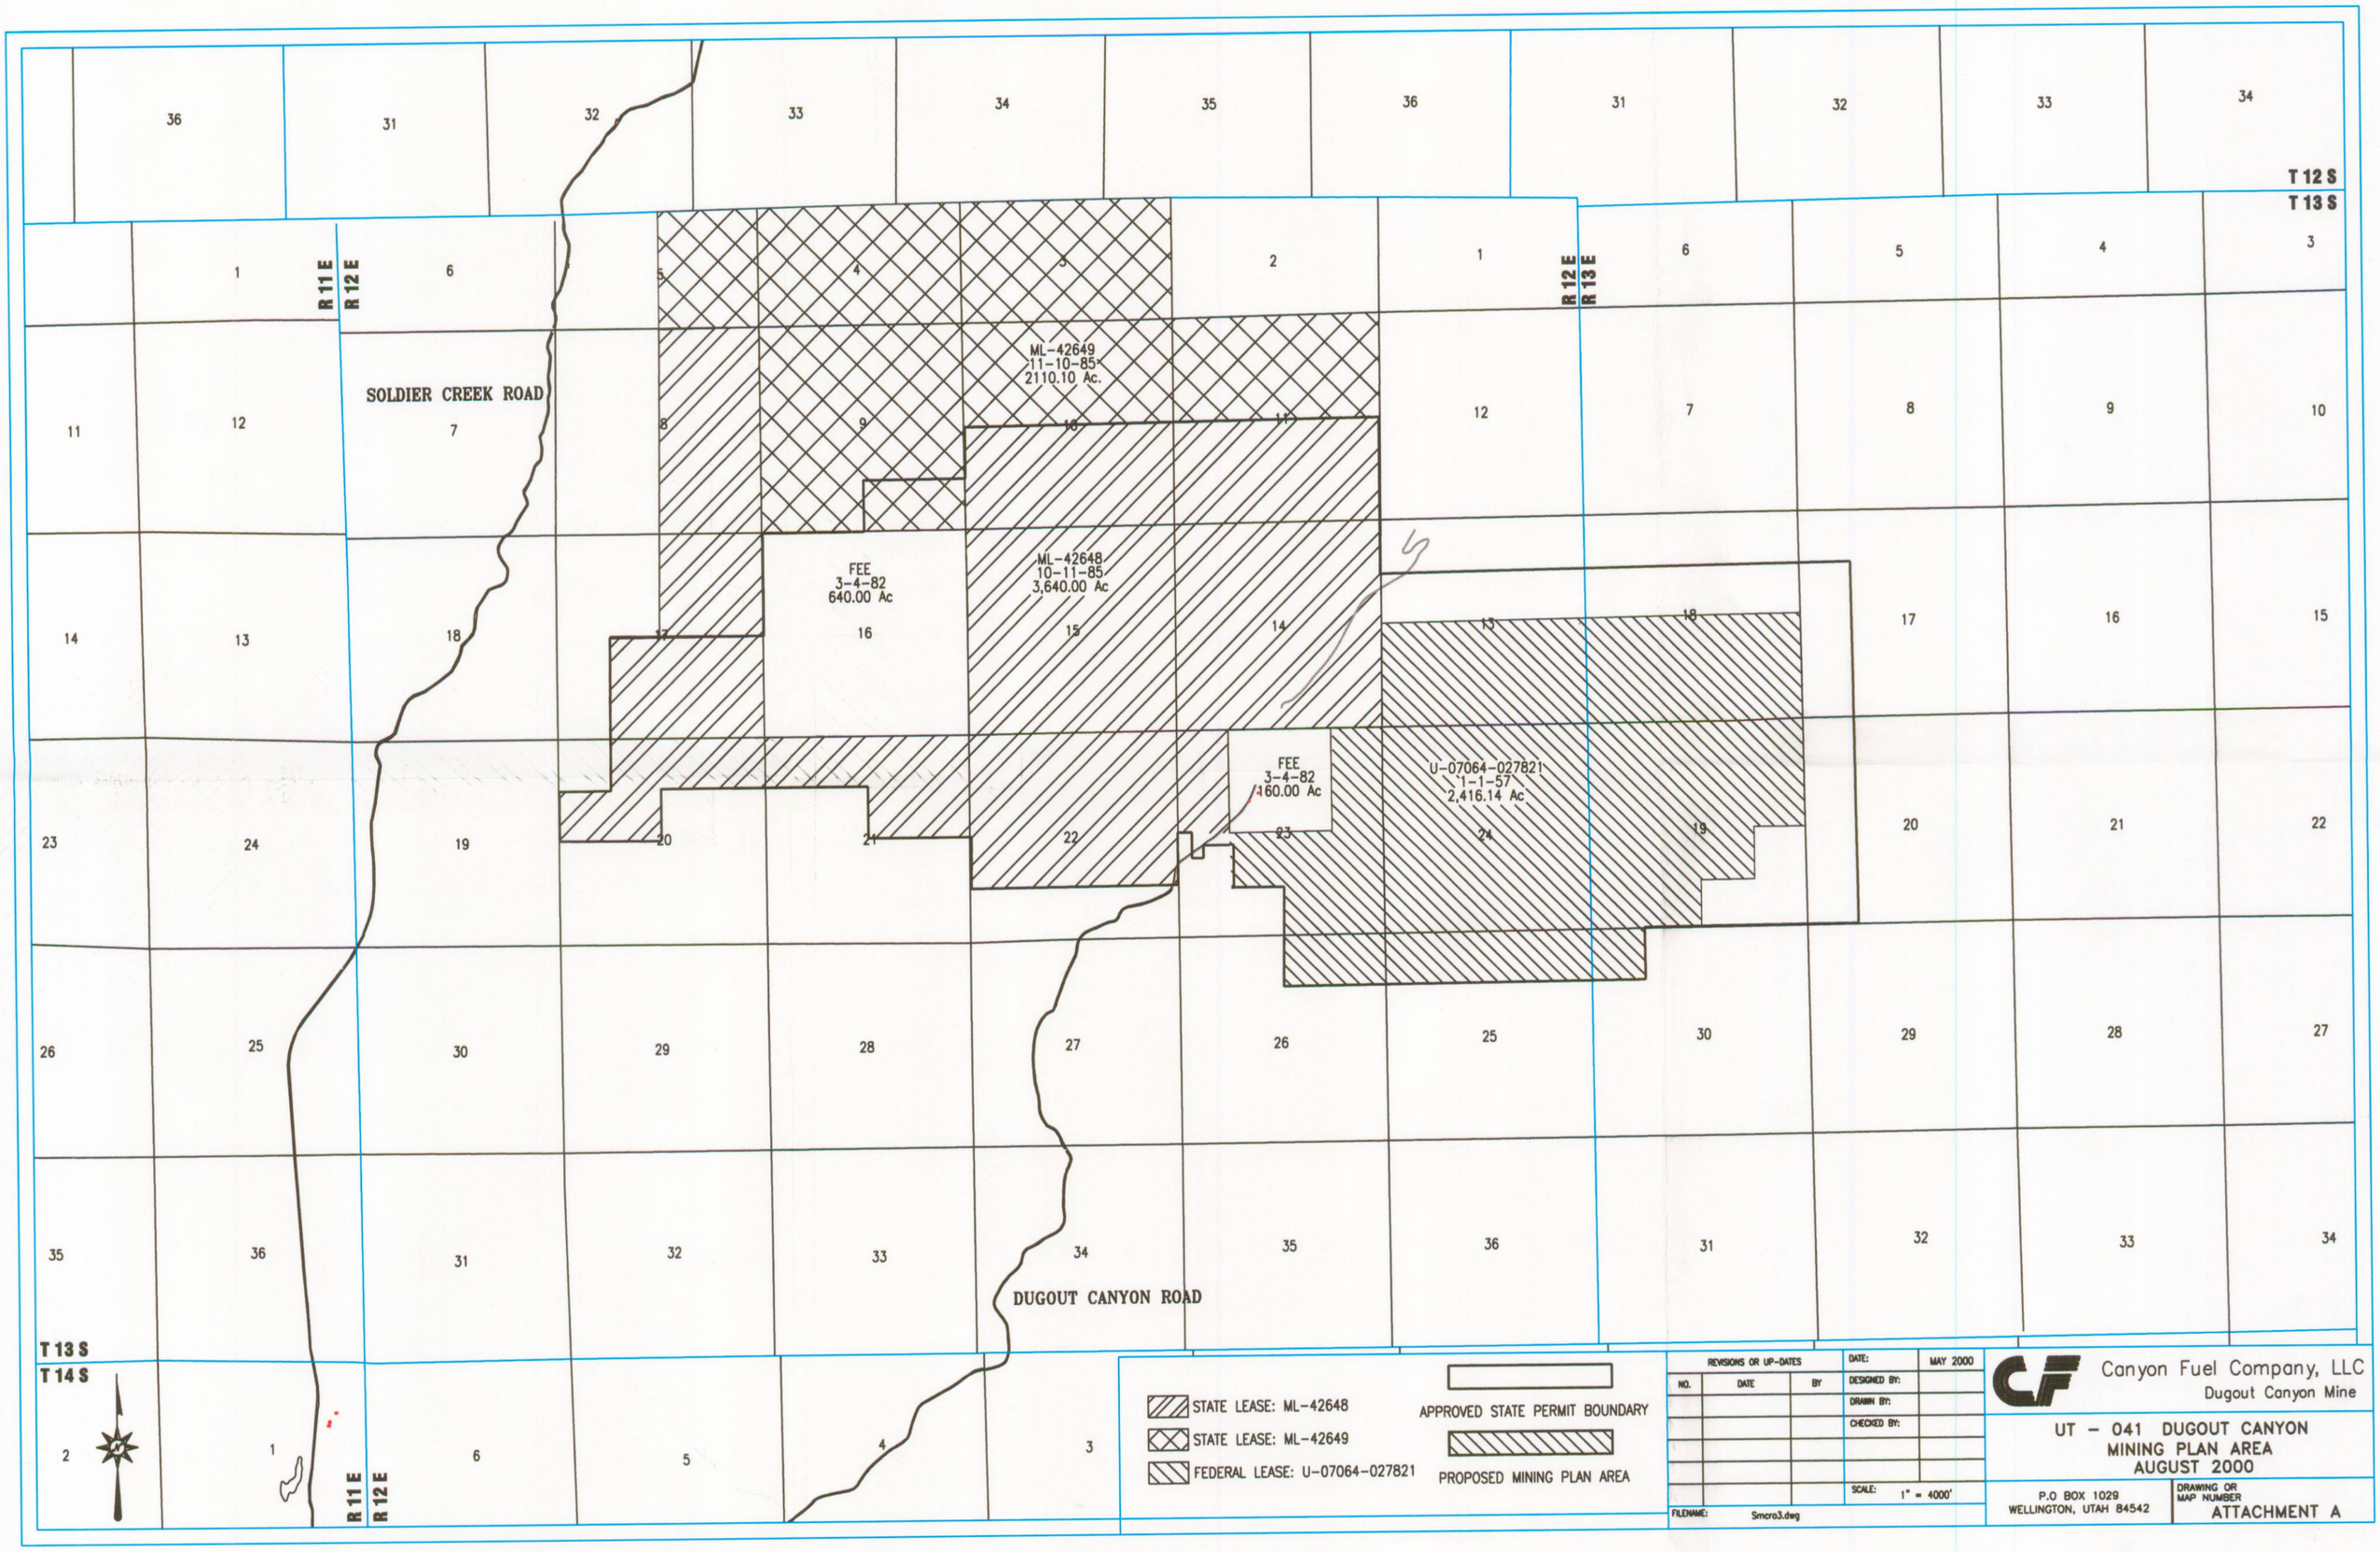
T 12 S
T 13 S
T 14 S
R 11 E
R 12 E
R 13 E
SOLDIER CREEK ROAD
DUGOUT CANYON ROAD
ML-42649
11-10-85
2110.10 Ac.
ML-42648
10-11-85
3,640.00 Ac
FEE
3-4-82
640.00 Ac
FEE
3-4-82
160.00 Ac
U-07064-027821
1-1-57
2,416.14 Ac
STATE LEASE: ML-42648
STATE LEASE: ML-42649
FEDERAL LEASE: U-07064-027821
APPROVED STATE PERMIT BOUNDARY
PROPOSED MINING PLAN AREA
REVISIONS OR UP-DATES
NO.
DATE
BY
DATE:
MAY 2000
DESIGNED BY:
DRAWN BY:
CHECKED BY:
SCALE:
1" = 4000'
FILENAME:
Smcro3.dwg
Canyon Fuel Company, LLC
Dugout Canyon Mine
UT - 041 DUGOUT CANYON
MINING PLAN AREA
AUGUST 2000
P.O BOX 1029
WELLINGTON, UTAH 84542
DRAWING OR
MAP NUMBER
ATTACHMENT A