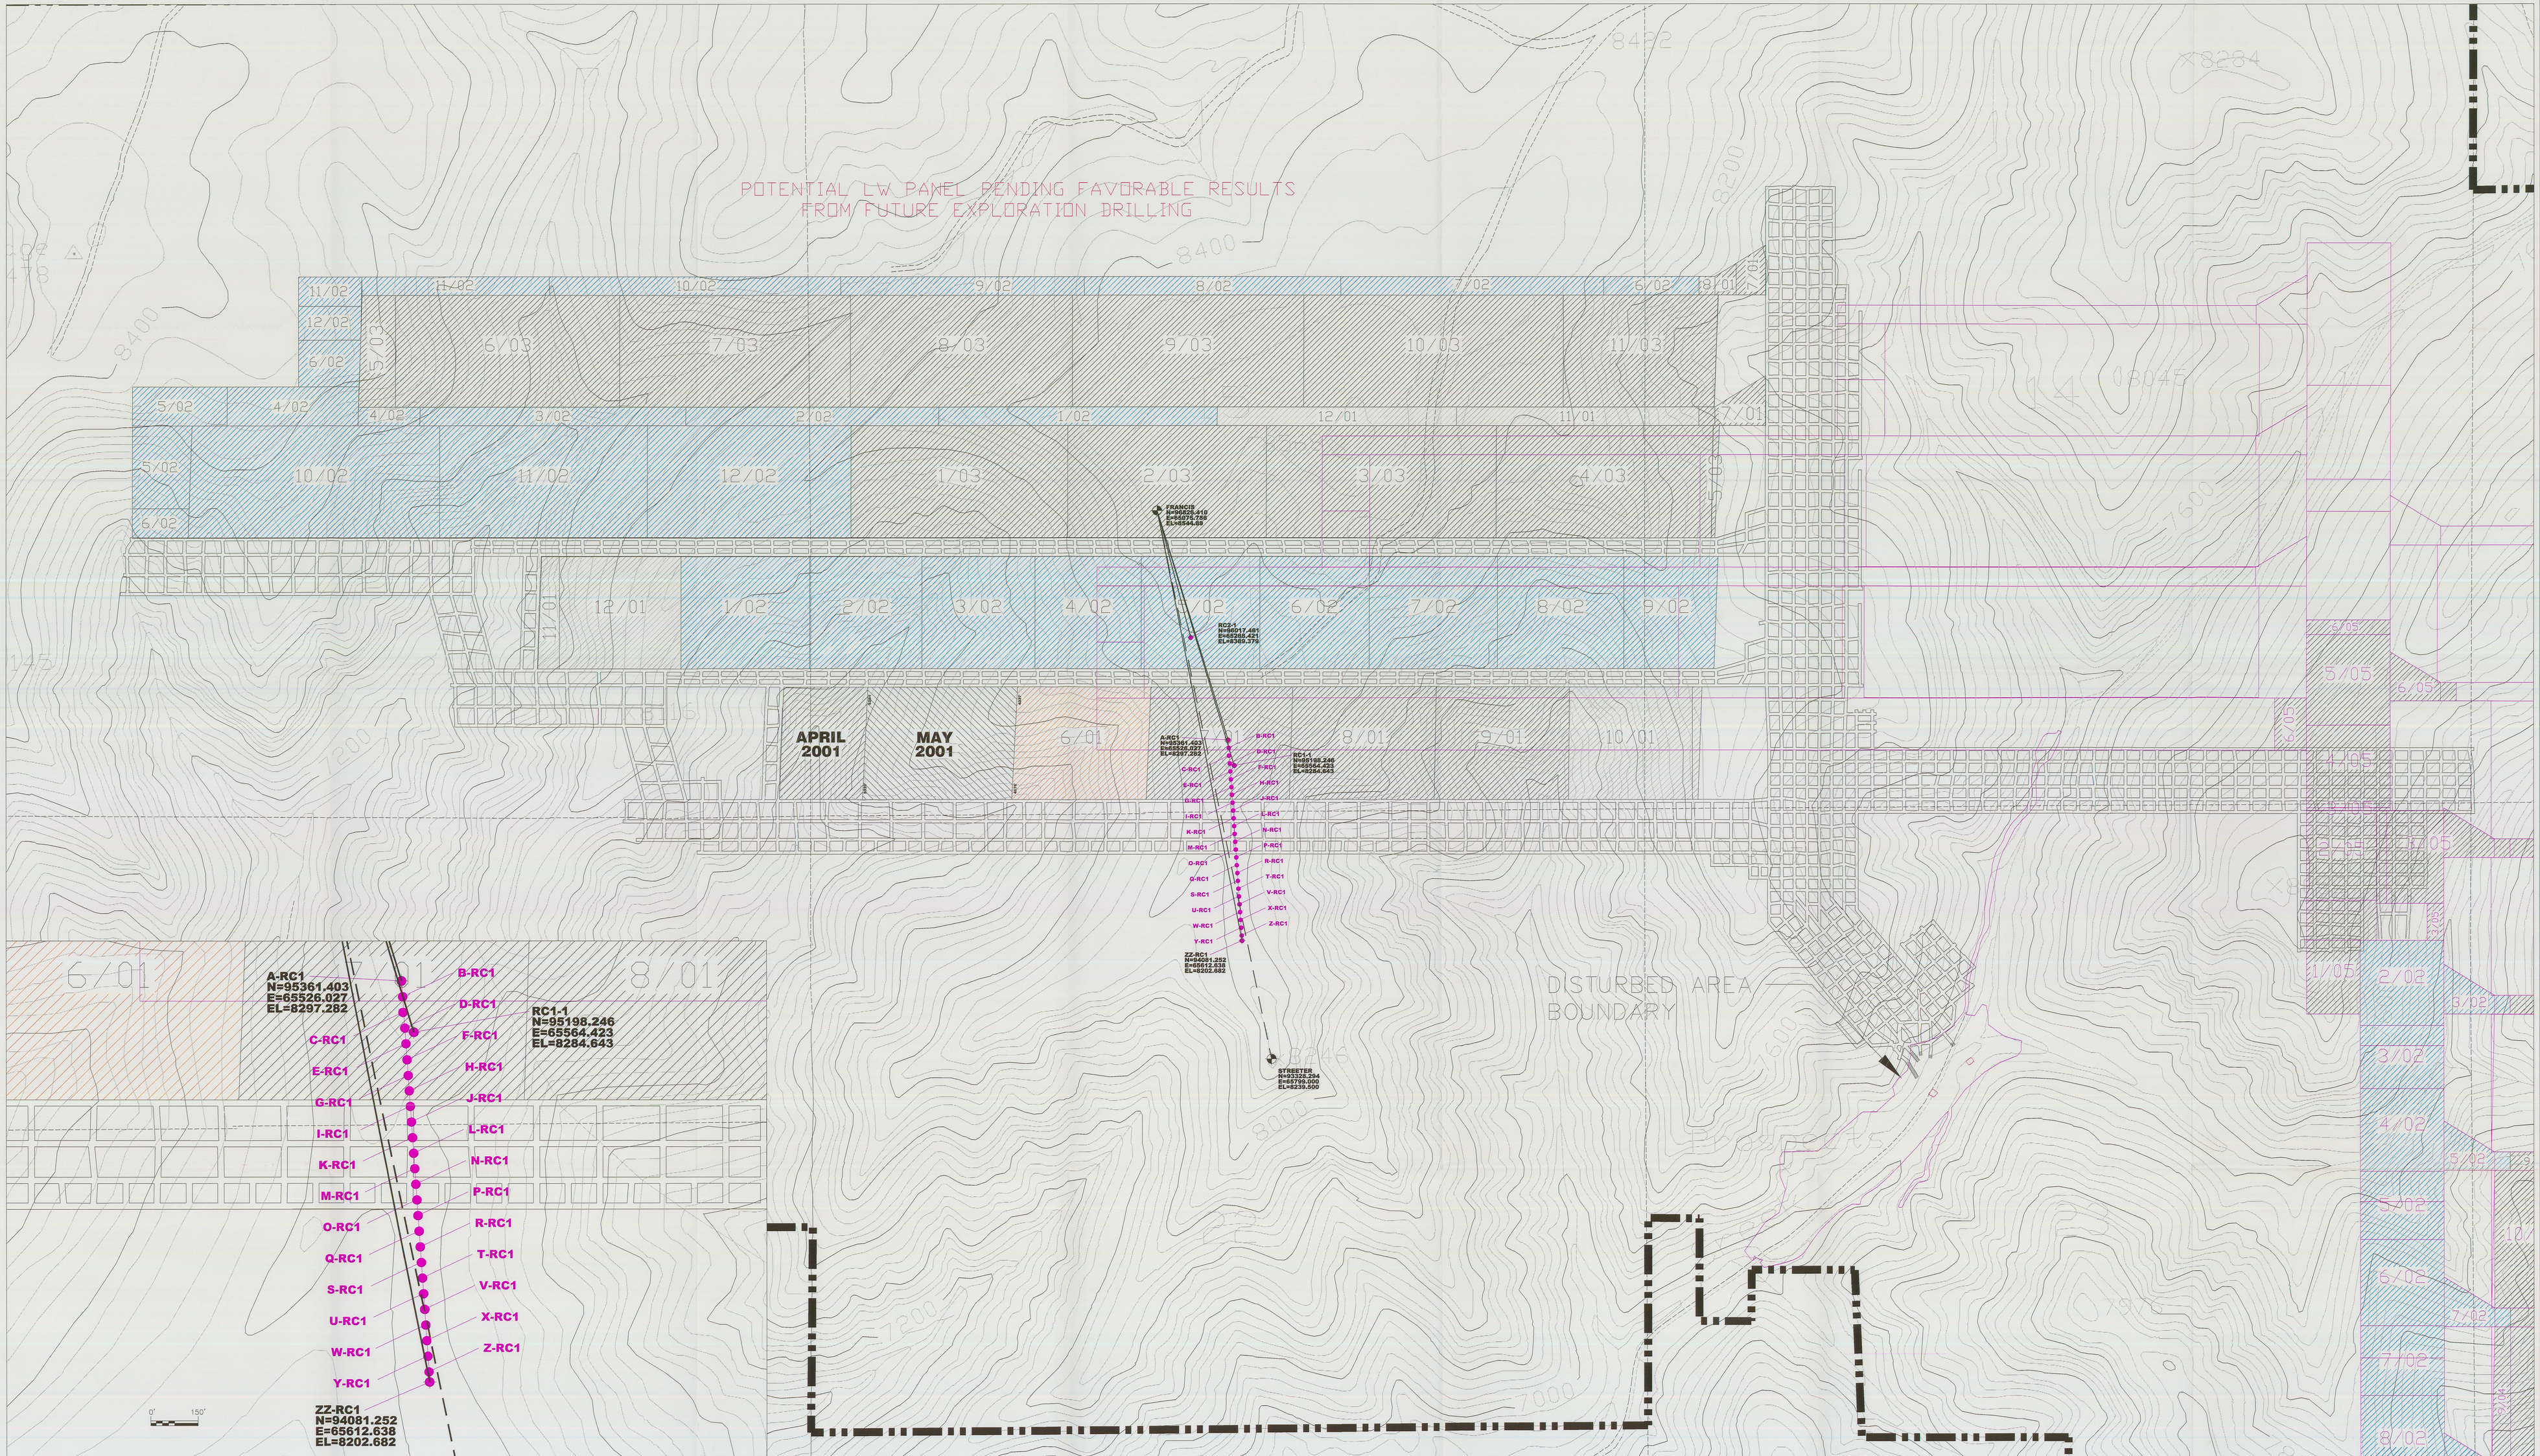

LEGEND

MINE PLAN PROJECTIONS

ROCK CANYON SEAM (OUTLINED IN BLACK)

GILSON SEAM (OUTLINED IN RED)

PERMIT AREA BOUNDARY

AREA OF FUTURE EXPANSION

LOCATION OF CURRENT CONTROL POINT AND MONITORING STATIONS

BACKSIGHT LEG

FORESIGHT LEG

PROJECTED MINING BY YEARS

- 2nd QUARTER 2001
- 3rd QUARTER 2001
- 4th QUARTER 2001
- 2002
- 2003
- 2004
- 2005

REGISTERED PROFESSIONAL ENGINEER
No. 155810
DAVID G. SPILLMAN
1/6/02
STATE OF UTAH

0' 300'

REVISION	
DATE	BY

Canyon Fuel Company, LLC
Soldier Canyon & Dugout Canyon Mines

2001 DUGOUT CANYON MINE
SUBSIDENCE MONITORING STATIONS

RECEIVED
MAR 19 2002
DIVISION OF
OIL, GAS AND MINING

Dugout Canyon Mine

DRAWN BY: J. BYARS	DATE: JULY 27, 2001	SCALE = AS SHOWN
APPROVED BY:	FILE NAME: SUB-2001.DWG D459.PCP	DRAWING OR MAP NUMBER SUB-2001