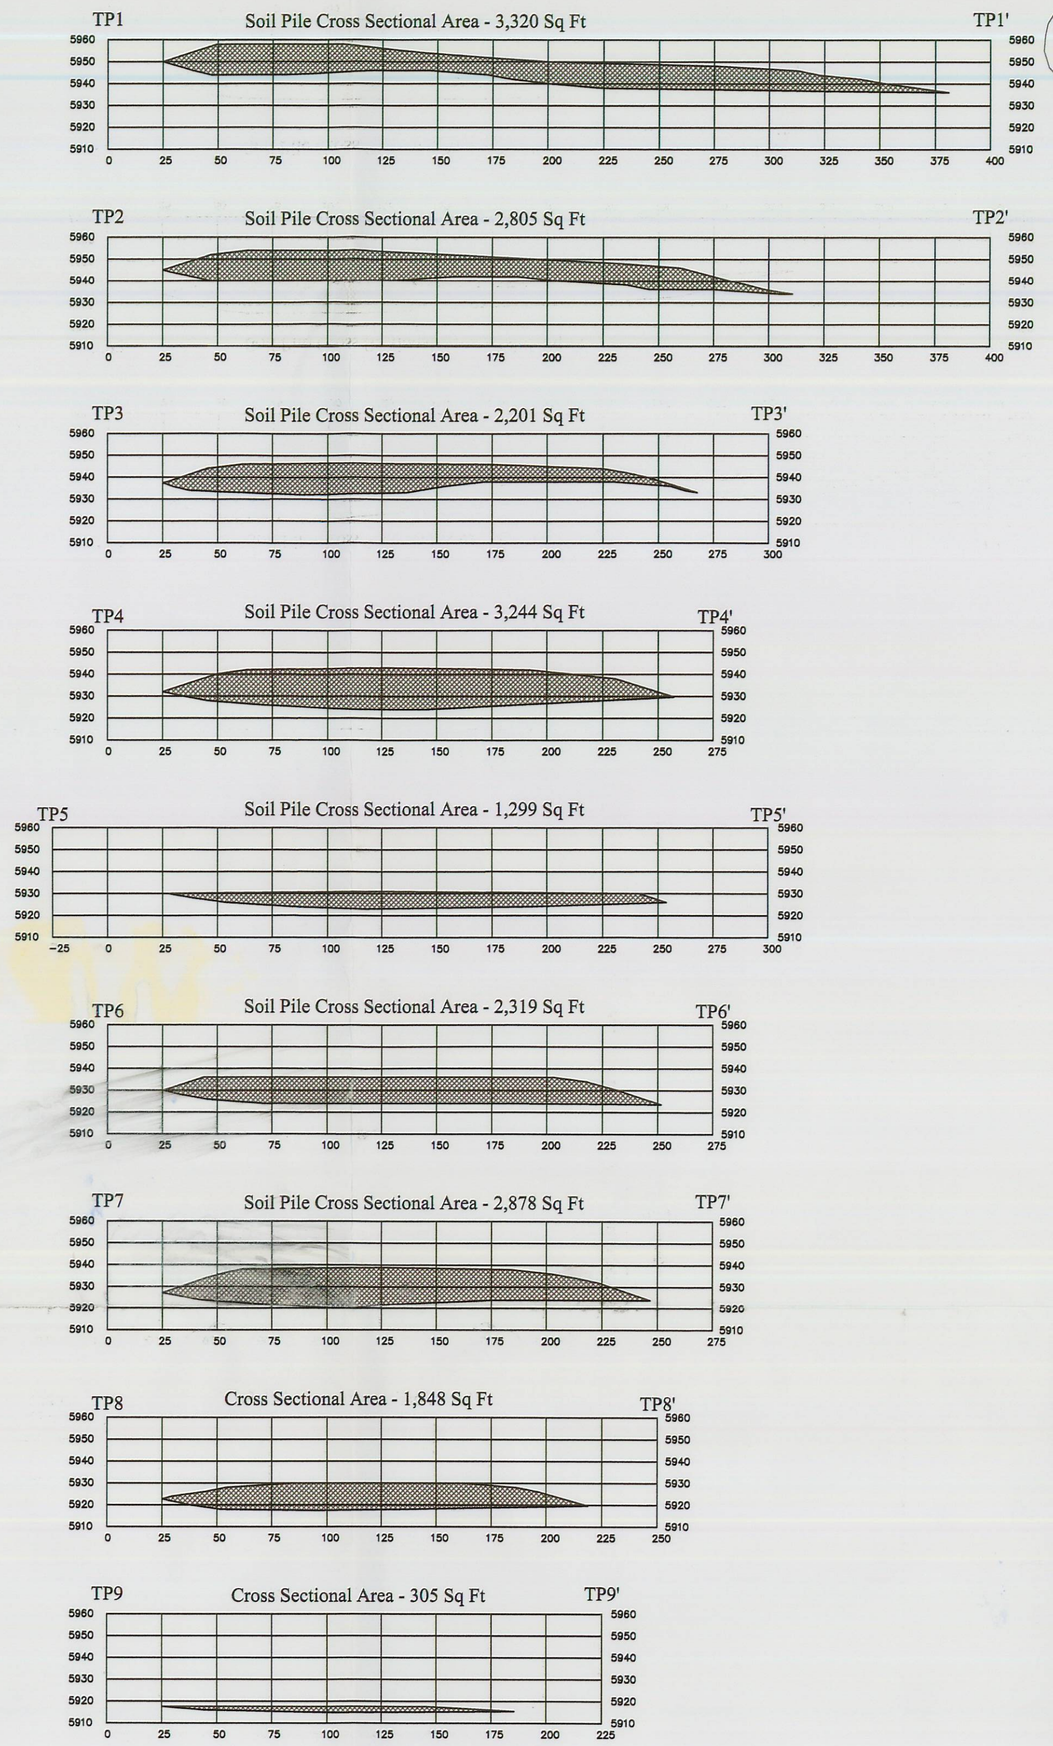

Note: Cross sectional base is the "operational surface".

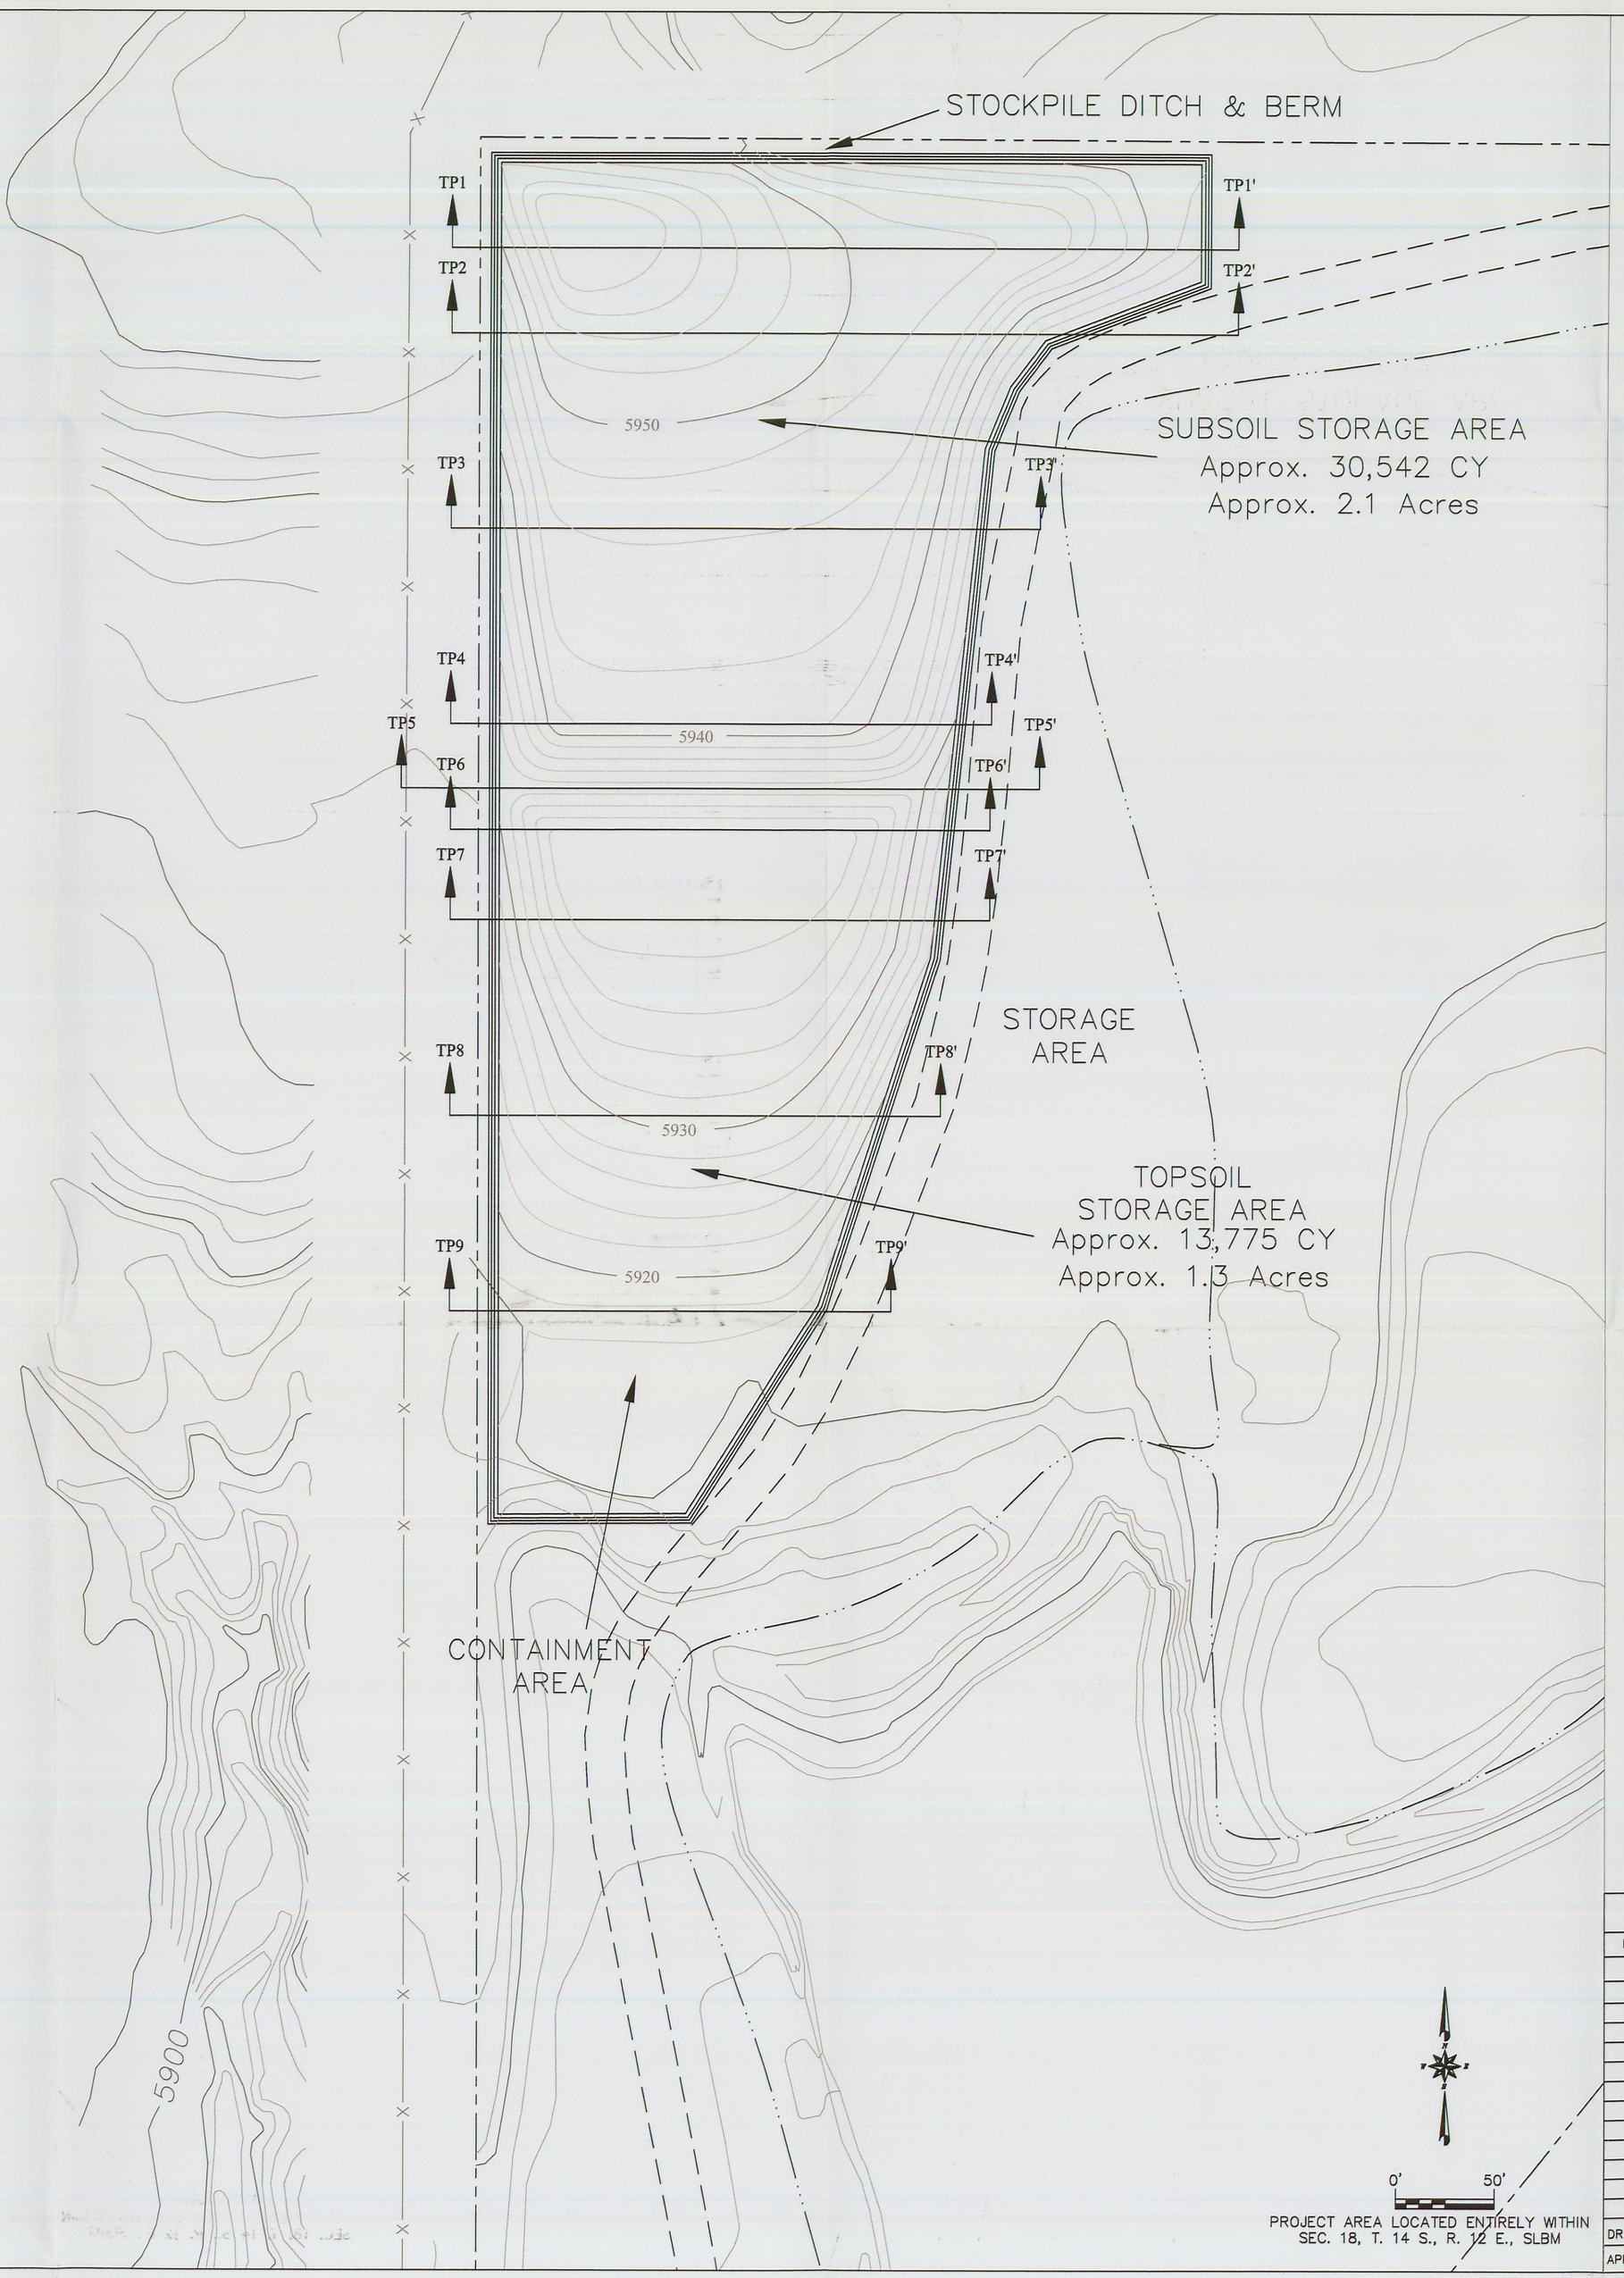

LEGEND

- DISTURBED AREA BOUNDARY AND PERMIT AREA BOUNDARY
- OPERATIONAL CONTOURS (5900, 5890)
- CROSS-SECTION LOCATIONS

INCORPORATED
MAR 0 3 2003
DIV OF OIL GAS & MINING

RECEIVED
JAN 0 8 2003
DIV. OF OIL, GAS & MINING

REGISTERED PROFESSIONAL ENGINEER
No. 151610
DAVID G. SPILLMAN
1/7/03
STATE OF UTAH

Confidential
X Shelf
Expandable
Refer to Record No. CC09 Date 2/13/2003
In C/CC7L0 2003 Sullivan
For additional information

REVISION	
DATE	BY

Canyon Fuel Company, LLC
Dugout Canyon Mine

SOIL STOCKPILES

Dugout Canyon Mine

DRAWN BY: DGS	DATE: JANUARY 7, 2003 (earthfax ctb.)	SCALE: 1"=50'
APPROVED BY: VSM	FILE NAME: RA Plate 2-2.dwg	DRAWING OR MAP NUMBER RA PLATE 2-2