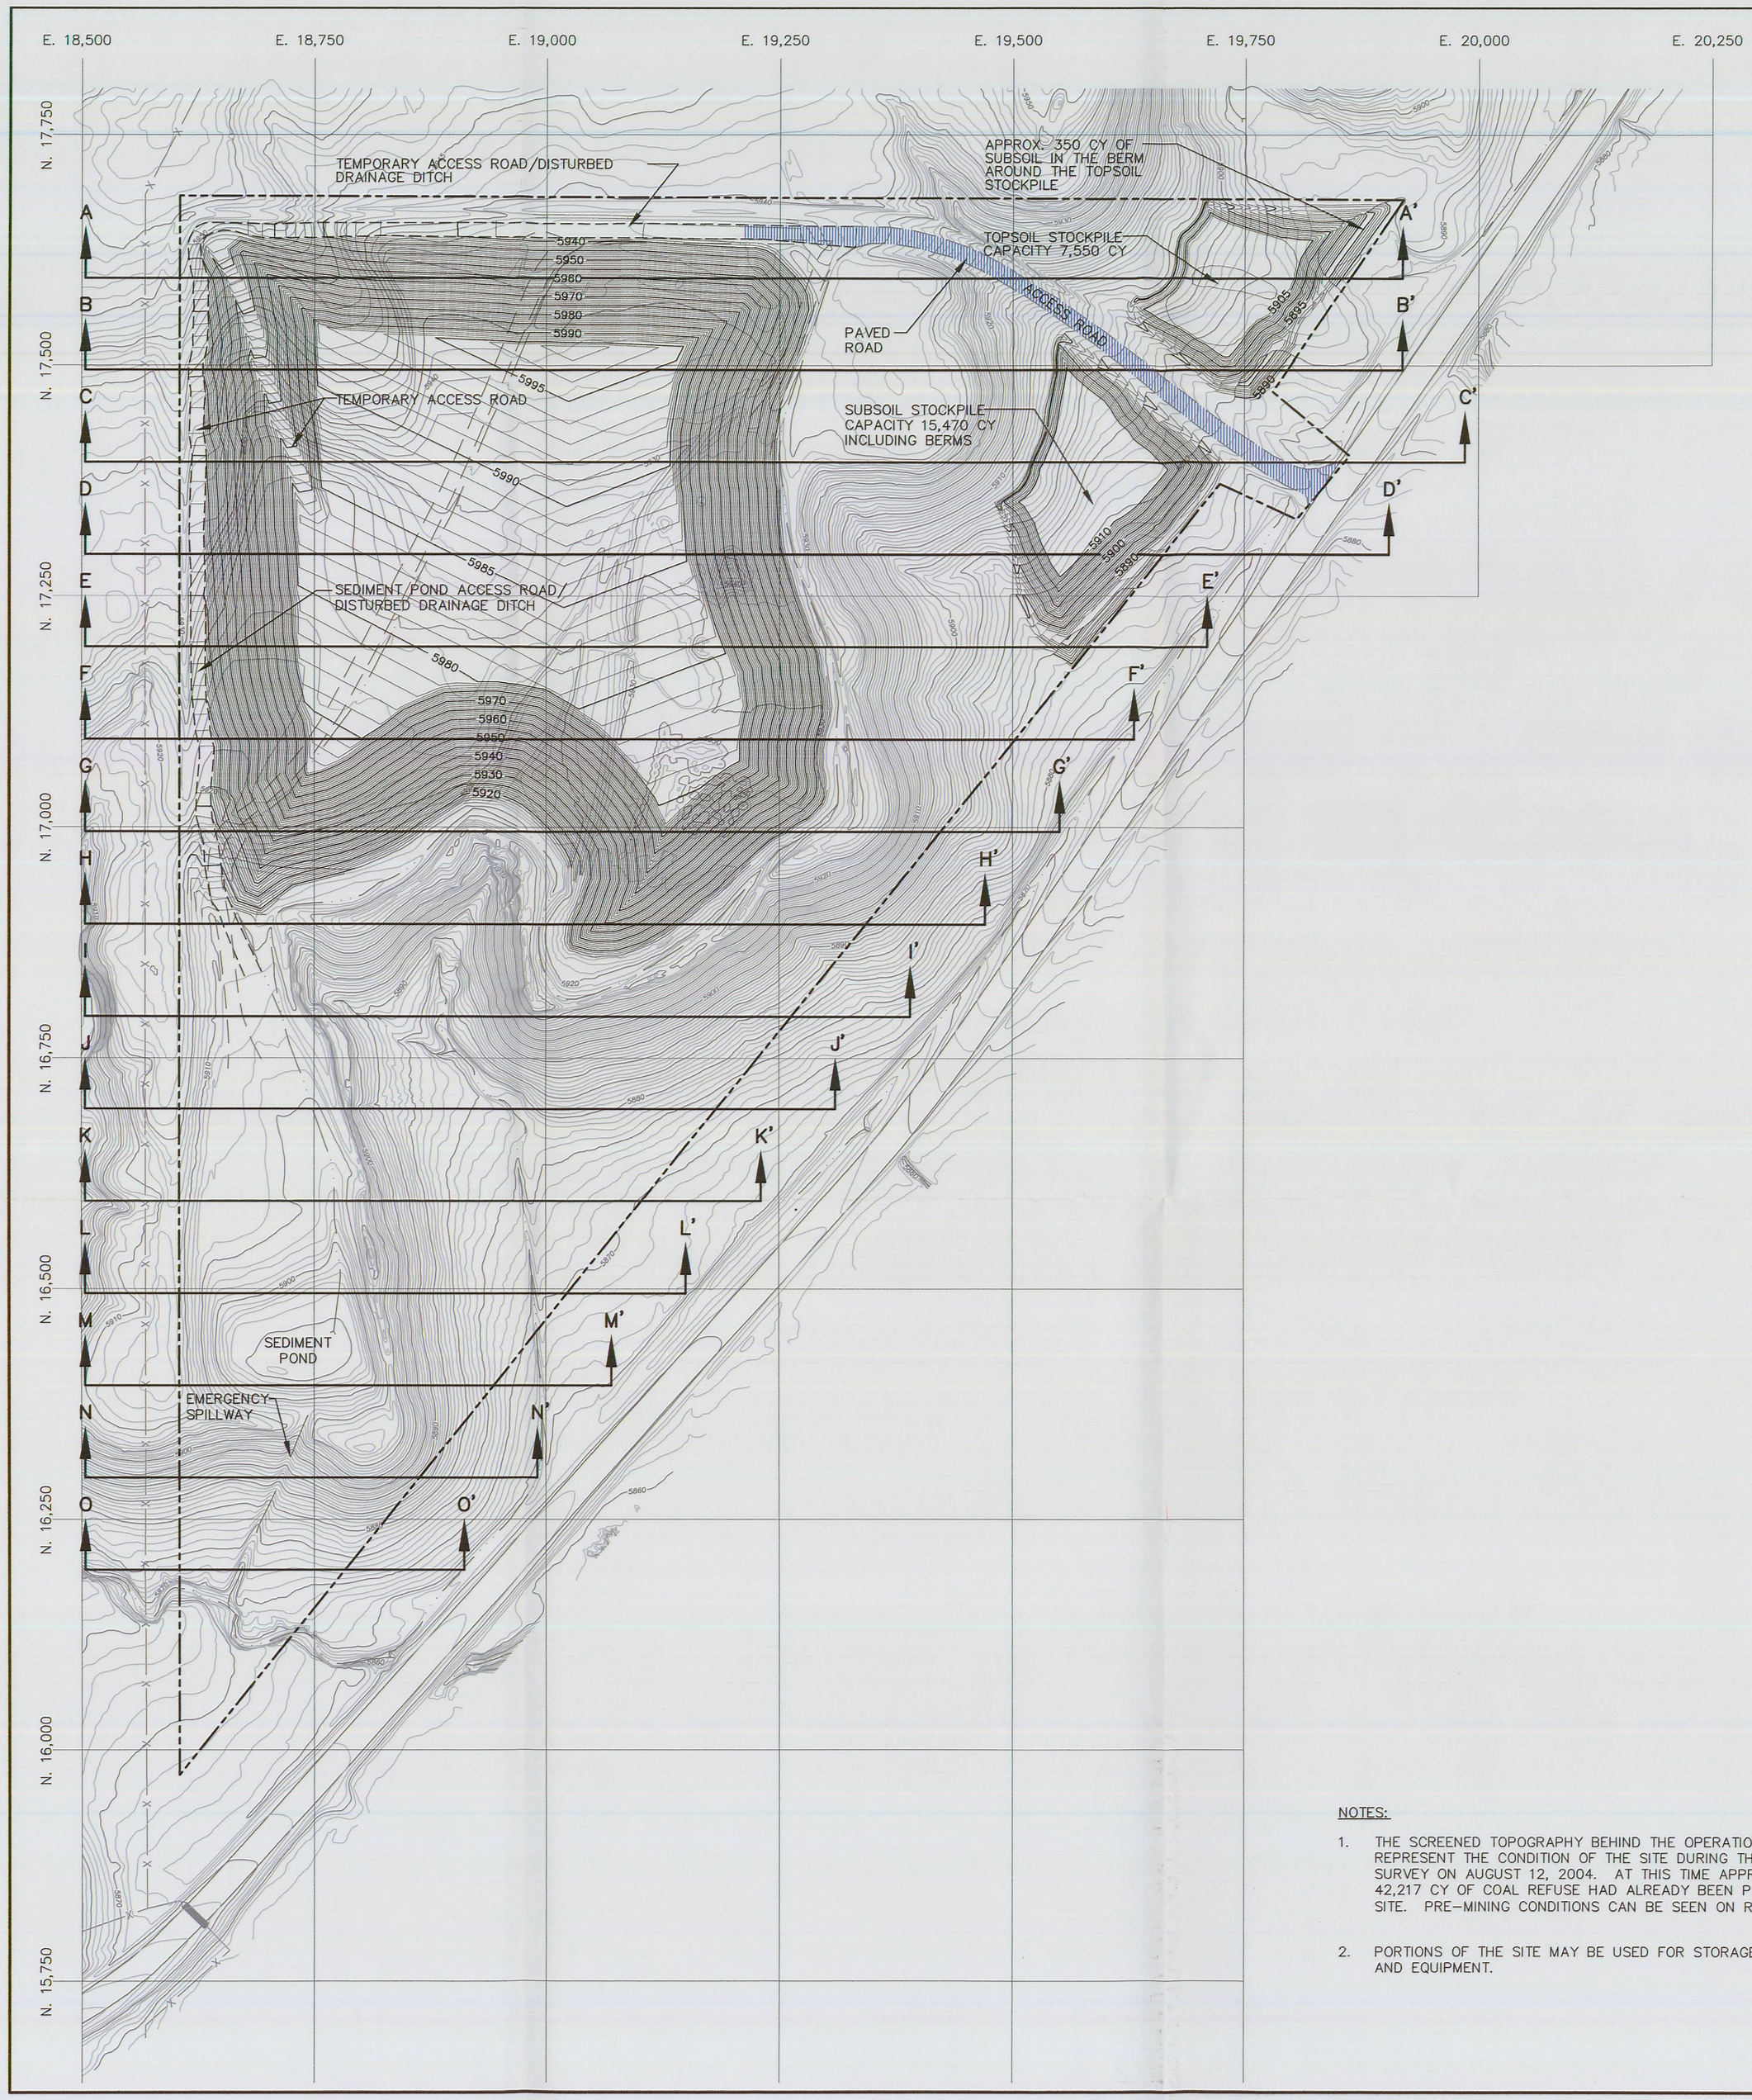

LEGEND

- DISTURBED AREA BOUNDARY AND PERMIT AREA BOUNDARY
- 5940 / 5935 — OPERATIONAL CONTOURS
- 5940 / 5935 — EXISTING GROUND CONTOURS
- CROSS-SECTION LOCATION

NOTES:

1. THE SCREENED TOPOGRAPHY BEHIND THE OPERATIONAL CONTOURS REPRESENT THE CONDITION OF THE SITE DURING THE LAST AERIAL SURVEY ON AUGUST 12, 2004. AT THIS TIME APPROXIMATELY 42,217 CY OF COAL REFUSE HAD ALREADY BEEN PLACED AT THE SITE. PRE-MINING CONDITIONS CAN BE SEEN ON RA PLATE 5-3.

2. PORTIONS OF THE SITE MAY BE USED FOR STORAGE OF SNOW AND EQUIPMENT.

0' 100'

PROJECT AREA LOCATED ENTIRELY WITHIN SEC. 18, T. 14 S., R. 12 E., SLBM

INCORPORATED
EFFECTIVE:
OCT 11 2006
UTAH DIVISION OIL, GAS AND MINING
PRICE FIELD OFFICE

INCORPORATED
EFFECTIVE:
OCT 11 2006
UTAH DIVISION OIL, GAS AND MINING
PRICE FIELD OFFICE

File in:
☐ Confidential
☒ Shelf
☐ Expandable
Refer to Record No. 0009 Date 6/13/2003
In C0700039 2003 Yellowing
For additional information Vol. 2

REGISTERED PROFESSIONAL ENGINEER
No. 168246
RICHARD B. WHITE
20 Dec 2006
STATE OF UTAH

REVISION	
DATE	BY

Canyon Fuel Company, LLC
Soldier Canyon & Dugout Canyon Mines

STORAGE AREA LAYOUT OPERATIONS PLAN

Dugout Canyon Mine

DRAWN BY: SWF	DATE: JAN 2006	SCALE: 1"=100'
APPROVED BY: VSM	FILE NAME: G:\UC801\15\PLATE-RA5-1 .DWG\01-2006	DRAWING OR MAP NUMBER RA PLATE 5-1