0057

Document Information Form

Mine Number: August Mine

File Name: C/007/0039

To: Priscilla Burton

From:

Person Vicky Miller

Company

Date Received: August 19, 2004

Explanation: Information requested during technical site visit 7/15/2004

cc:

BRUCE WARE
SURVEY PT

GIL 2 DEGAS
HOLE DRILL SITE

AREA OF TOP SOIL PILE
11332.6 SQ. FT.
0.26 ACRES

FENCED IN AREA
42236.8 SQ. FT.
0.97 ACRES

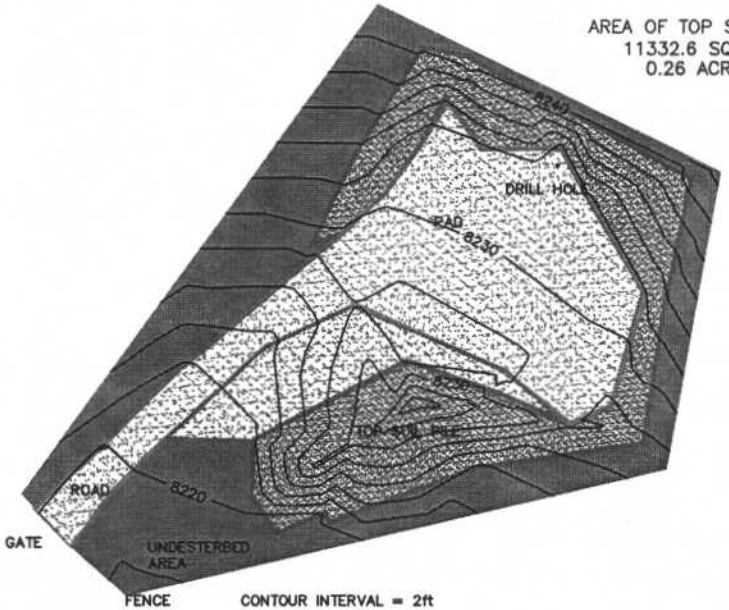

Incoming
C/007/0039
Copy Priscilla

BRUCE WARE
SURVEY PT

1496 cubic yds
of TOPSOIL

SURVEYED BY SAM AND GARIN OFF OF BRUCE WARE PTS

REVISIONS OR UP-DATES			DATE: 5-28-04	
NO.	DATE	BY	DESIGNED BY:	
			DRAWN BY:	S.C.
			CHECKED BY:	
			SCALE: 1"=80'	
FILENAME: Y:\SAM\GIL 2 SURFACE DRILL SITE.dwg				

Canyon Fuel Company, LLC
Dugout Canyon Mine

GIL 2 DE GAS
DRILL HOLE SITE

P.O BOX 1029
WELLINGTON, UTAH 84542

DRAWING OR MAP NUMBER