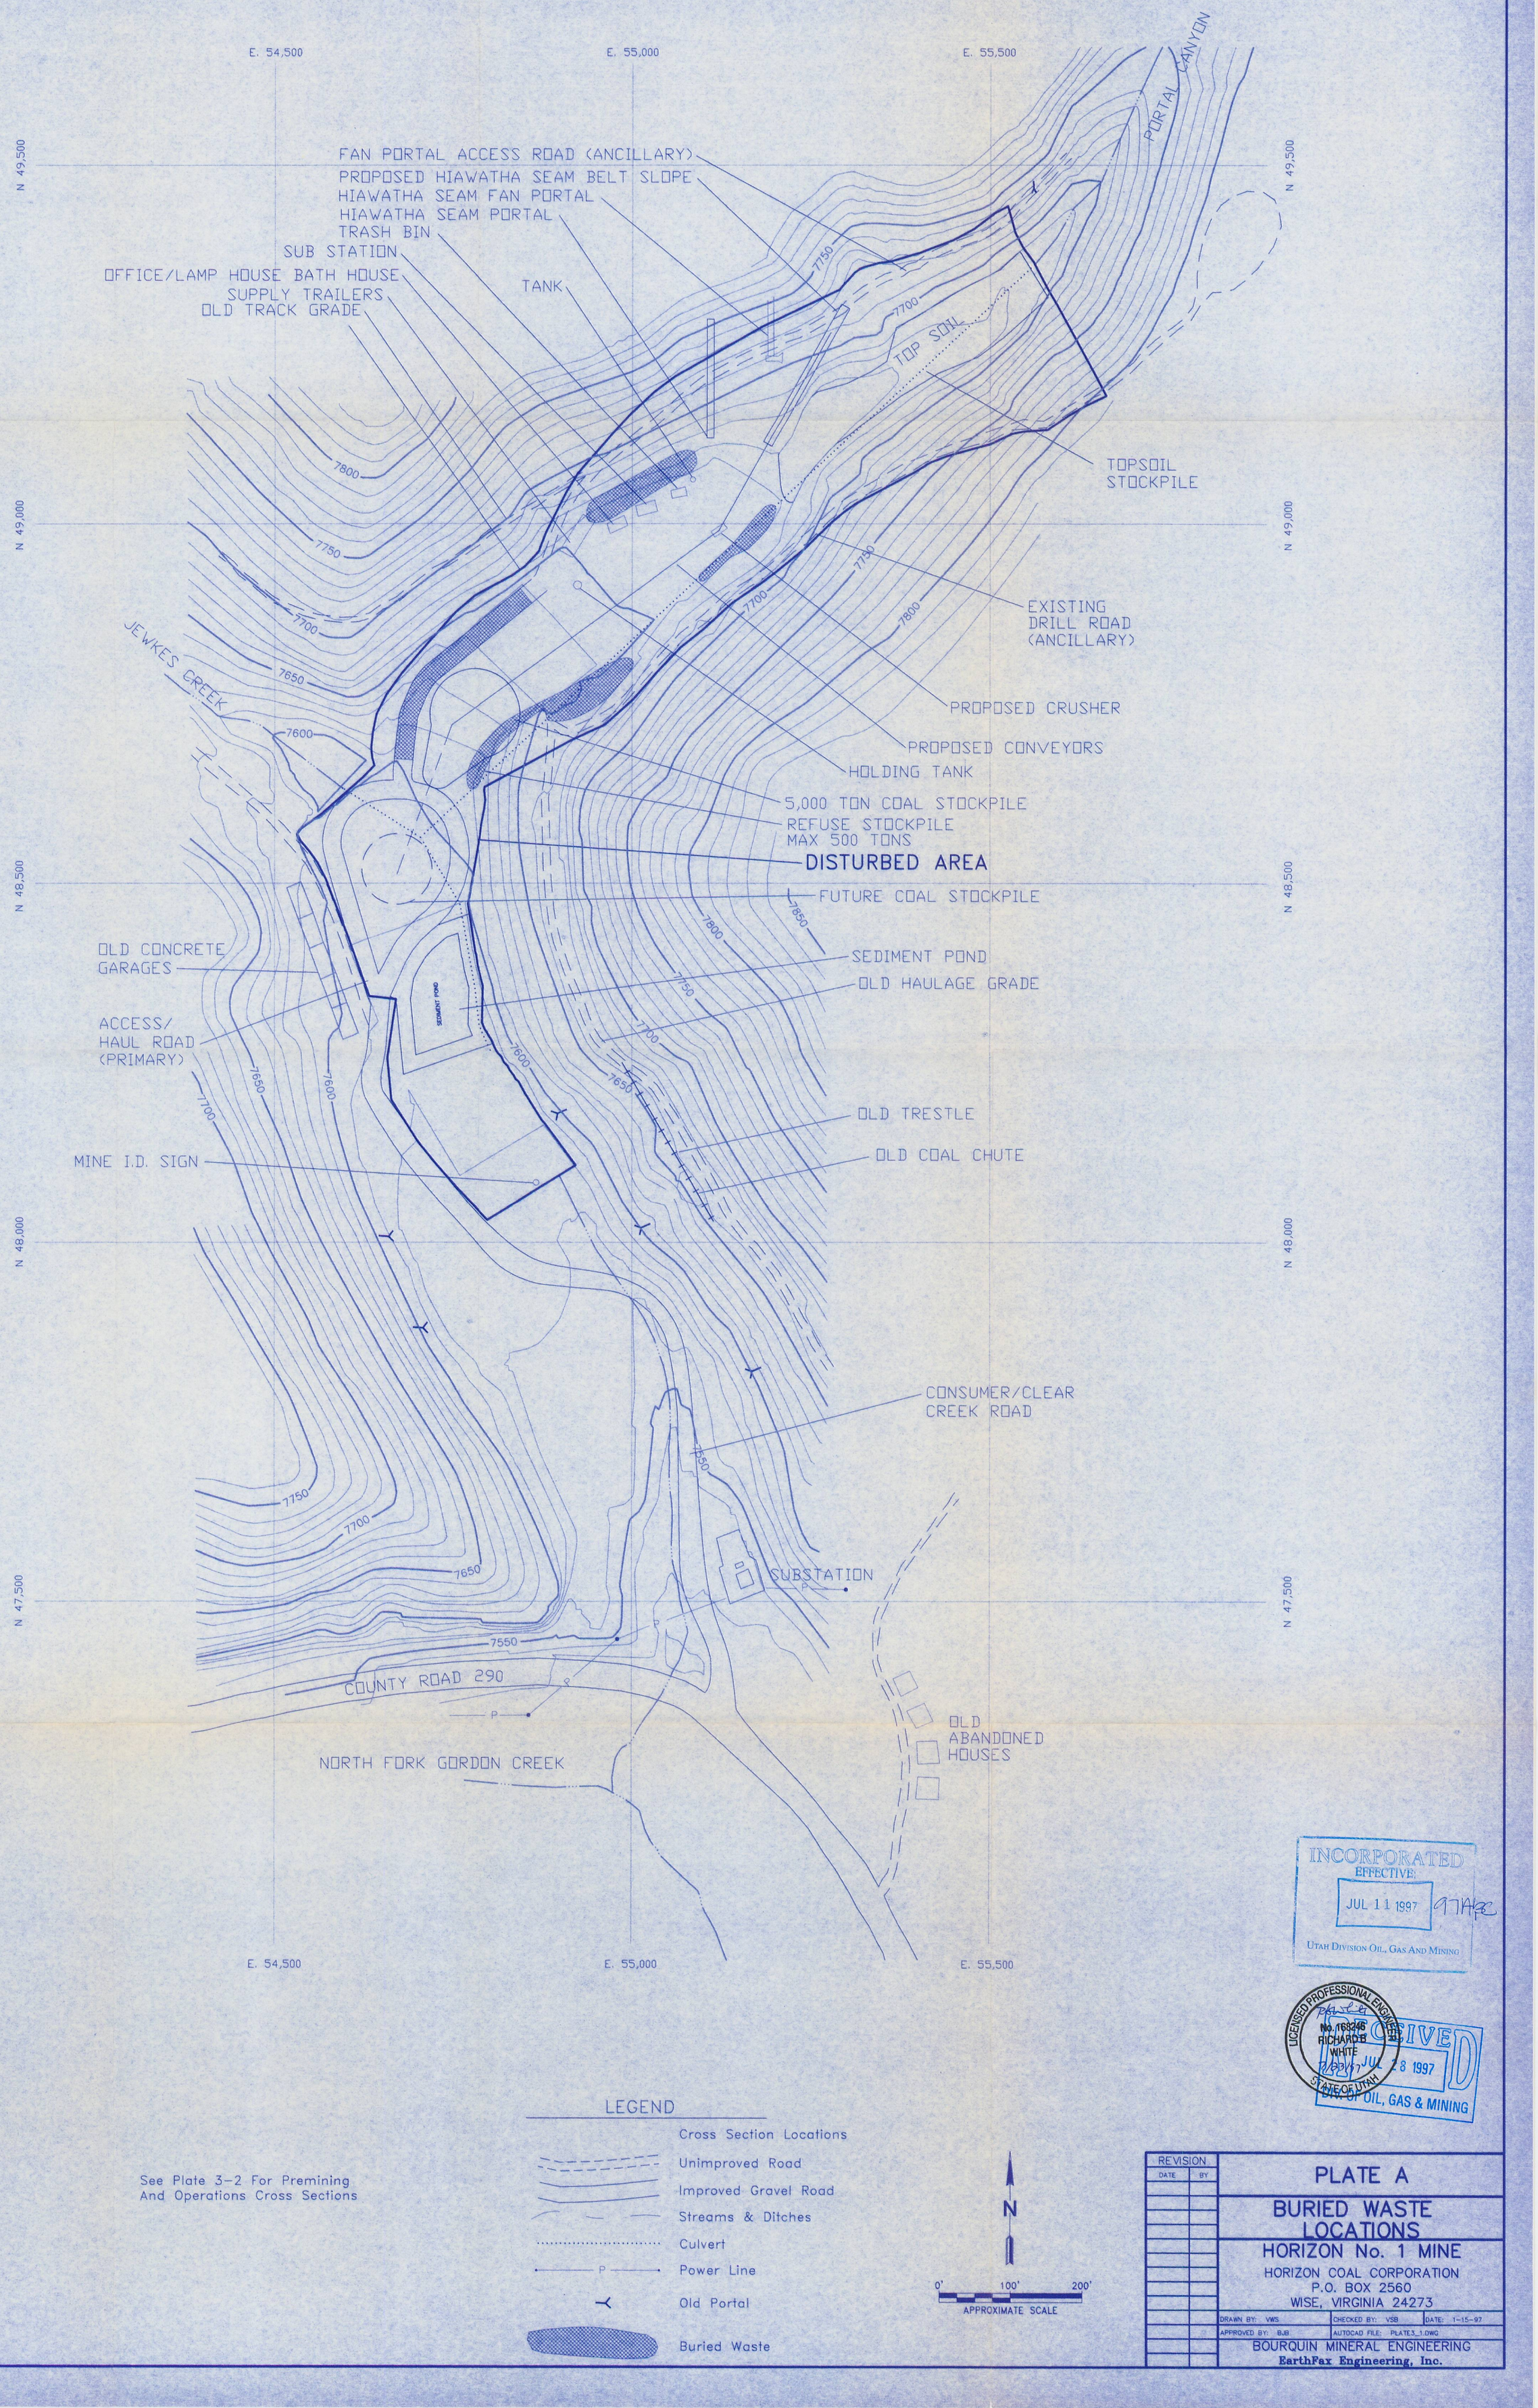

See Plate 3-2 For Premining And Operations Cross Sections

LEGEND

- Cross Section Locations
- Unimproved Road
- Improved Gravel Road
- Streams & Ditches
- Culvert
- Power Line
- Old Portal
- Buried Waste

N

0' 100' 200'

APPROXIMATE SCALE

INCORPORATED
EFFECTIVE:
JUL 11 1997
UTAH DIVISION OIL, GAS AND MINING

LICENSED PROFESSIONAL ENGINEER
No. 168246
RICHARD B WHITE
STATE OF UTAH

RECEIVED
JUL 28 1997
DIV. OF OIL, GAS & MINING

REVISION DATE	BY

PLATE A

BURIED WASTE LOCATIONS

HORIZON No. 1 MINE

HORIZON COAL CORPORATION
P.O. BOX 2560
WISE, VIRGINIA 24273

DRAWN BY: VWS	CHECKED BY: VSB	DATE: 1-15-97
APPROVED BY: BJB	AUTOCAD FILE: PLATE3_1.DWG	

BOURQUIN MINERAL ENGINEERING
EarthFax Engineering, Inc.