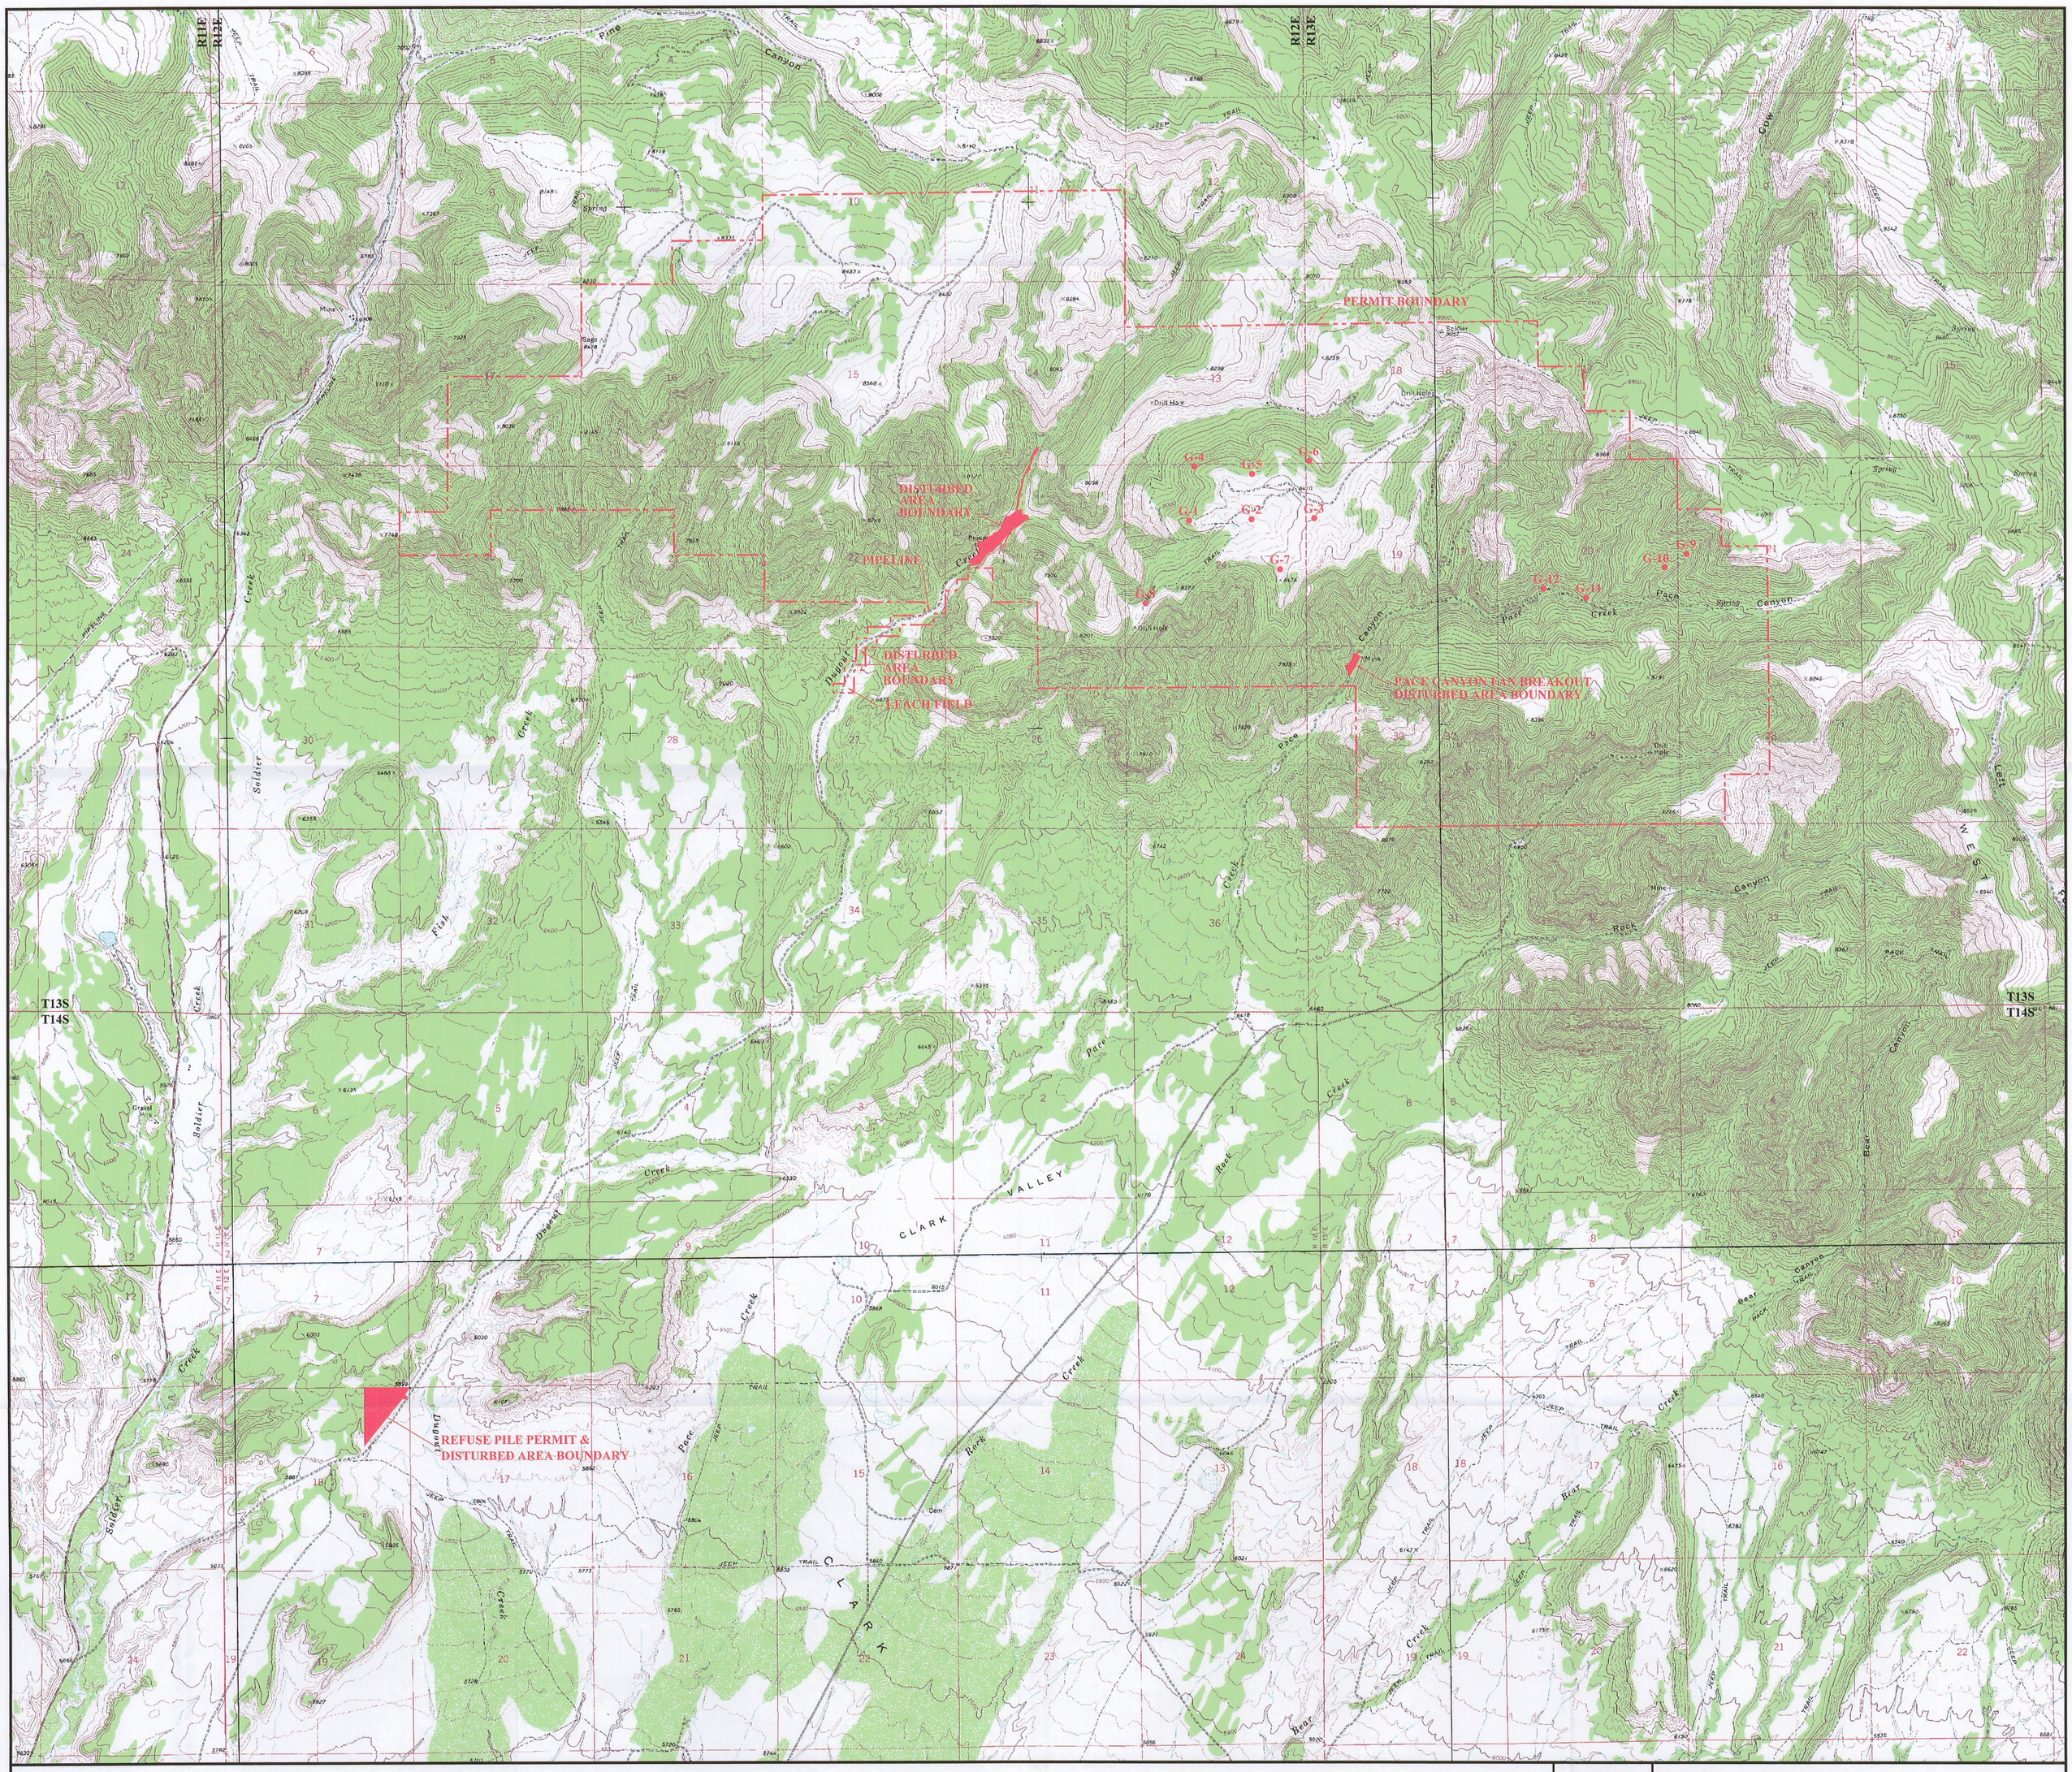

REVISIONS	
DATE	BY
01/20/06	VSM

REGISTERED PROFESSIONAL ENGINEER
No. 189797
LAYNE D. JENSEN
1-23-06
NOT VALID WITHOUT A SIGNATURE
STATE OF UTAH

0' 2000'

Canyon Fuel Company, LLC
Soldier Canyon & Dugout Canyon Mines

DUGOUT CANYON MINE PERMIT AREA

RECEIVED
JAN 24 2006
DIV. OF OIL, GAS & MINING

Dugout Canyon Mine

DRAWN BY: RR	DATE: JANUARY 07, 2003	SCALE: 1" = 2000'
APPROVED BY: VSM	FILE NAME: G:\UC801\15\DWG\PLATE RA 1-1.DWG	DRAWING OR MAP NUMBER RA PLATE 1-1