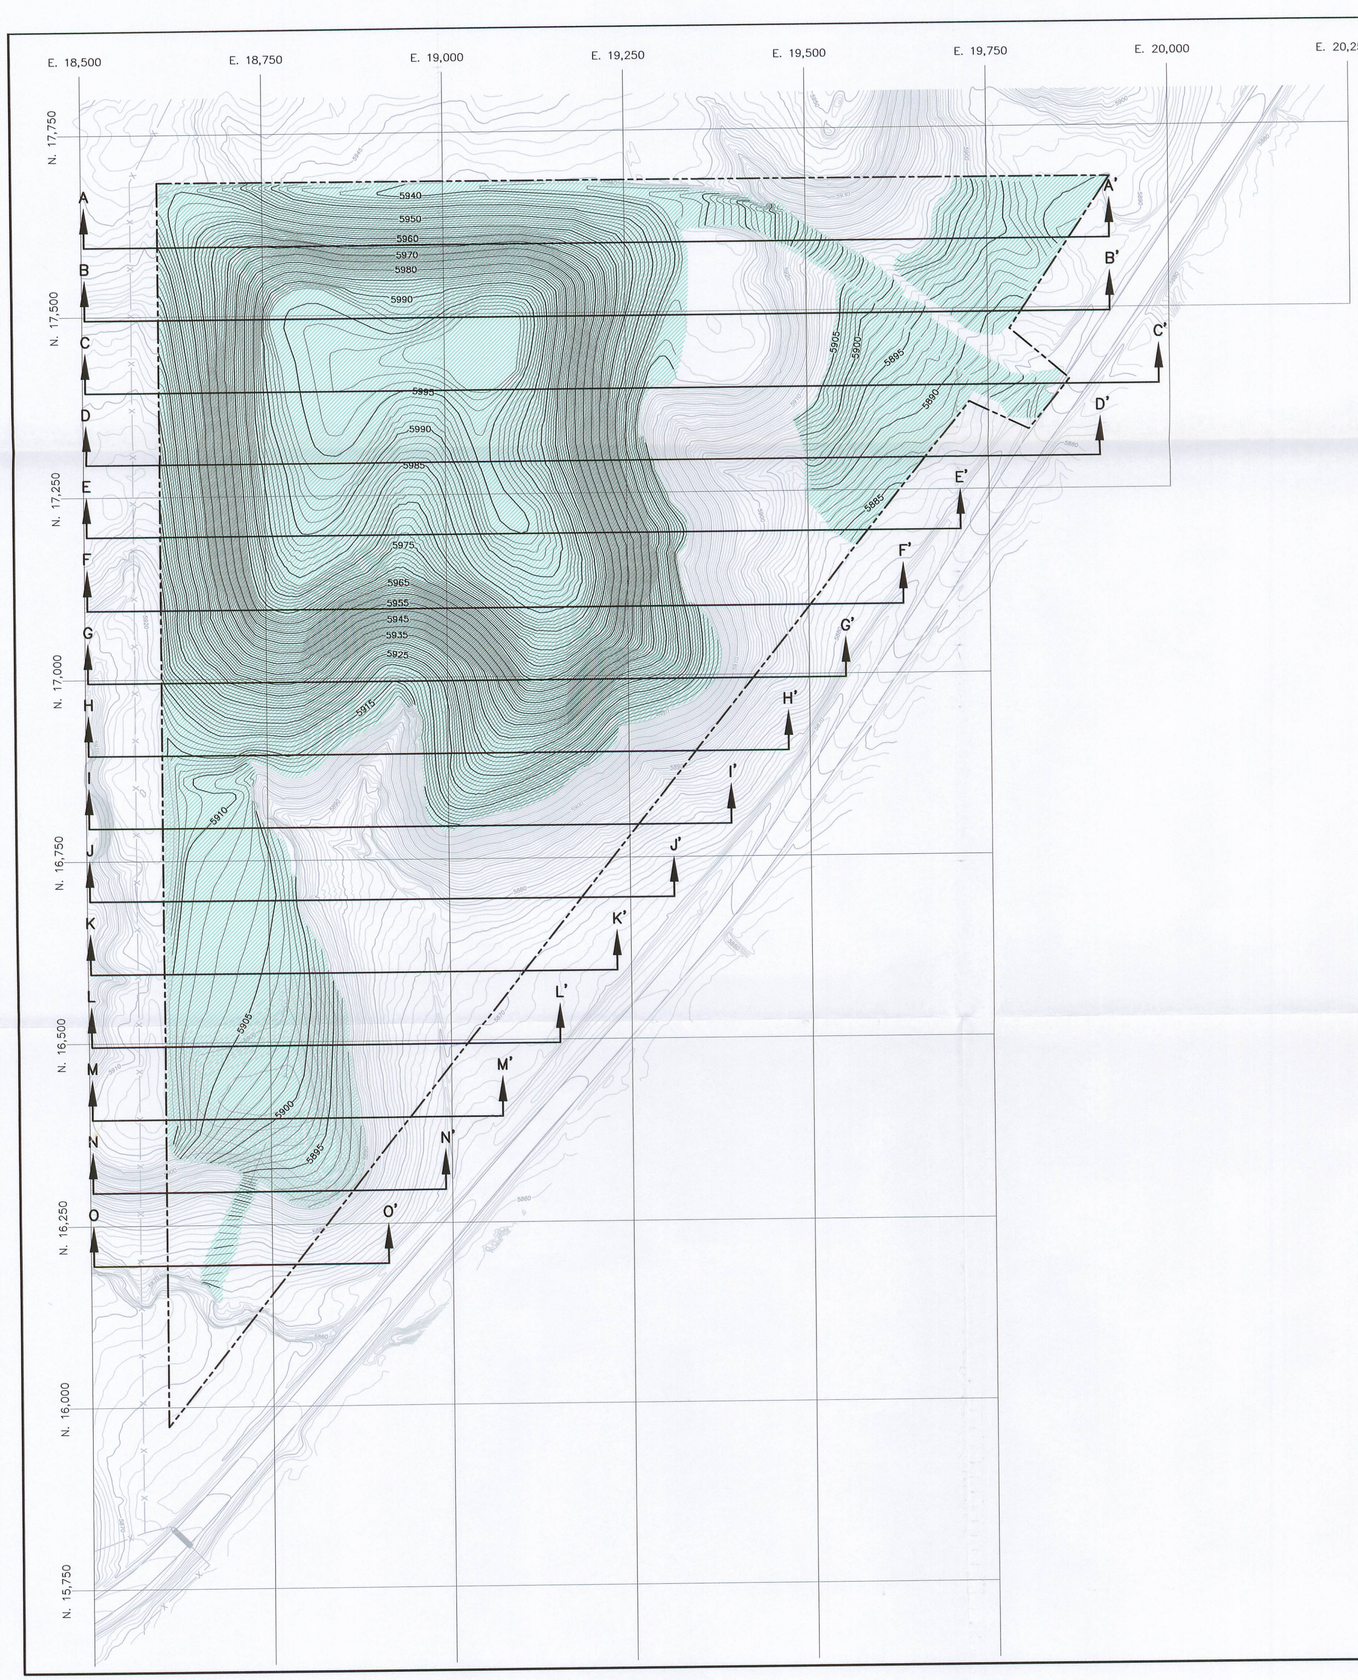

LEGEND

- DISTURBED AREA BOUNDARY AND PERMIT AREA BOUNDARY
- 5940 / 5935 — RECLAMATION CONTOURS
- 5940 / 5935 — EXISTING GROUND CONTOURS
- CROSS-SECTION LOCATION
- "RECLAMATION TREATMENT DEEP GOUGING, MULCHING, AND SEEDING".

0' 100'

PROJECT AREA LOCATED ENTIRELY WITHIN SEC. 18, T. 14 S., R. 12 E., SLBM

RECEIVED
JAN 2 4 2006
DIV. OF OIL, GAS & MINING

REGISTERED PROFESSIONAL ENGINEER
No. 169797
LAYNE D. JENSEN
1-27-06
NOT VALID WITHOUT A SIGNATURE
STATE OF UTAH

REVISION	
DATE	BY

Canyon Fuel Company, LLC
Soldier Canyon & Dugout Canyon Mines

STORAGE AREA LAYOUT RECLAMATION PLAN

Dugout Canyon Mine

DRAWN BY: SWF	DATE: JAN 2006	SCALE: 1"=100'
APPROVED BY: VSM	FILE NAME: G:\UC801\08\PLATE-RA5-2.DWG\02-07-05	DRAWING OR MAP NUMBER RA PLATE 5-2