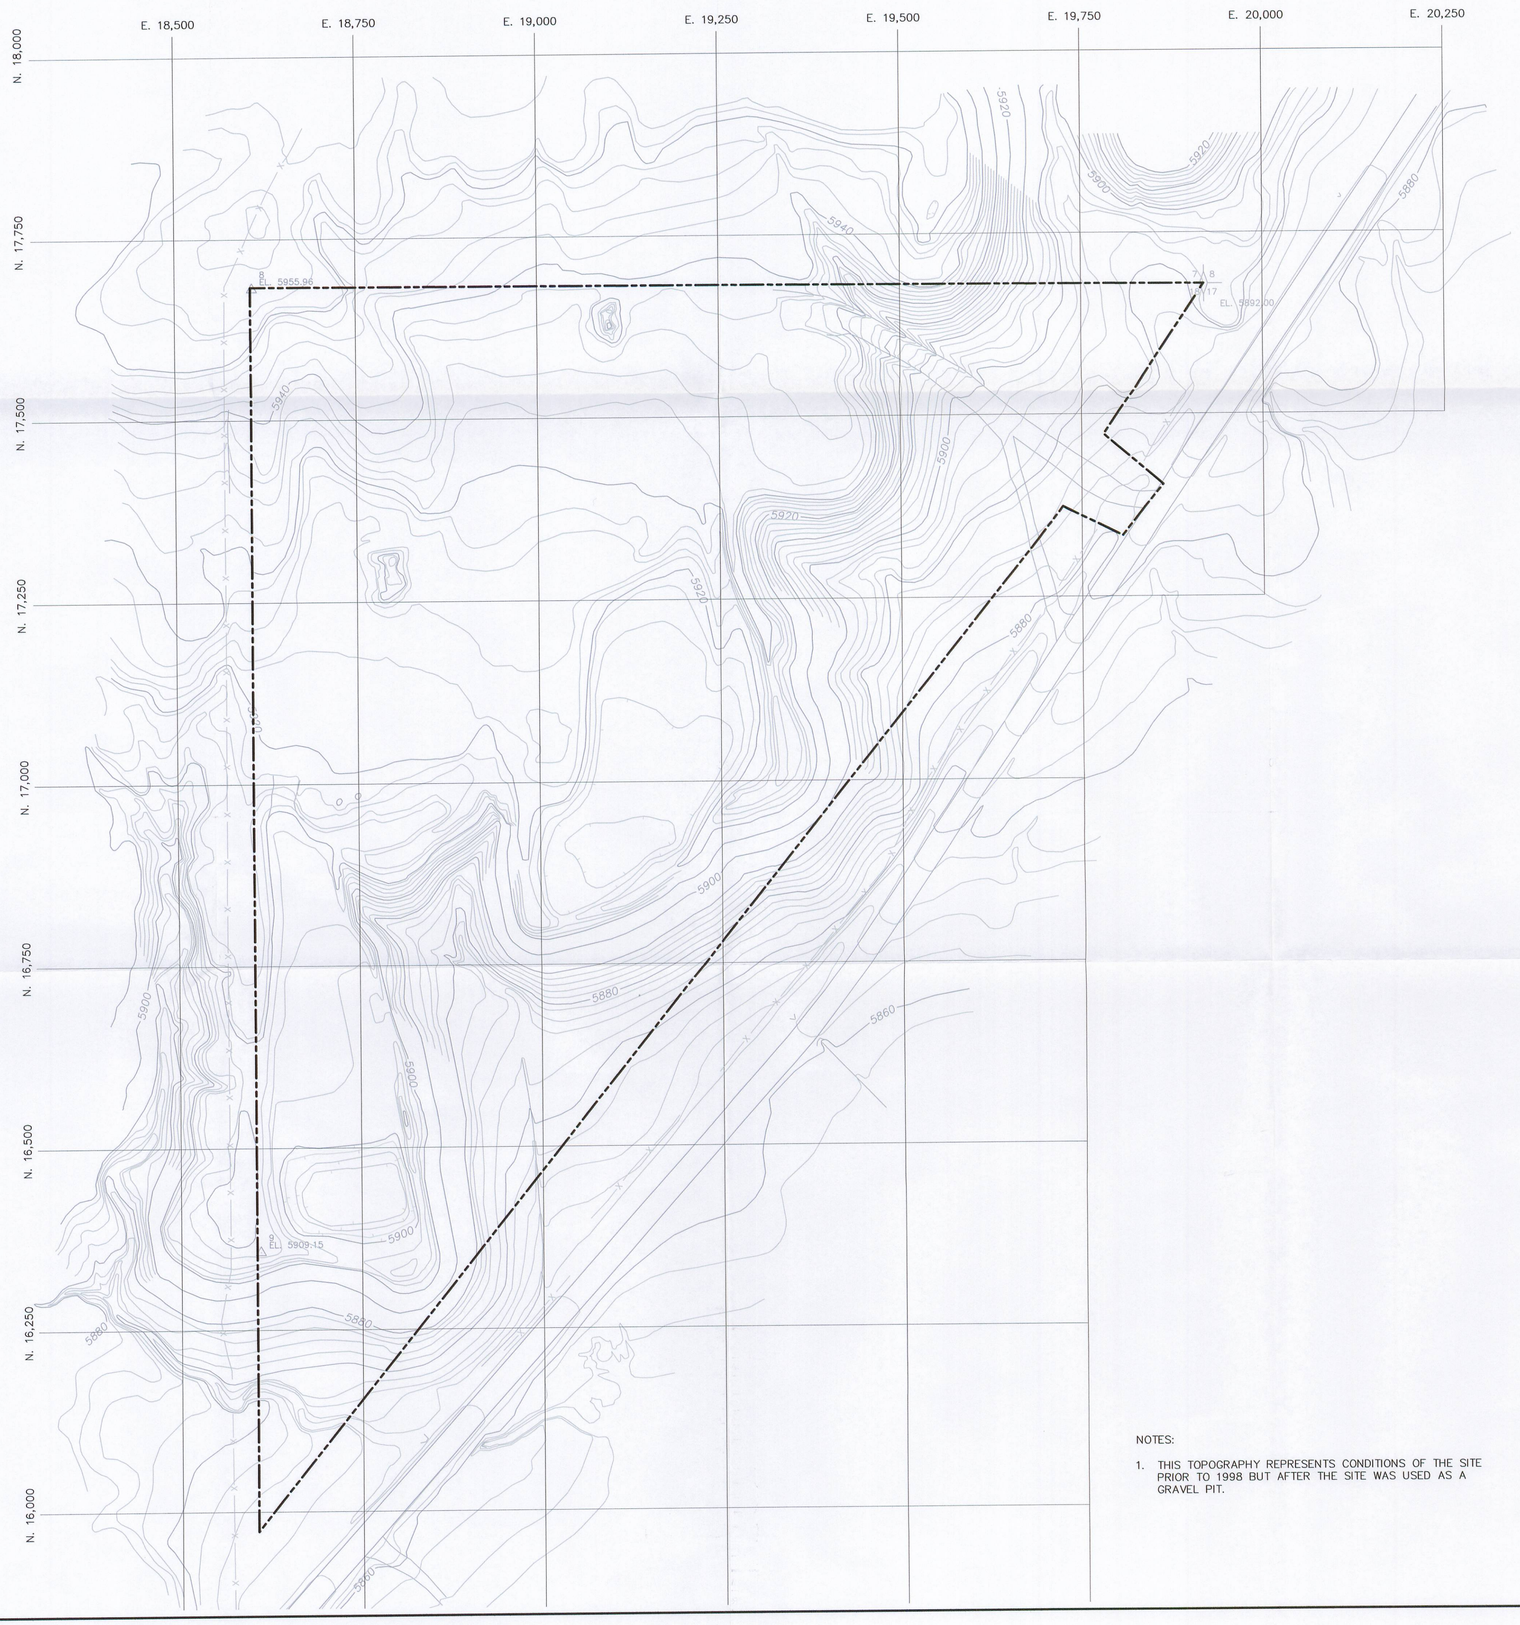

LEGEND

DISTURBED AREA BOUNDARY AND PERMIT AREA BOUNDARY

5940 5950 PRE-PERMITTED CONTOURS

NOTES:

1. THIS TOPOGRAPHY REPRESENTS CONDITIONS OF THE SITE PRIOR TO 1998 BUT AFTER THE SITE WAS USED AS A GRAVEL PIT.

0' 100'

PROJECT AREA LOCATED ENTIRELY WITHIN SEC. 18, T. 14 S., R. 12 E., SLBM

REGISTERED PROFESSIONAL ENGINEER
1-27-06
No. 189797
LAYNE D. JENSEN
STATE OF UTAH

RECEIVED
JAN 24 2006
DIV. OF OIL, GAS & MINING

REVISION	
DATE	BY

Canyon Fuel Company, LLC
Soldier Canyon & Dugout Canyon Mines

STORAGE AREA PRE-MINING CONDITIONS

Dugout Canyon Mine

DRAWN BY: SWF	DATE: JAN 2006	SCALE: 1"=100'
APPROVED BY: LDJ	FILE NAME: G:\UC801\08\PLATE-RA5-3NEW.DWG\01-11-06	DRAWING OR MAP NUMBER: RA PLATE 5-3