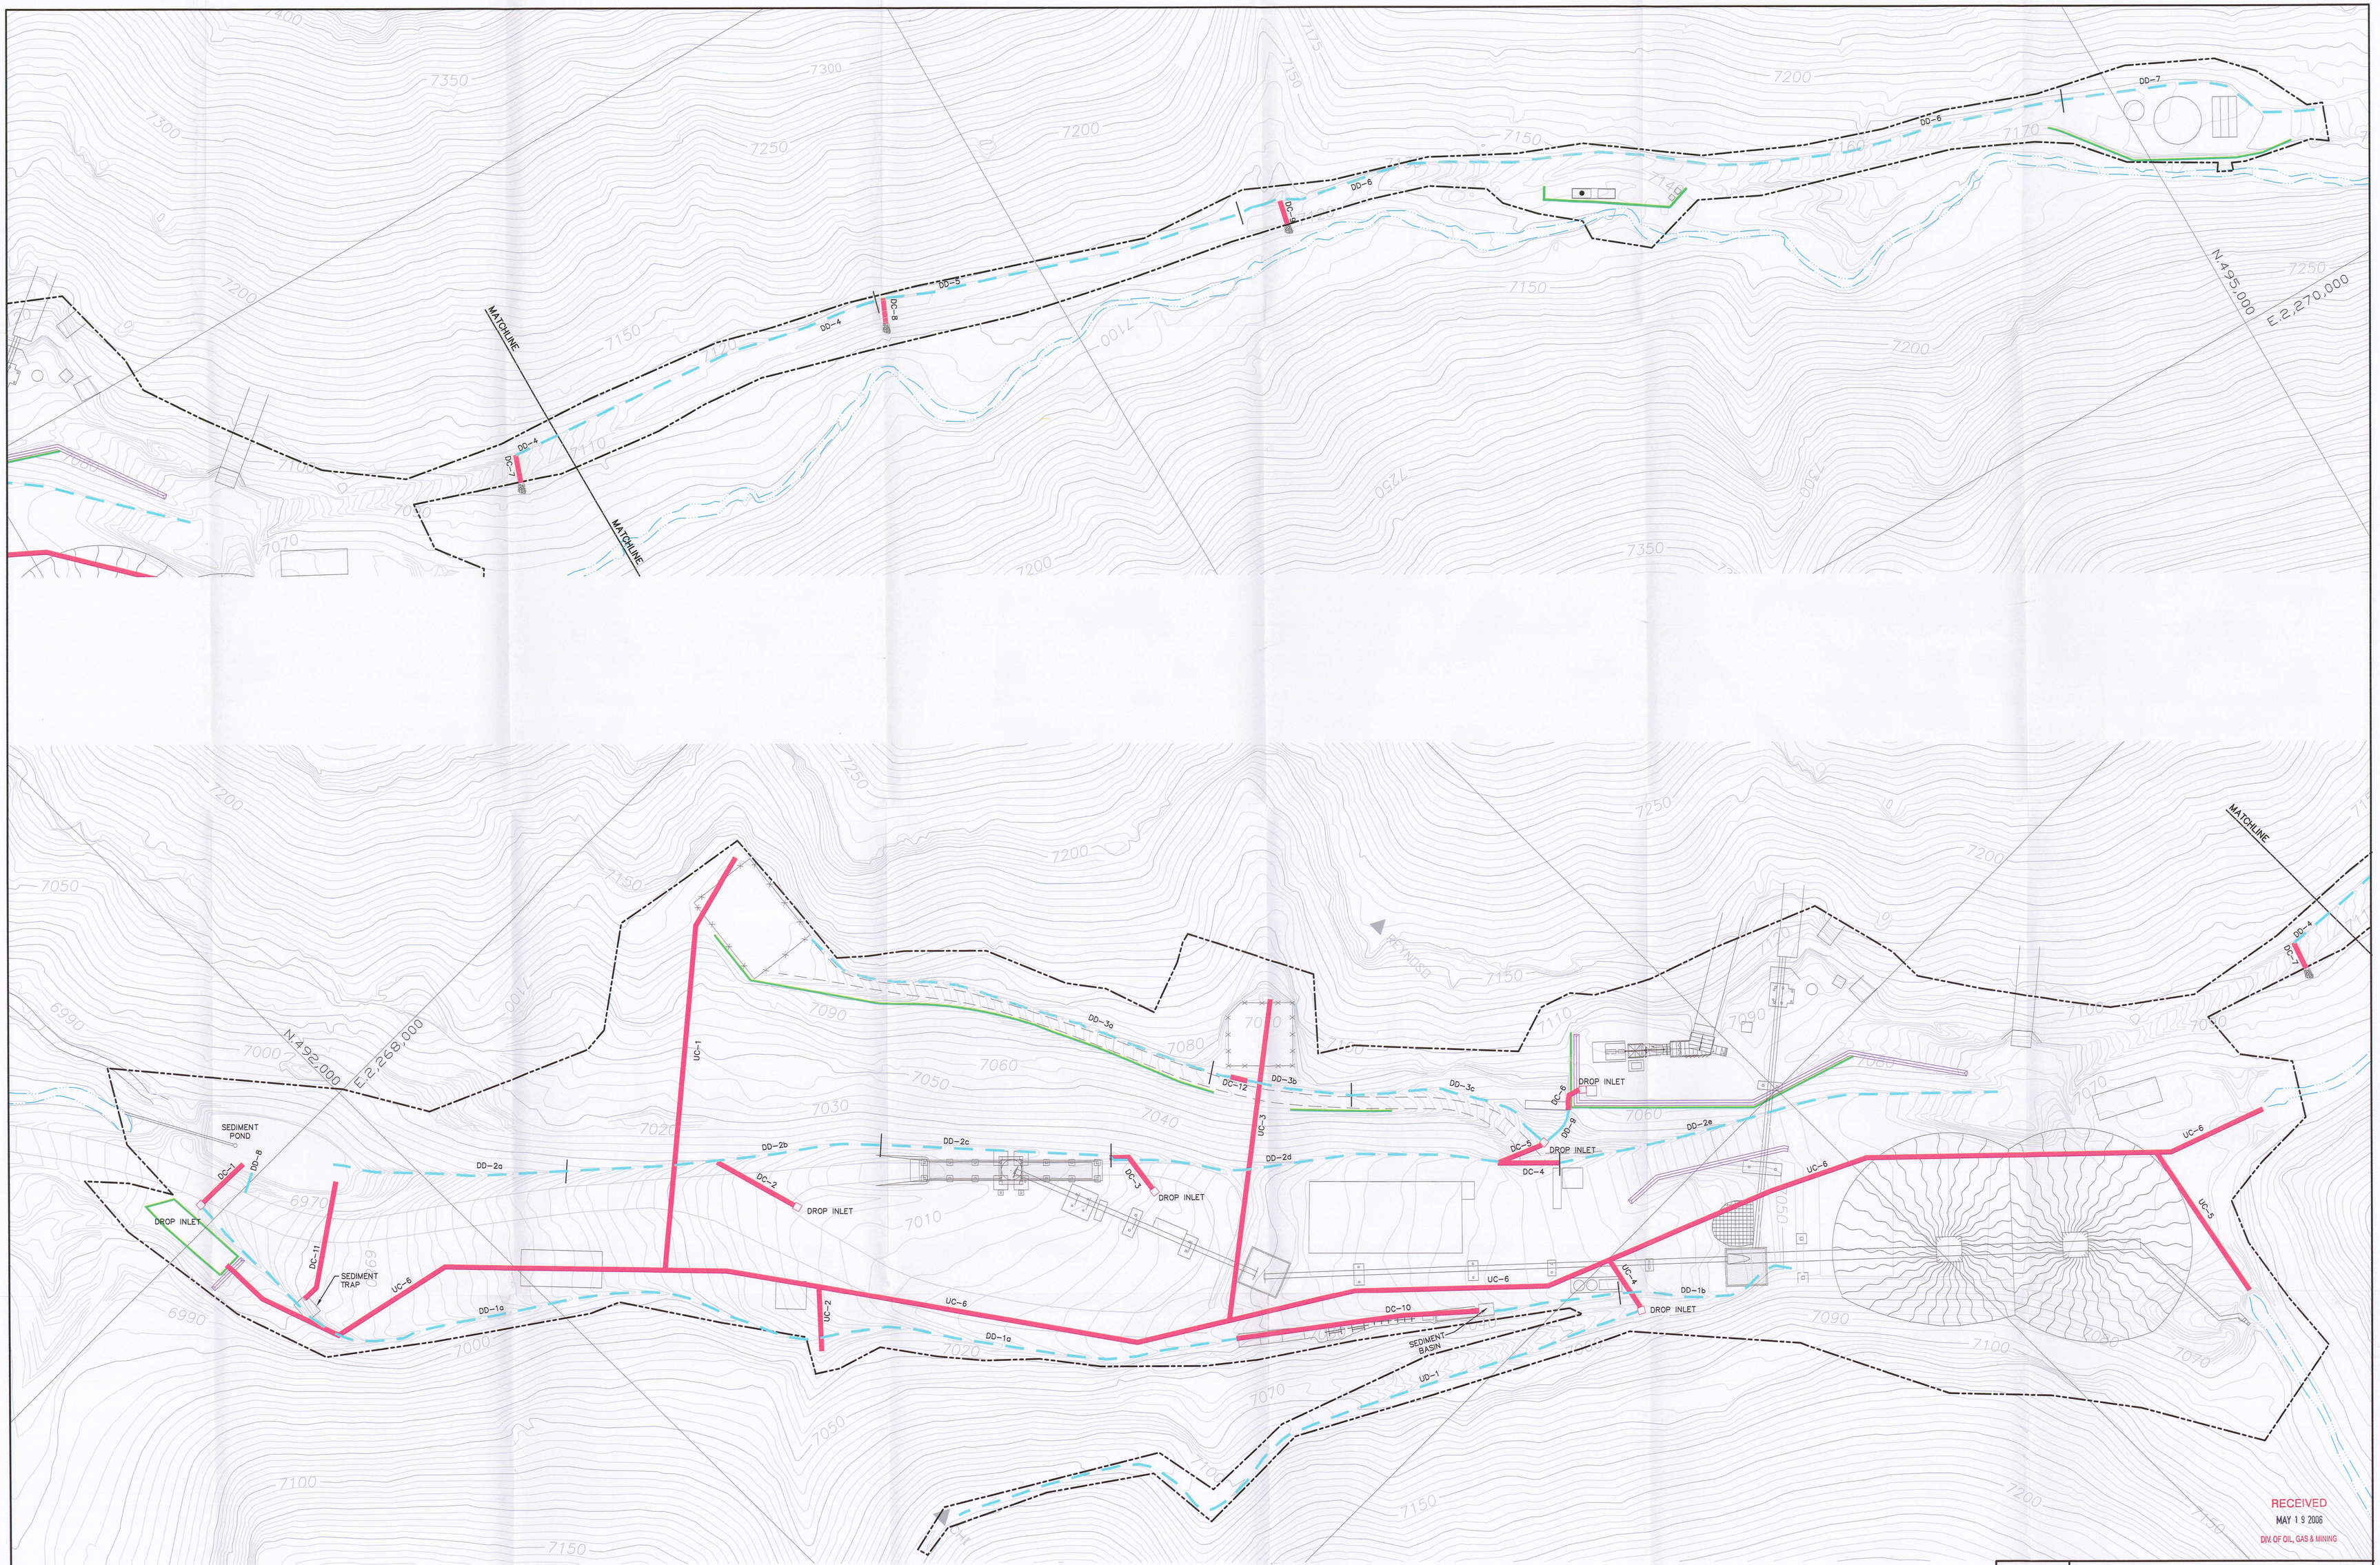

RECEIVED
MAY 1 9 2006
DIV. OF OIL, GAS & MINING

LEGEND

- DISTURBED AREA BOUNDARY
- CULVERT
- DIVERSION DITCH
- DROP INLET
- BERM/JERSEY BARRIER
- HILLFIKER RETAINING WALL

REGISTERED PROFESSIONAL ENGINEER
No. 185797
LAYNE D. JENSEN
STATE OF UTAH

0' 50'

REVISION	
DATE	BY
04/97	VSB/SWF
9/97	KHB
11/97	SWF
1/98	SWF
4/98	LDJ
9/98	RBW
10/98	VSB
04/99	JLP
05/99	JLP
07/00	WCH
04/03	VSM
05/06	VSM

Canyon Fuel Company, LLC
Soldier Canyon & Dugout Canyon Mines

DISTURBED AREA DIVERSIONS

Dugout Canyon Mine

DRAWN BY: SWF	DATE: MAR 1996		SCALE: 1"=50'
APPROVED BY: VSM	FILE NAME: G:\UC501\02\DWG\PLATE7-5-2003.DWG 04-11-02	DRAWING OR MAP NUMBER	PLATE 7-5