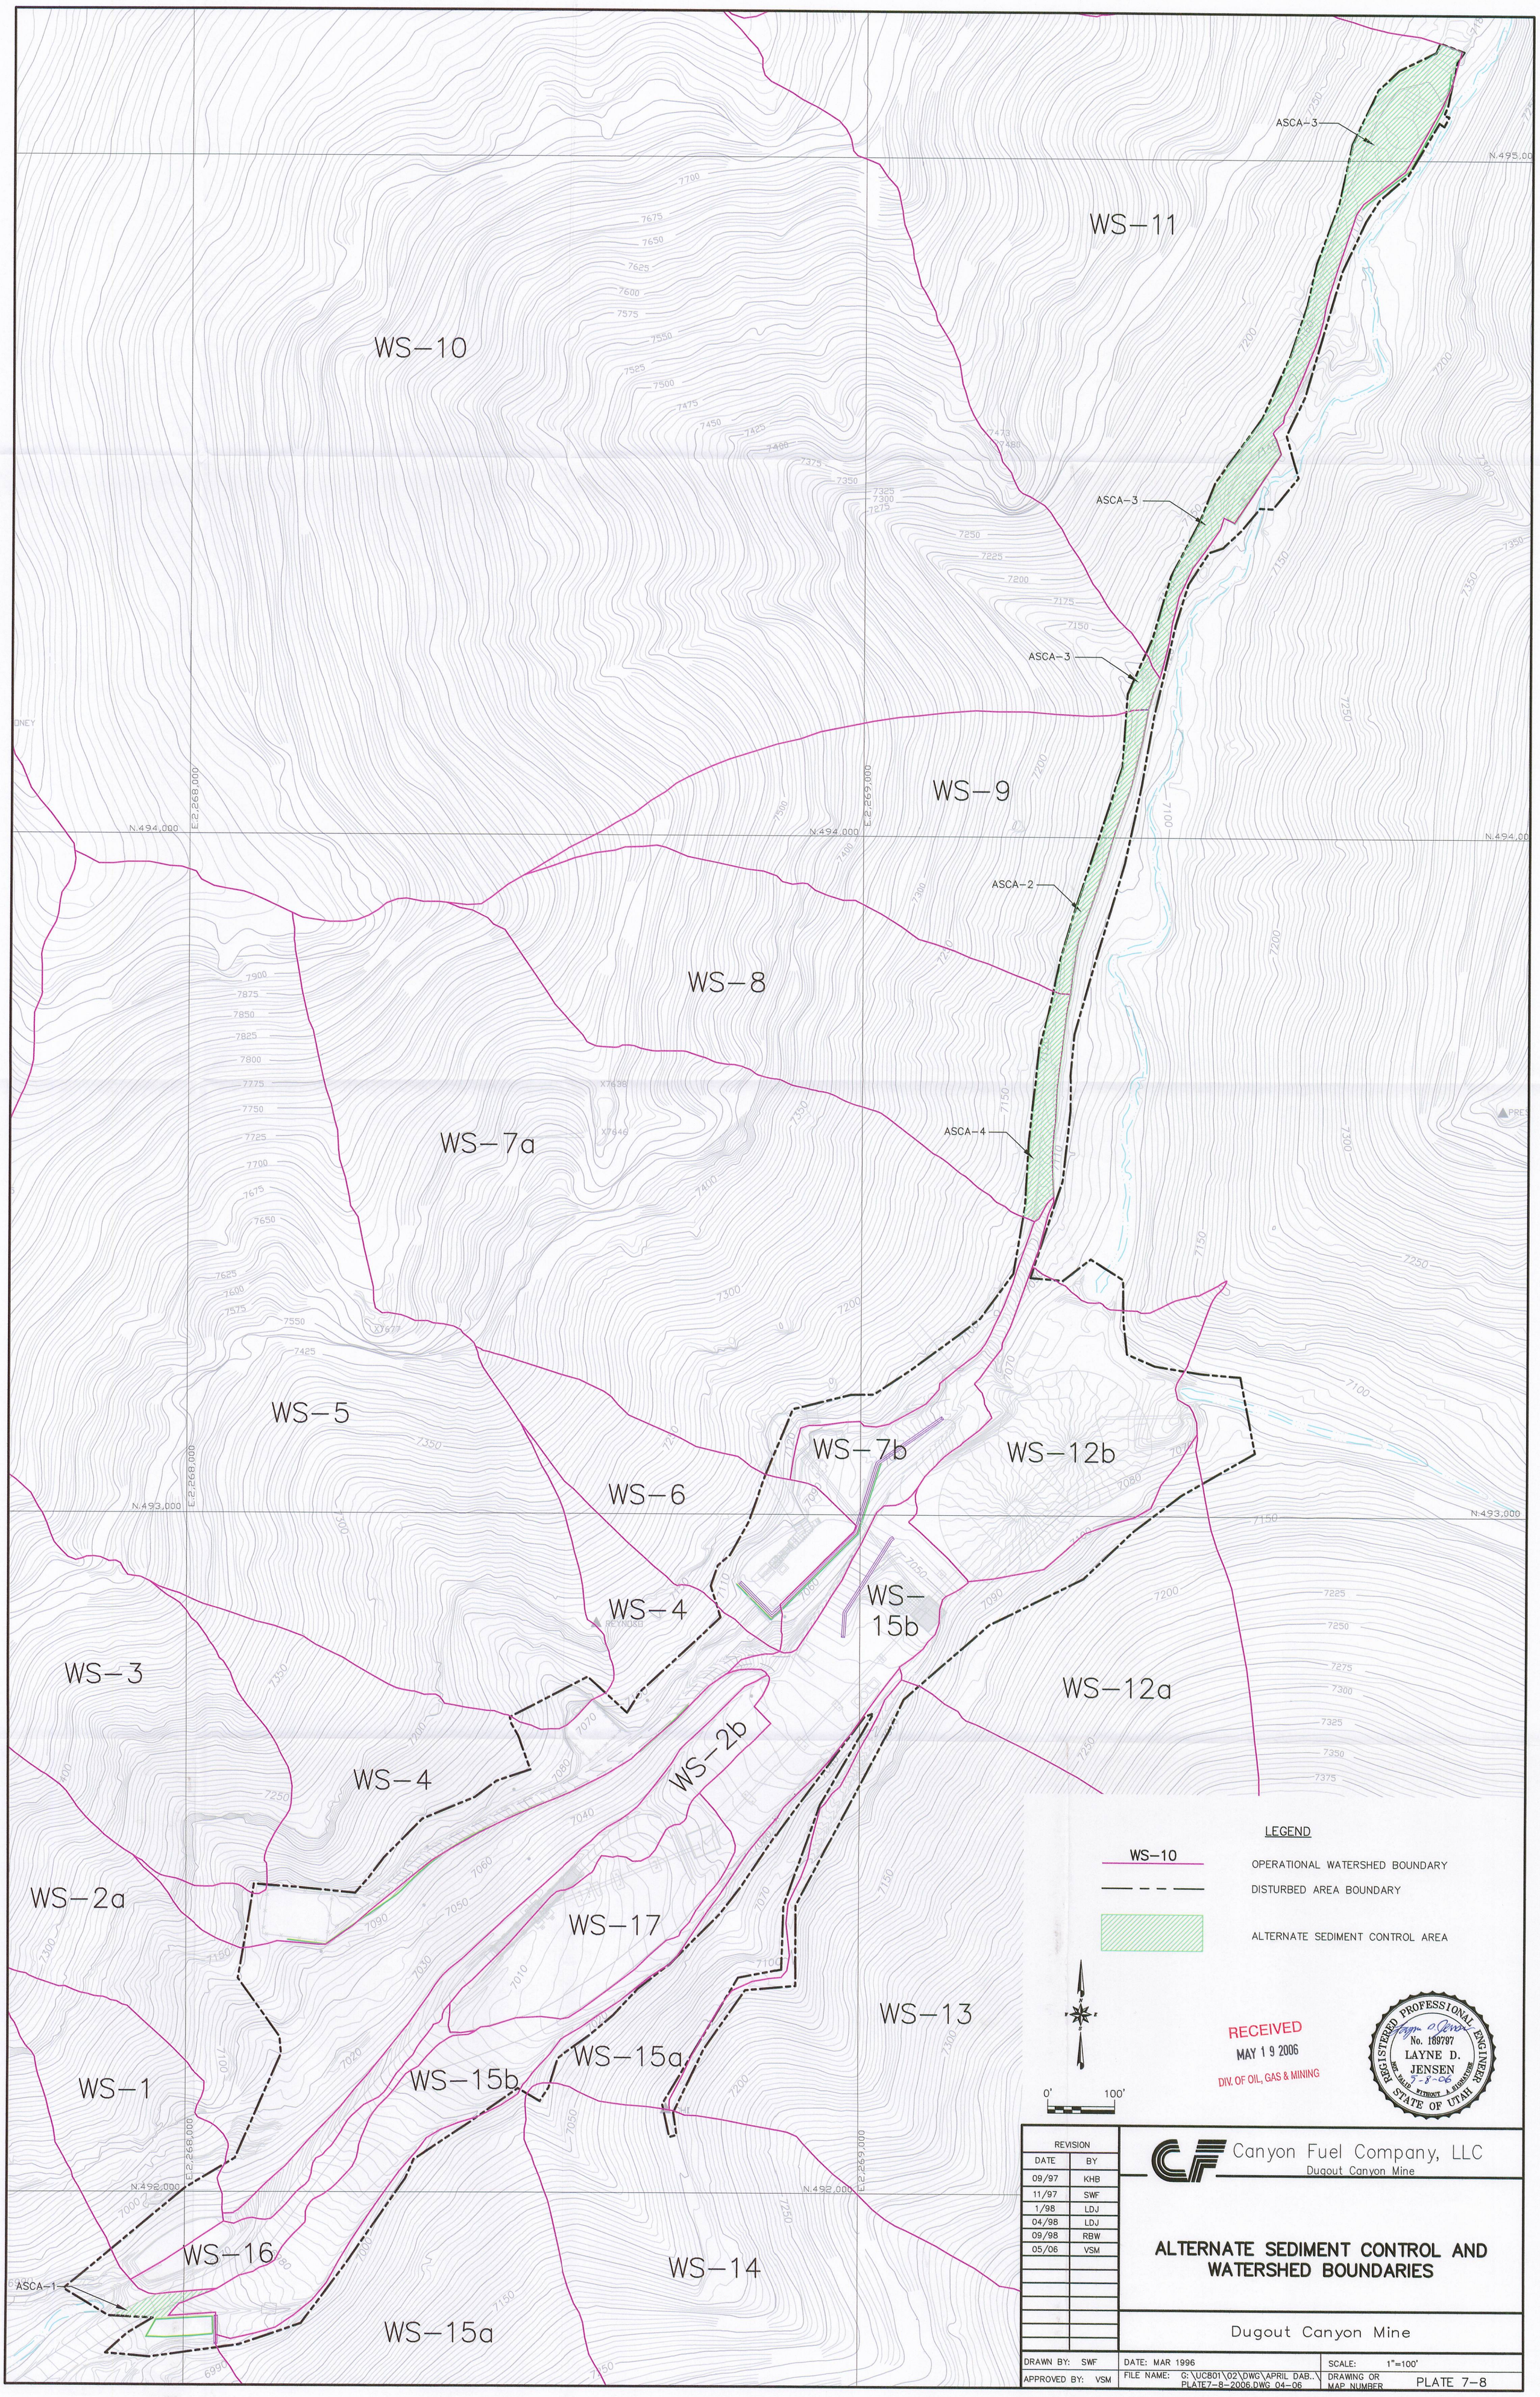

REVISION	
DATE	BY
09/97	KHB
11/97	SWF
1/98	LDJ
04/98	LDJ
09/98	RBW
05/06	VSM

Canyon Fuel Company, LLC
Dugout Canyon Mine

ALTERNATE SEDIMENT CONTROL AND WATERSHED BOUNDARIES

Dugout Canyon Mine

DRAWN BY: SWF	DATE: MAR 1996	SCALE: 1"=100'
APPROVED BY: VSM	FILE NAME: G:\UC801\02\DWG\APRIL DAB..\PLATE7-8-2006.DWG 04-06	DRAWING OR MAP NUMBER PLATE 7-8