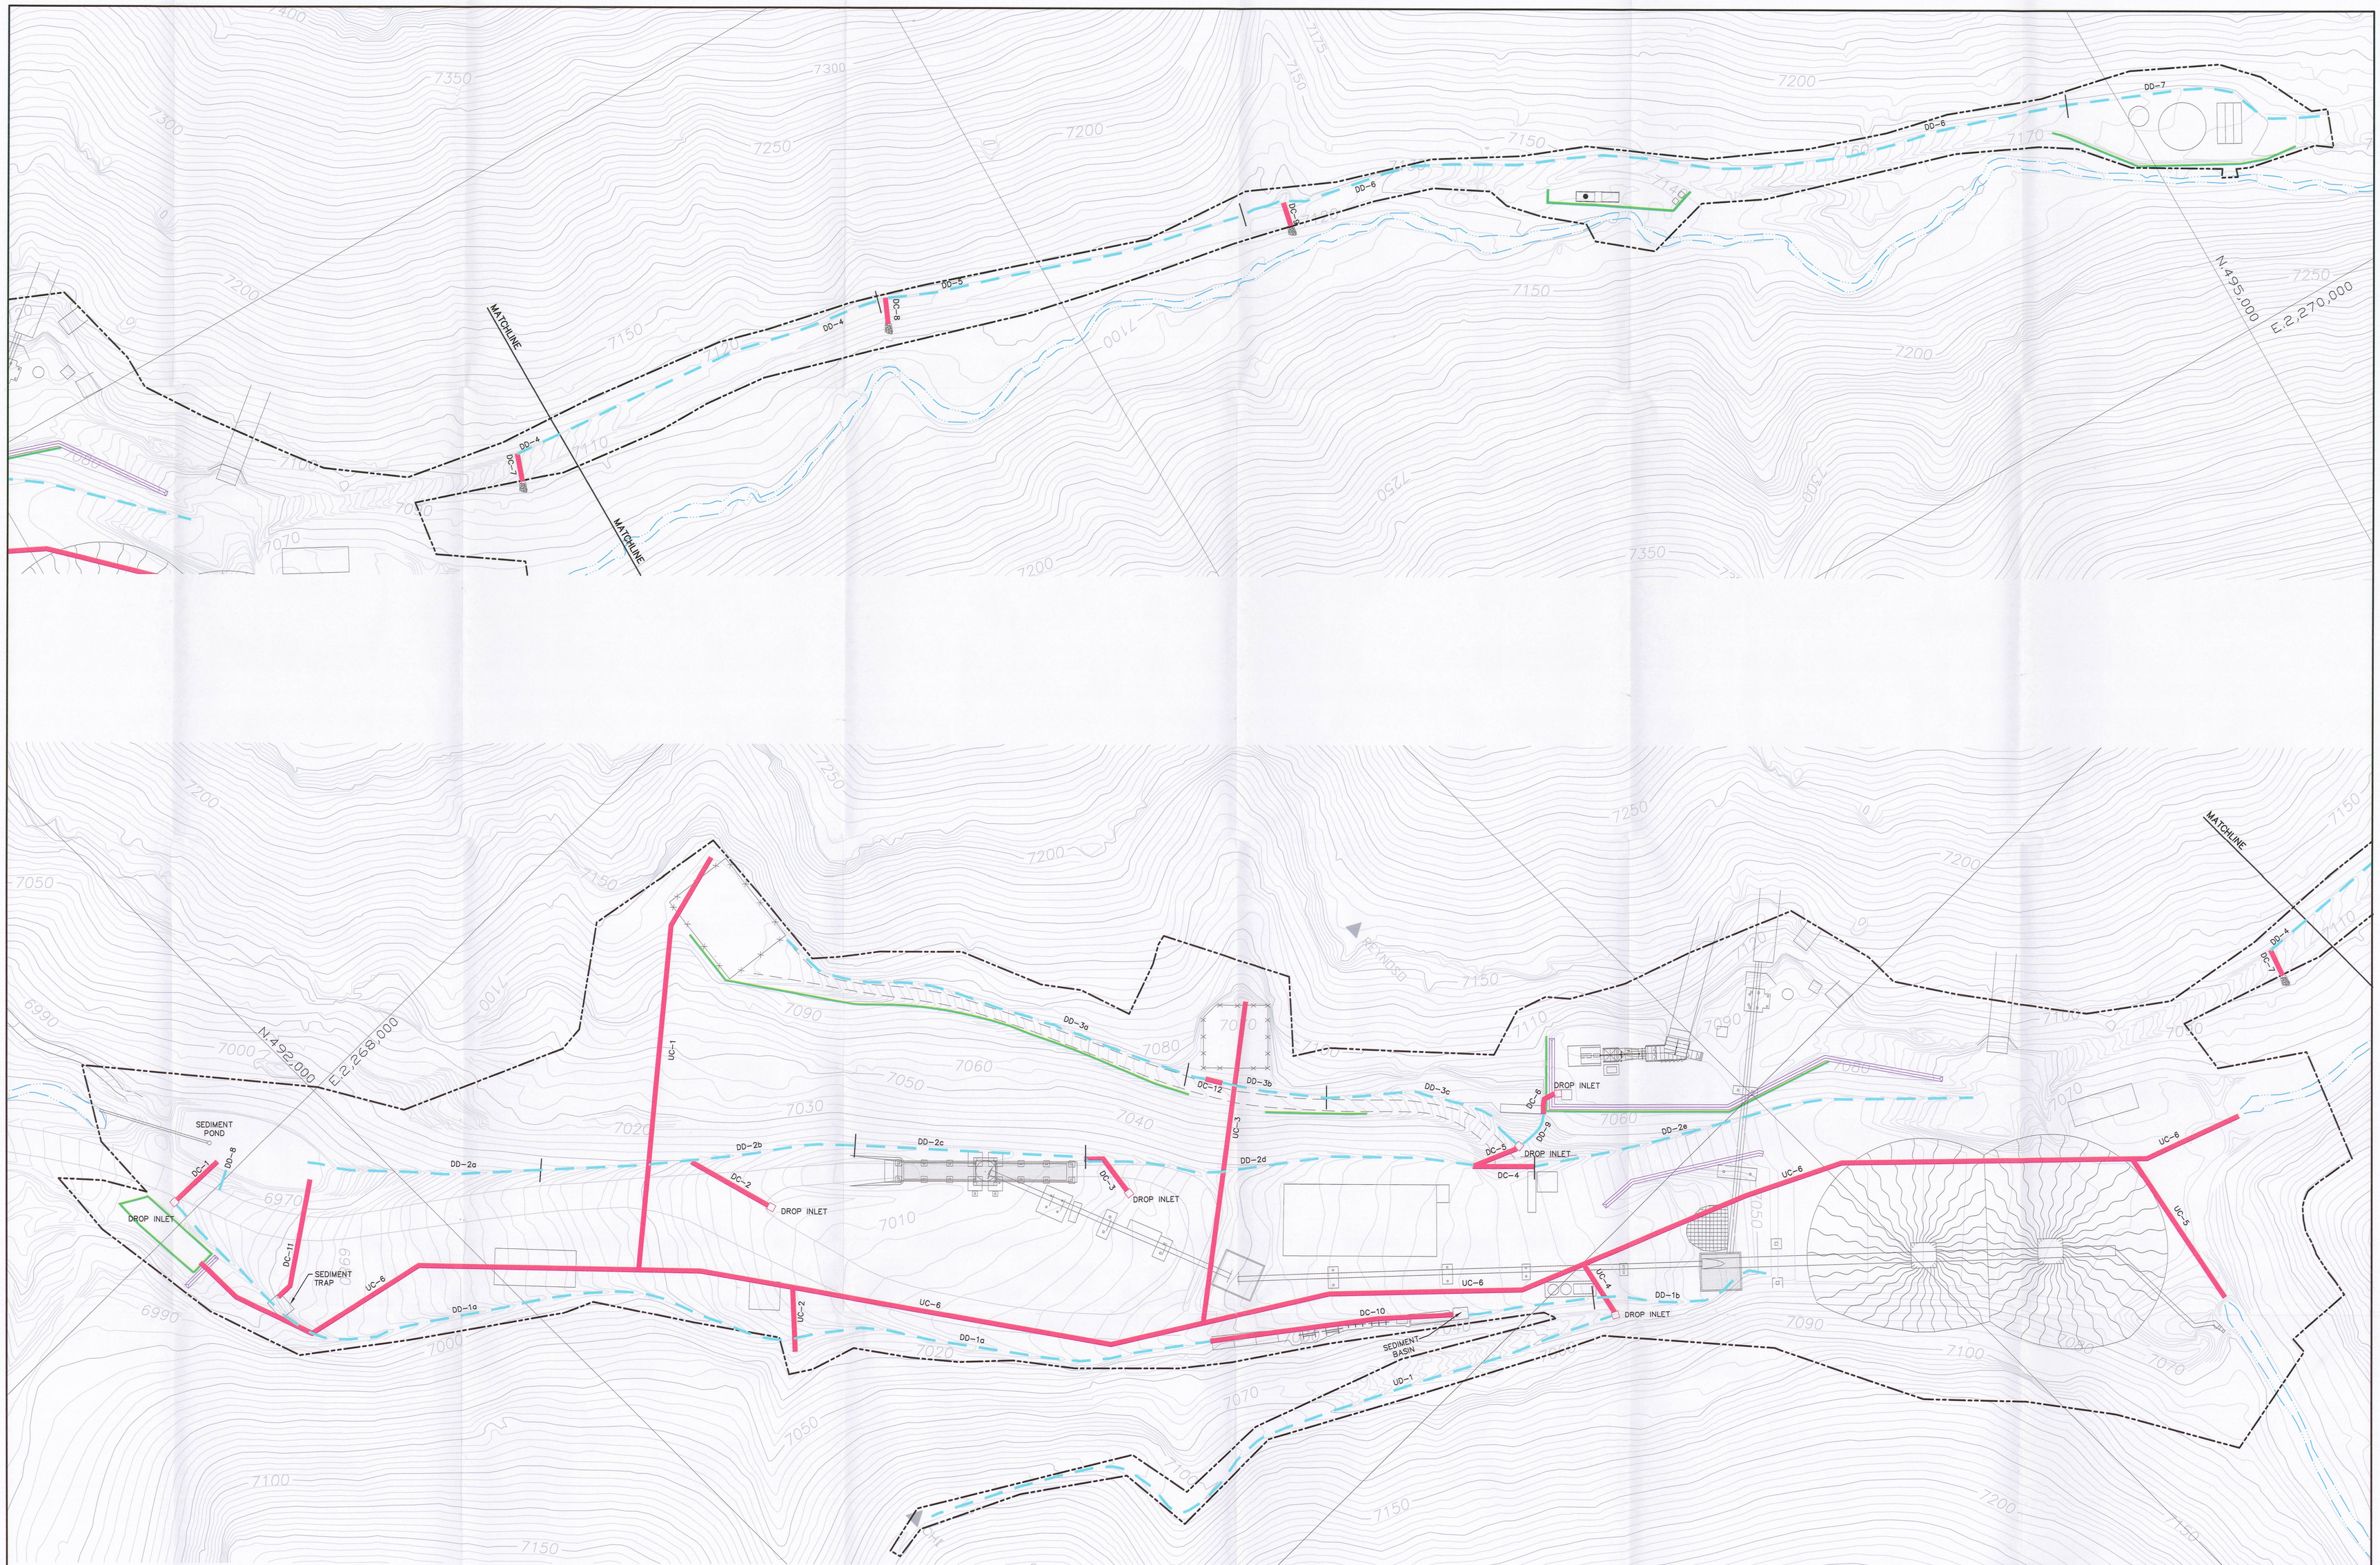

LEGEND

- DISTURBED AREA BOUNDARY
- CULVERT
- DIVERSION DITCH
- DROP INLET
- BERM/JERSEY BARRIER
- HILLFIKER RETAINING WALL

REGISTERED PROFESSIONAL ENGINEER
No. 187797
LAYNE D. JENSEN
STATE OF UTAH

REVISION	
DATE	BY
05/06	VSM
05/10/06	LDJ

Canyon Fuel Company, LLC
Soldier Canyon & Dugout Canyon Mines

DISTURBED AREA DIVERSIONS

RECEIVED
JUN 01 2006
DIV OF OIL, GAS & MINING

Dugout Canyon Mine

DRAWN BY: SWF	DATE: MAR 1996	SCALE: 1"=50'
APPROVED BY: VSM	FILE NAME: G:\UCB01\TB\DWG\ DAB EXPANSION MAP\PLATE 7-5-2006.DWG	DRAWING OR MAP NUMBER PLATE 7-5