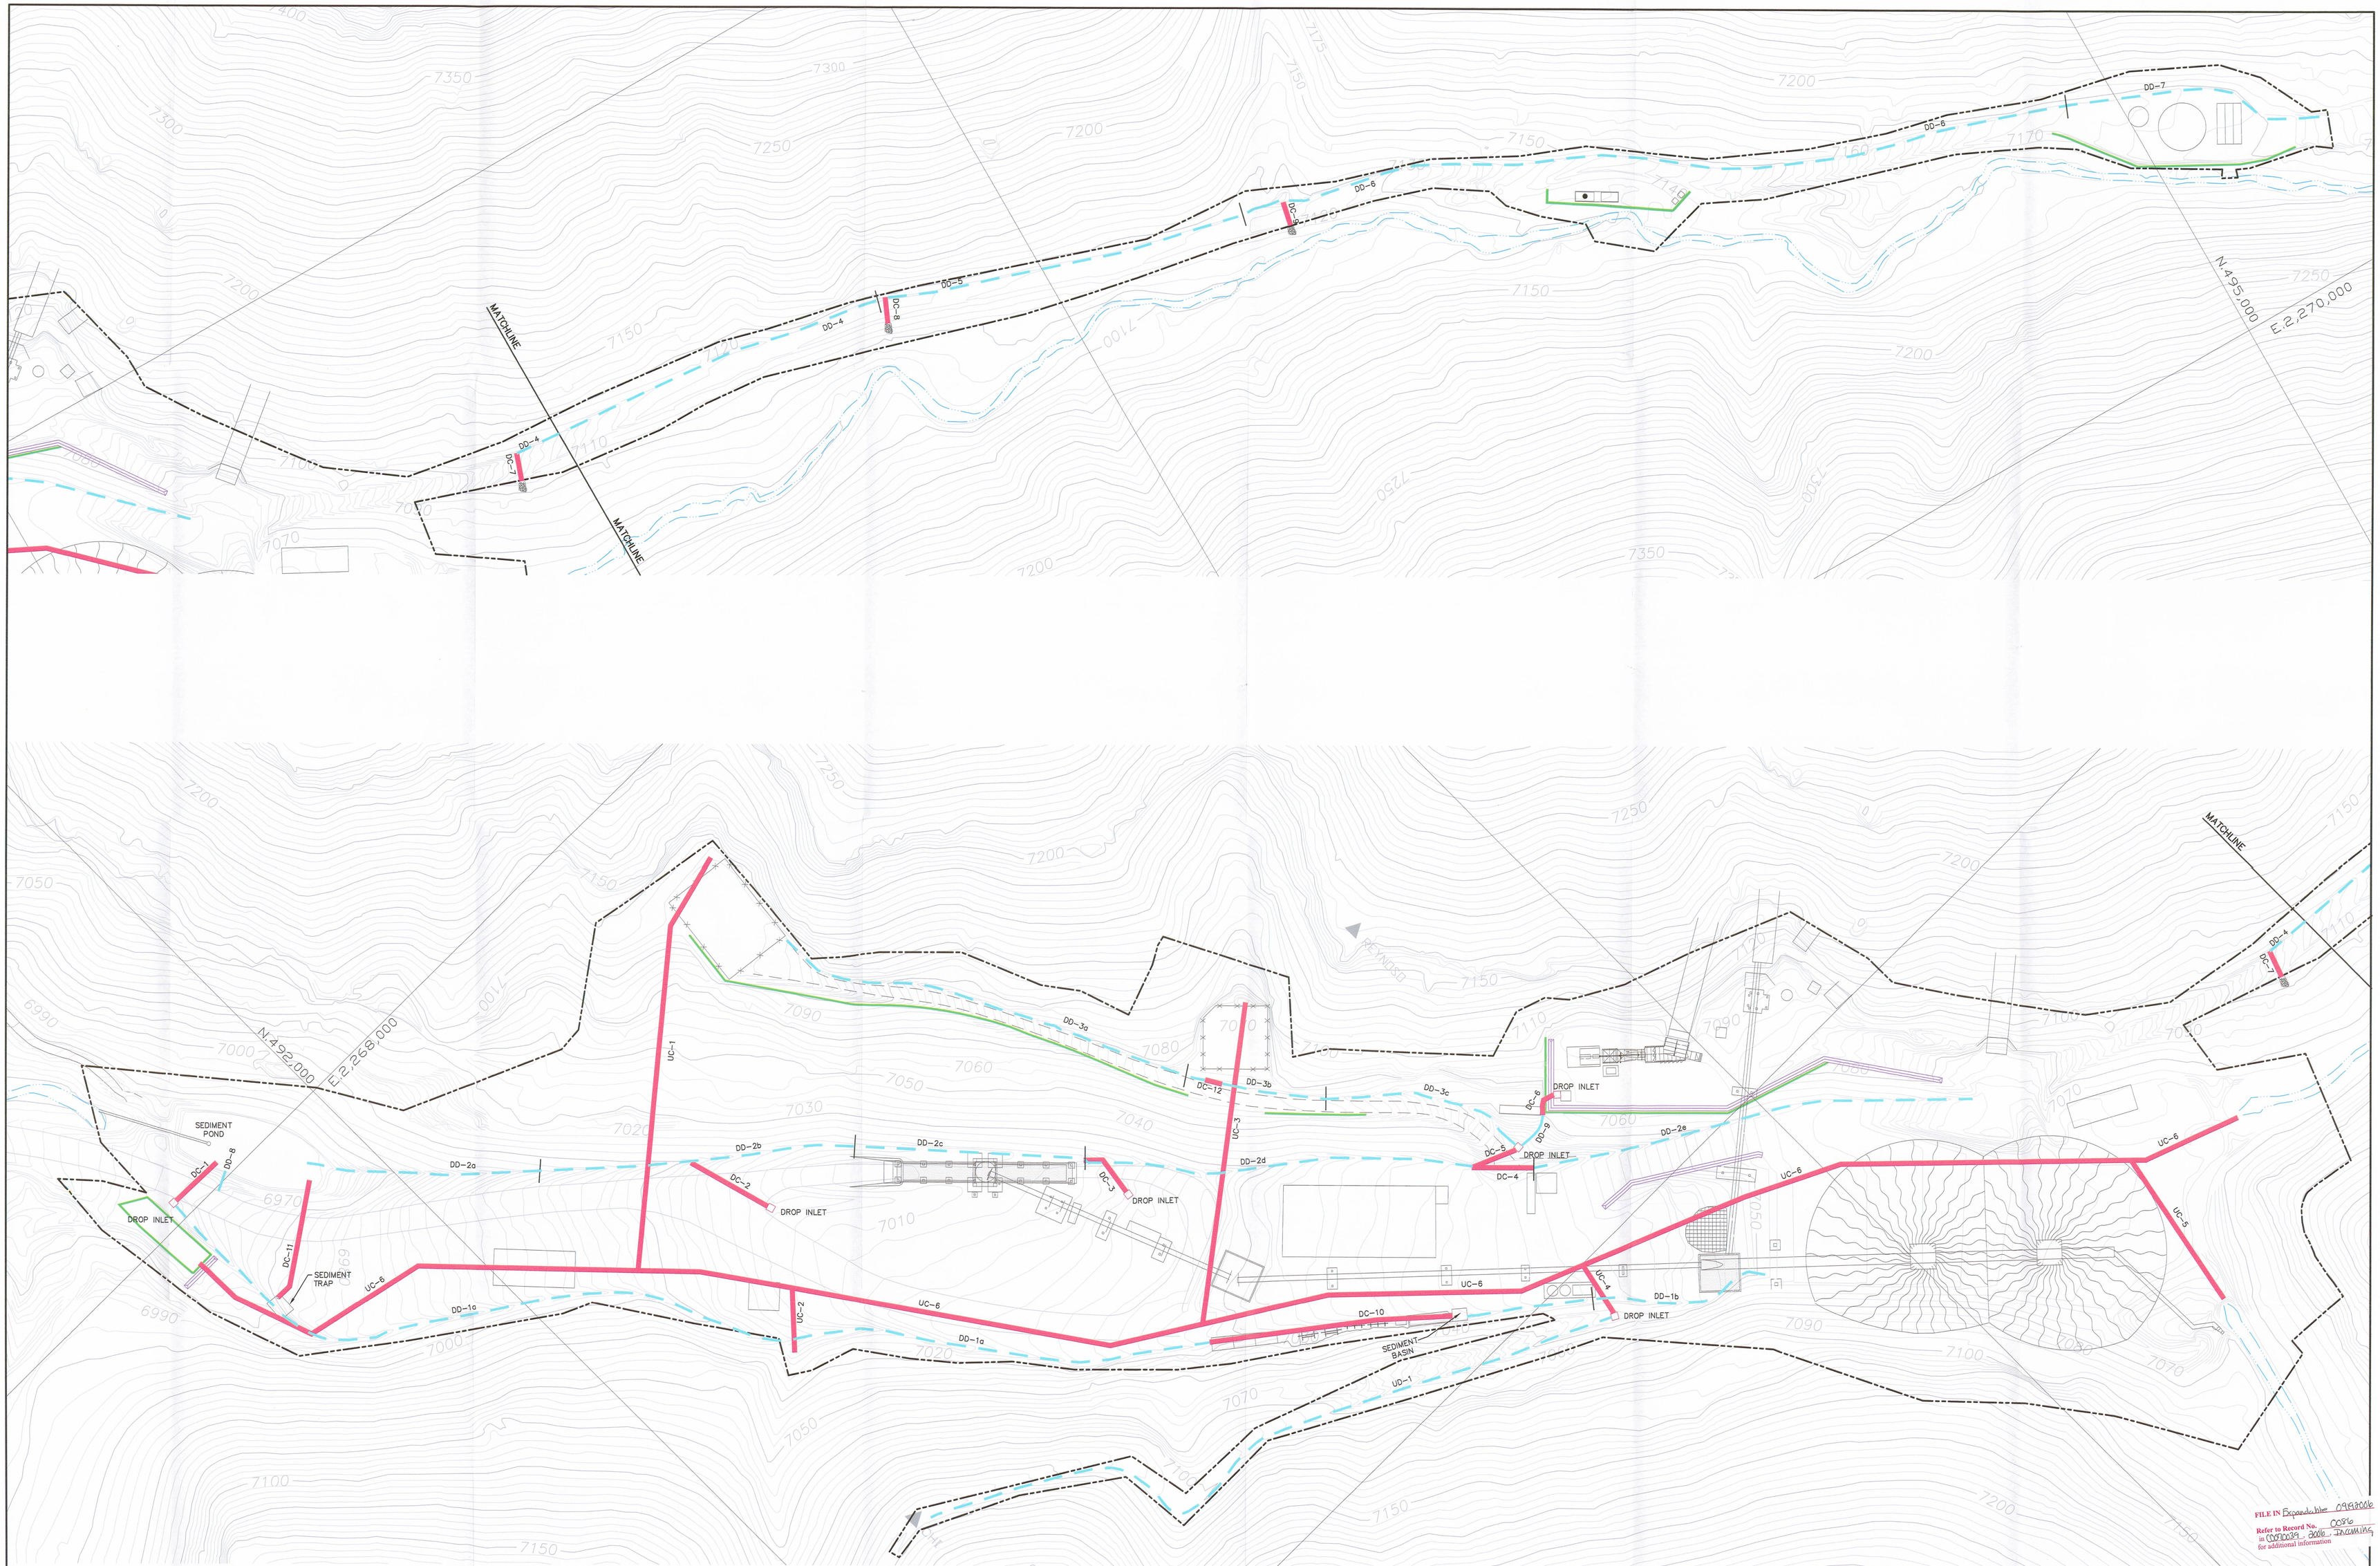

LEGEND

- DISTURBED AREA BOUNDARY
- CULVERT
- DIVERSION DITCH
- DROP INLET
- BERM/JERSEY BARRIER
- HILLFIKER RETAINING WALL

REGISTERED PROFESSIONAL ENGINEER
No. 168246
RICHARD B. WHITE
STATE OF UTAH

0' 50'

FILE IN Expandable 0919206
Refer to Record No. 0086
in C0070039, 2006, Incoming
for additional information

REVISION	
DATE	BY
05/06	VSM
05/10/06	LDJ

Canyon Fuel Company, LLC
Soldier Canyon & Dugout Canyon Mines

DISTURBED AREA DIVERSIONS

RECEIVED
SEP 21 2006
DIV. OF OIL, GAS & MINING

Dugout Canyon Mine

DRAWN BY: SWF	DATE: MAR 1996	SCALE: 1"=50'	
APPROVED BY: VSM	FILE NAME: G:\UCB01\16\DWG\DAB EXPANSION MAY\PLATE 7-5-2006.DWG	DRAWING OR MAP NUMBER	PLATE 7-5