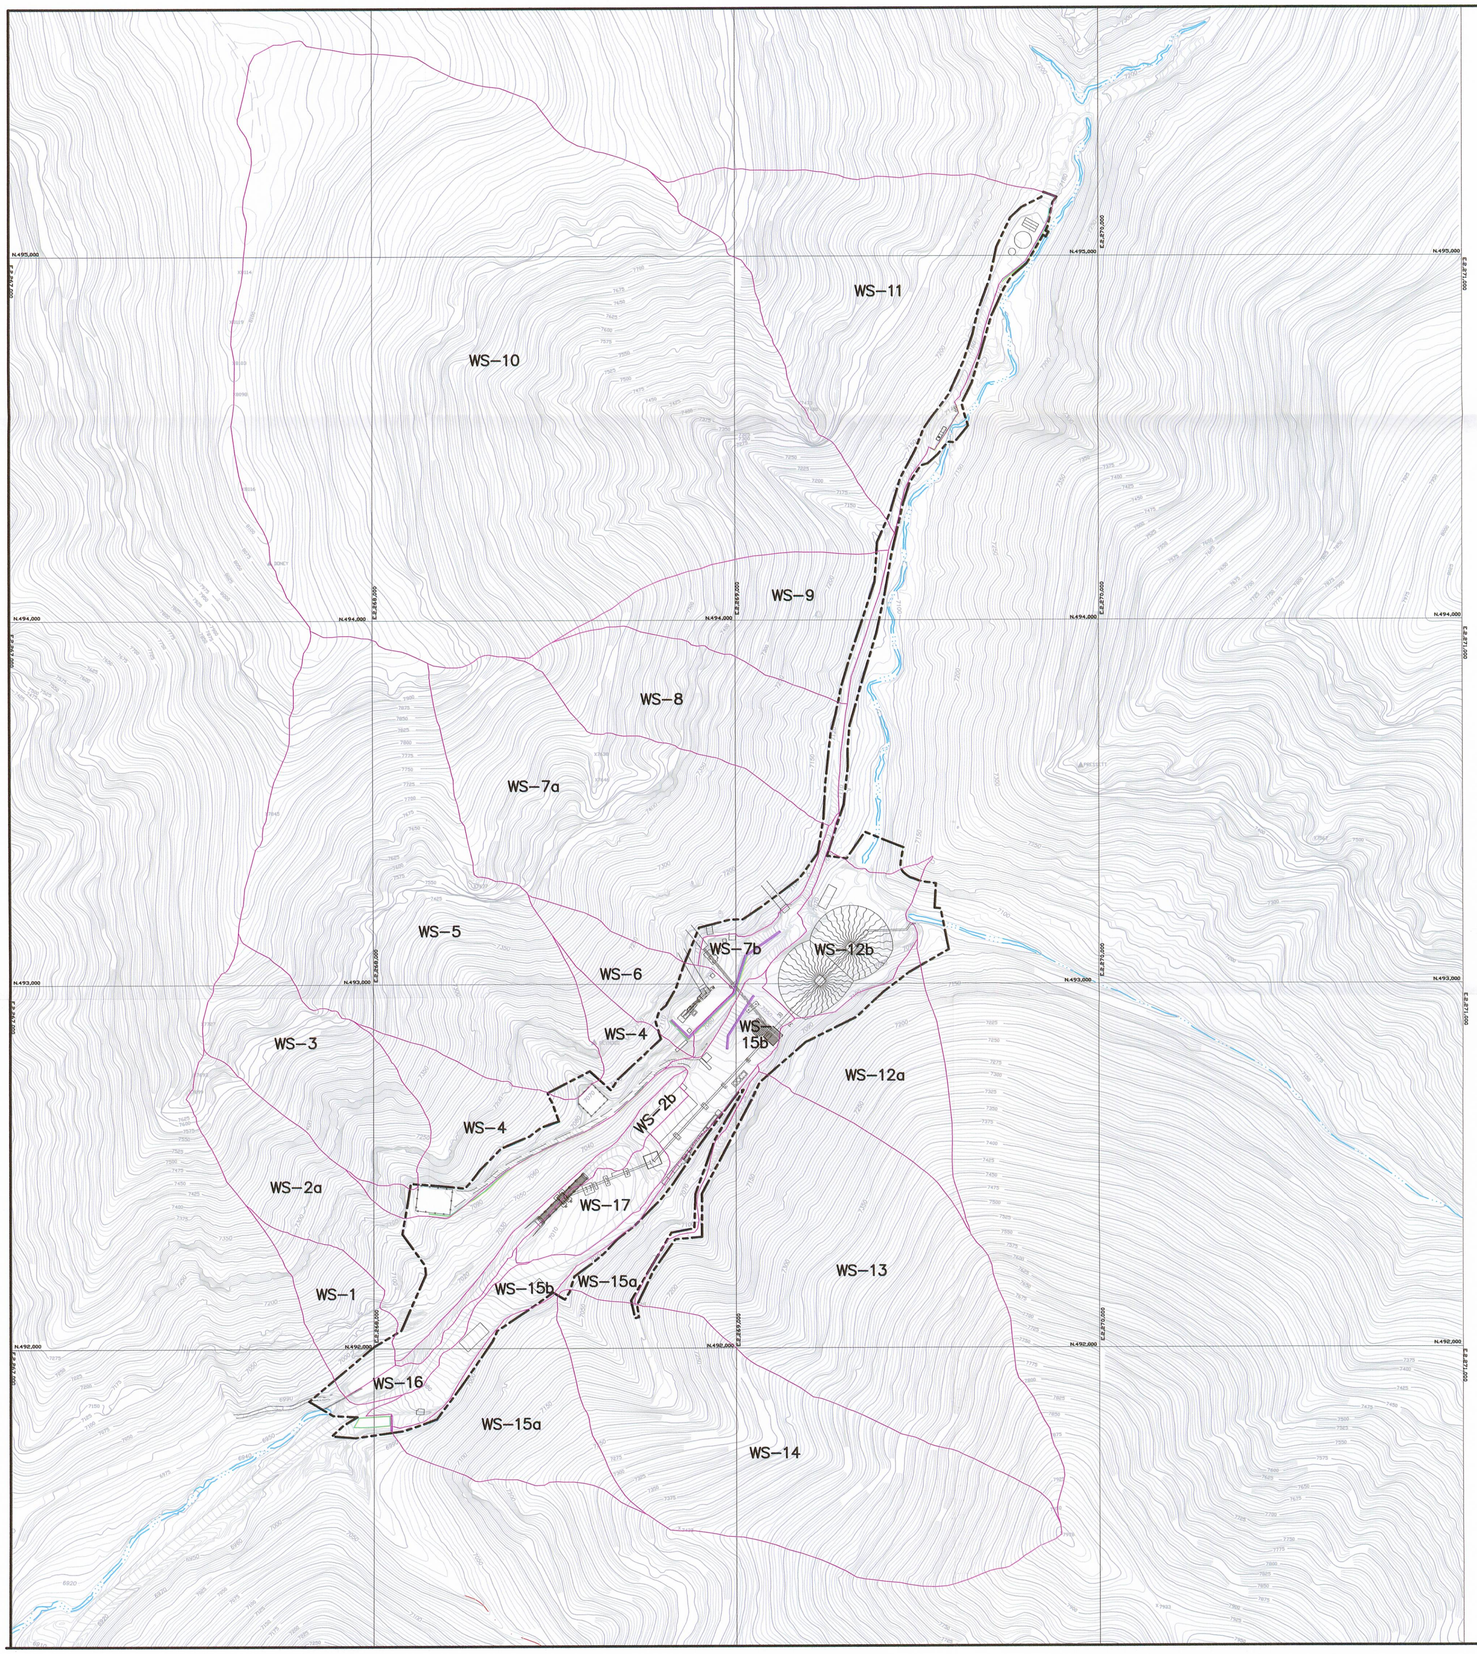

LEGEND

WS-10 OPERATIONAL WATERSHED BOUNDARY

DISTURBED AREA BOUNDARY

FILE IN Expandable 09192006
Refer to Record No. 0086
in C0020039.2006. Incoming
for additional information

REGISTERED PROFESSIONAL ENGINEER
No. 168246
RICHARD B. WHITE
18 Sep 2006
STATE OF UTAH

0' 200'

REVISION	
DATE	BY
05-06	VSM
05-10-06	LDJ

Canyon Fuel Company, LLC
Soldier Canyon & Dugout Canyon Mines

WATERSHEDS ADJACENT
TO SURFACE FACILITIES

RECEIVED
SEP 21 2006
DIV. OF OIL, GAS & MINING

Dugout Canyon Mine

DRAWN BY: SWF	DATE: MAR 1996	SCALE: 1"=200'
APPROVED BY: VSM	FILE NAME: G:\UC801\16\DWG\DAB EXPANSION MAY\PLATE 7-7-2006.DWG	DRAWING OR MAP NUMBER PLATE 7-7