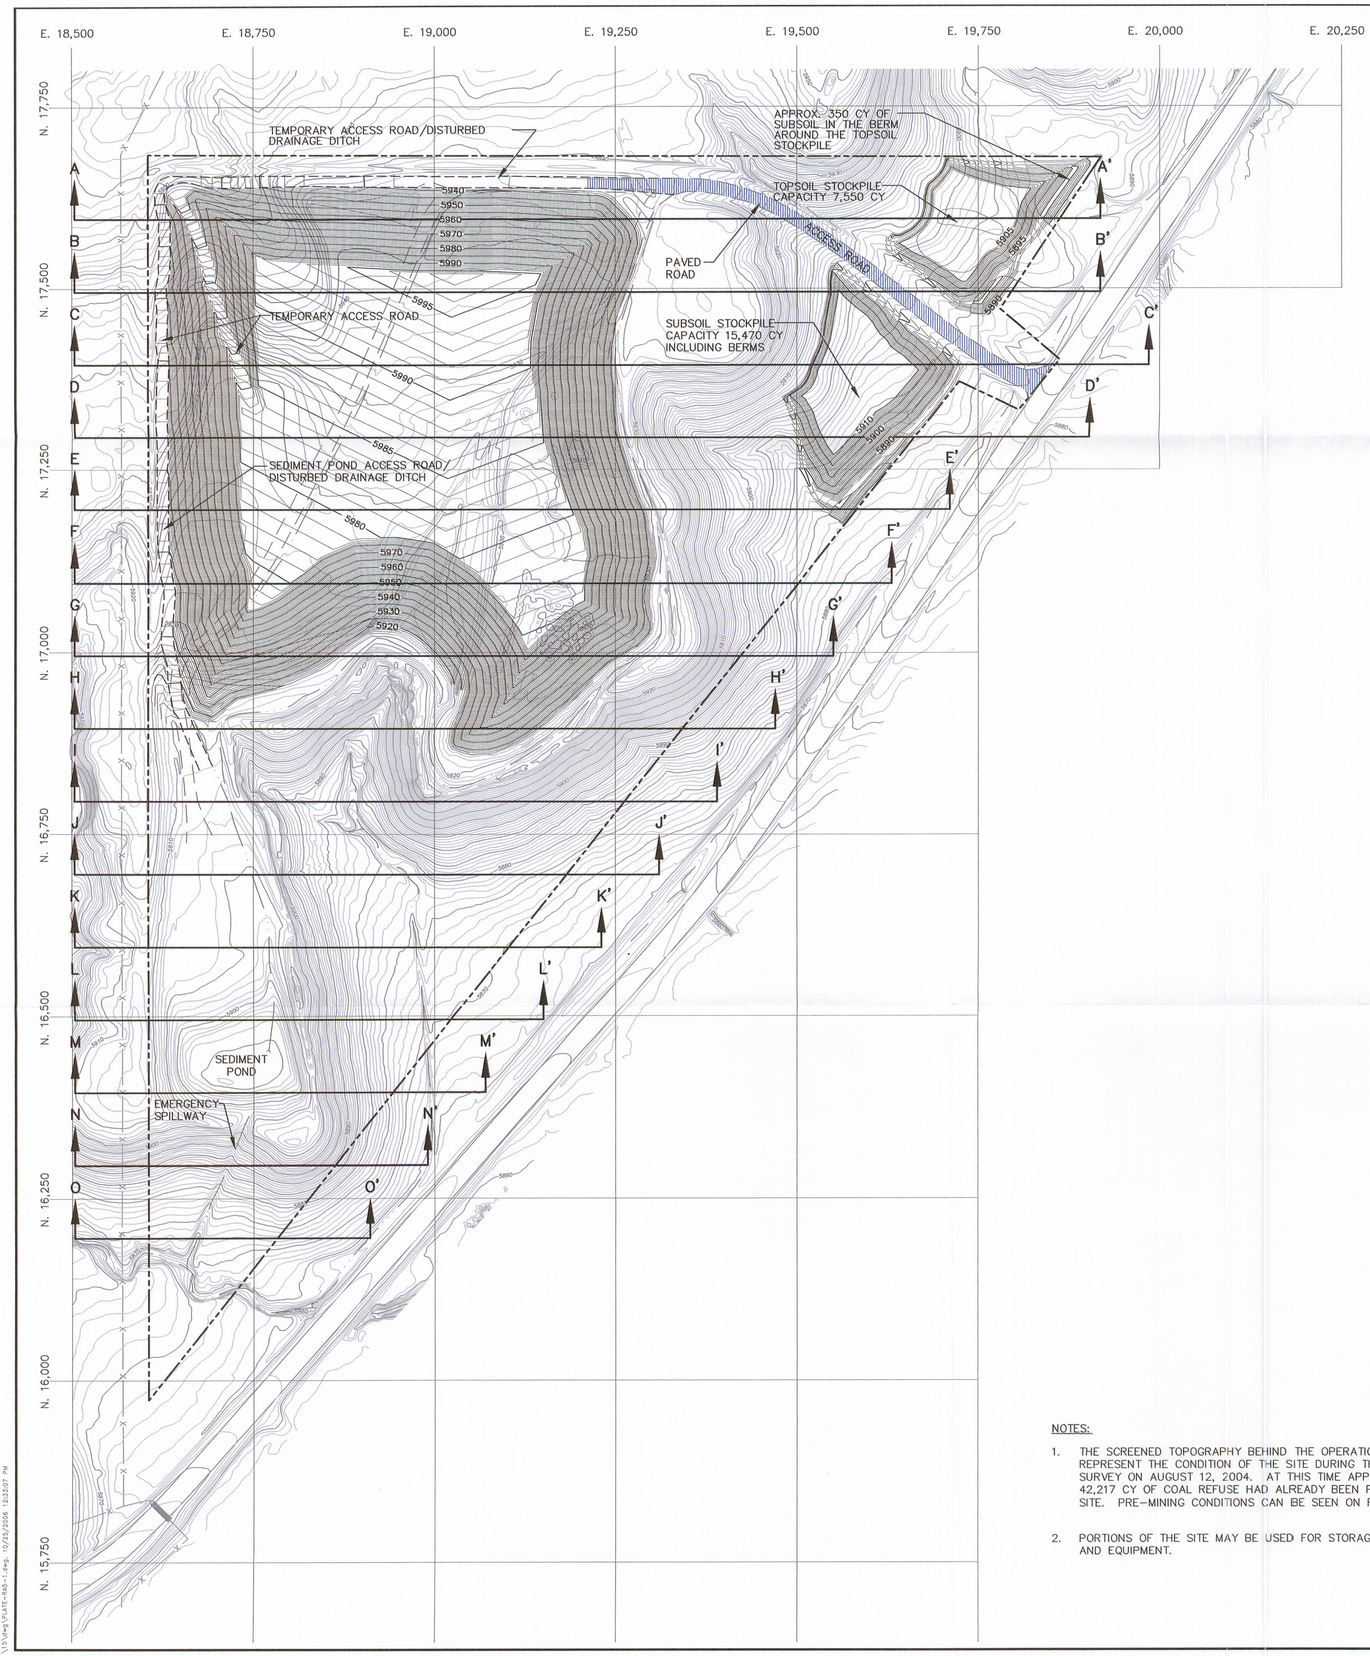

LEGEND

- DISTURBED AREA BOUNDARY AND PERMIT AREA BOUNDARY
- 5940 / 5935 — OPERATIONAL CONTOURS
- 5940 / 5935 — EXISTING GROUND CONTOURS
- CROSS-SECTION LOCATION

NOTES:

1. THE SCREENED TOPOGRAPHY BEHIND THE OPERATIONAL CONTOURS REPRESENT THE CONDITION OF THE SITE DURING THE LAST AERIAL SURVEY ON AUGUST 12, 2004. AT THIS TIME APPROXIMATELY 42,217 CY OF COAL REFUSE HAD ALREADY BEEN PLACED AT THE SITE. PRE-MINING CONDITIONS CAN BE SEEN ON RA PLATE 5-3.

2. PORTIONS OF THE SITE MAY BE USED FOR STORAGE OF SNOW AND EQUIPMENT.

0' 100'

PROJECT AREA LOCATED ENTIRELY WITHIN SEC. 18, T. 14 S., R. 12 E., SLBM

FILE IN Expandabtr 11/07/2006
Refer to Record No. 0092
in C0070037, 2006, Drawing
for additional information

RECEIVED
NOV 09 2006
DIV. OF OIL, GAS & MINING

REGISTERED PROFESSIONAL ENGINEER
No. 168246
RICHARD B. WHITE
STATE OF UTAH
NOT VALID WITHOUT A SIGNATURE

REVISION	
DATE	BY

Canyon Fuel Company, LLC
Soldier Canyon & Dugout Canyon Mines

STORAGE AREA LAYOUT OPERATIONS PLAN

Dugout Canyon Mine

DRAWN BY: SWF	DATE: JAN 2006	SCALE: 1"=100'
APPROVED BY: VSM	FILE NAME: G:\UC801\08\PLATE-RA5-1.DWG\01-2006	DRAWING OR MAP NUMBER RA PLATE 5-1

\13\dwg\PLATE-RA5-1.dwg, 10/23/2006 12:33:07 PM