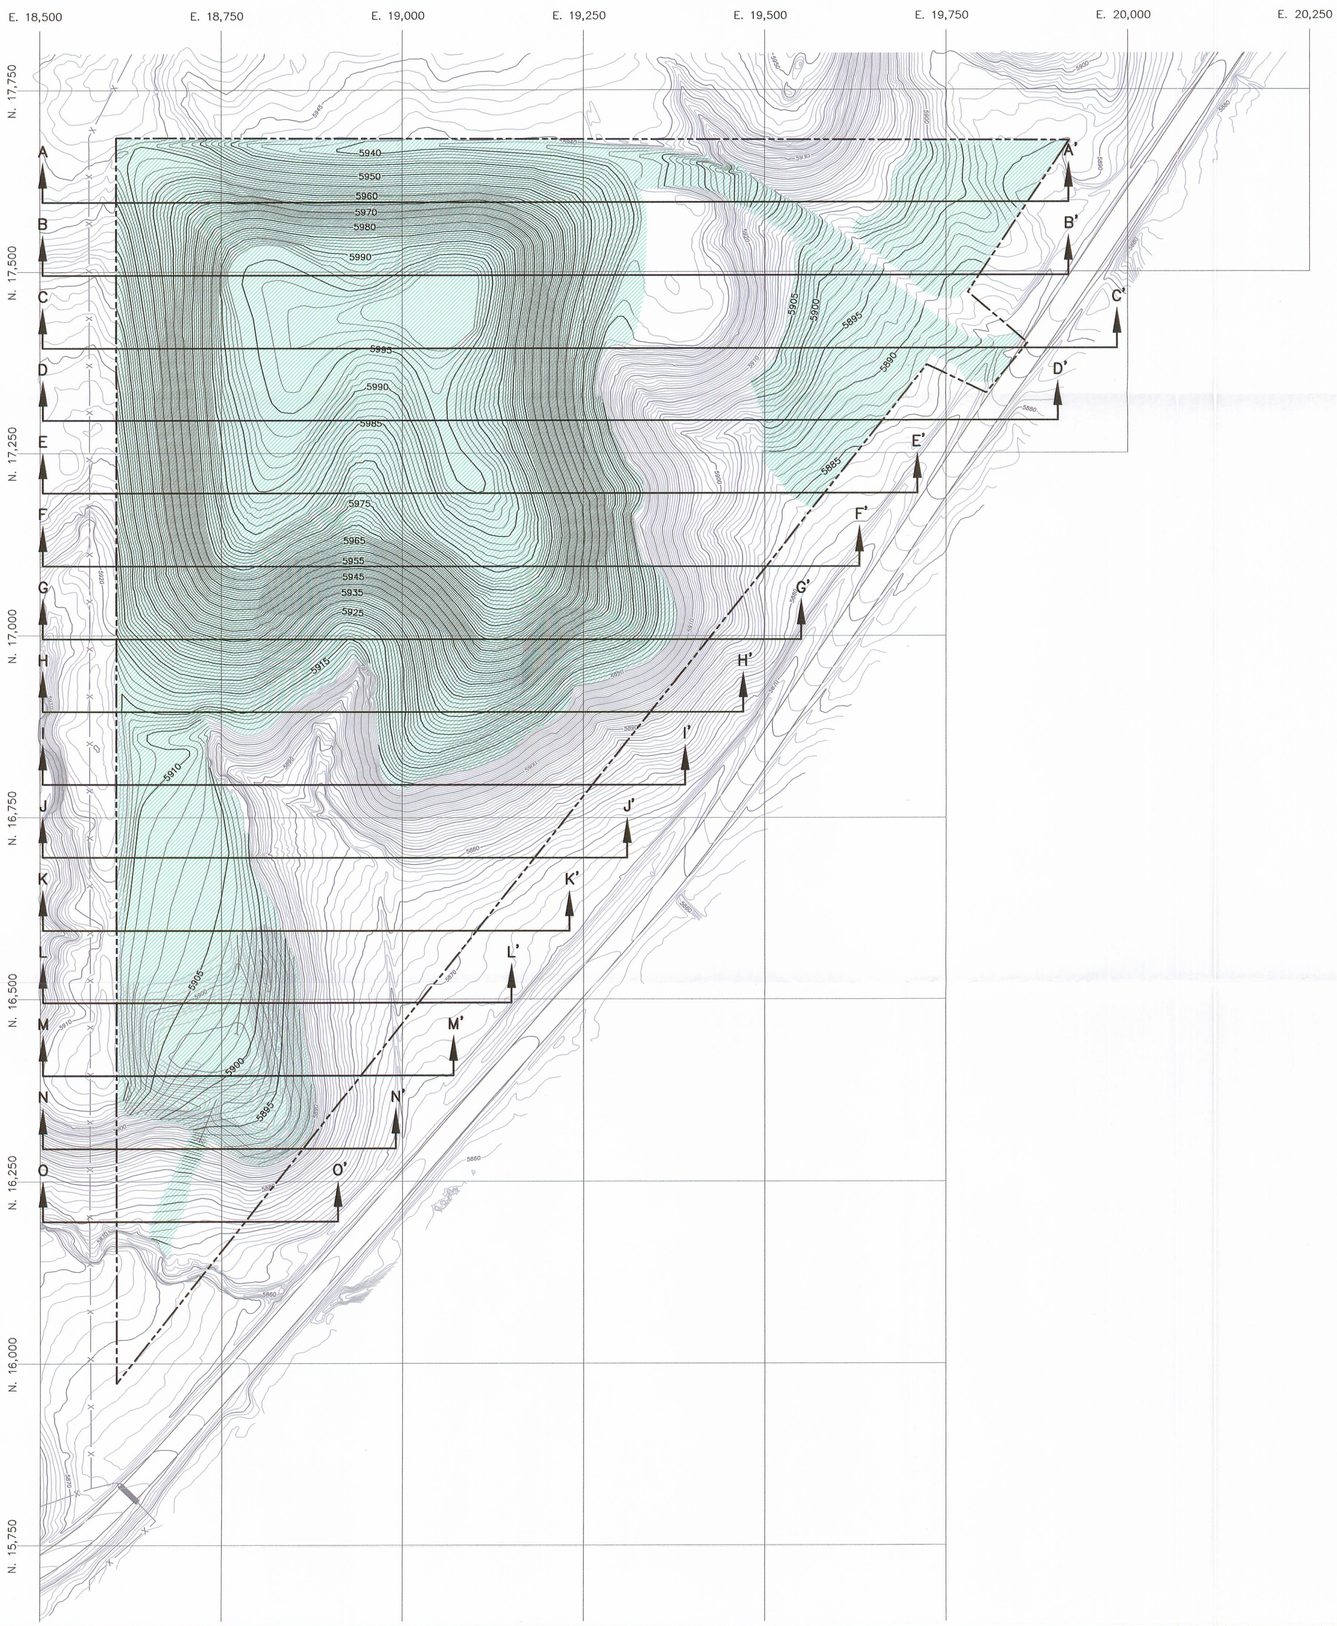

LEGEND

- DISTURBED AREA BOUNDARY AND PERMIT AREA BOUNDARY
- 5940 / 5935 — RECLAMATION CONTOURS
- 5940 / 5935 — EXISTING GROUND CONTOURS
- CROSS-SECTION LOCATION
- "RECLAMATION TREATMENT DEEP GOUGING, MULCHING, AND SEEDING".

FILE IN Expandable 11/07/2006
Refer to Record No. 0092
in C0010051, 2006, Incoming
for additional information

REGISTERED PROFESSIONAL ENGINEER
No. 168246
RICHARD B. WHITE
STATE OF UTAH

RECEIVED
NOV 09 2006
DIV. OF OIL, GAS & MINING

0' 100'

PROJECT AREA LOCATED ENTIRELY WITHIN SEC. 18, T. 14 S., R. 12 E., SLBM

REVISION	
DATE	BY

Canyon Fuel Company, LLC
Soldier Canyon & Dugout Canyon Mines

STORAGE AREA LAYOUT RECLAMATION PLAN

Dugout Canyon Mine

DRAWN BY: SWF	DATE: JAN 2006	SCALE: 1"=100'
APPROVED BY: VSM	FILE NAME: G:\UC801\15\PLATE-RA5-2 .DWG\02-07-05	DRAWING OR MAP NUMBER RA PLATE 5-2

\15\dwg\PLATE-RA5-2.dwg, 10/25/2006 1:21:27 PM