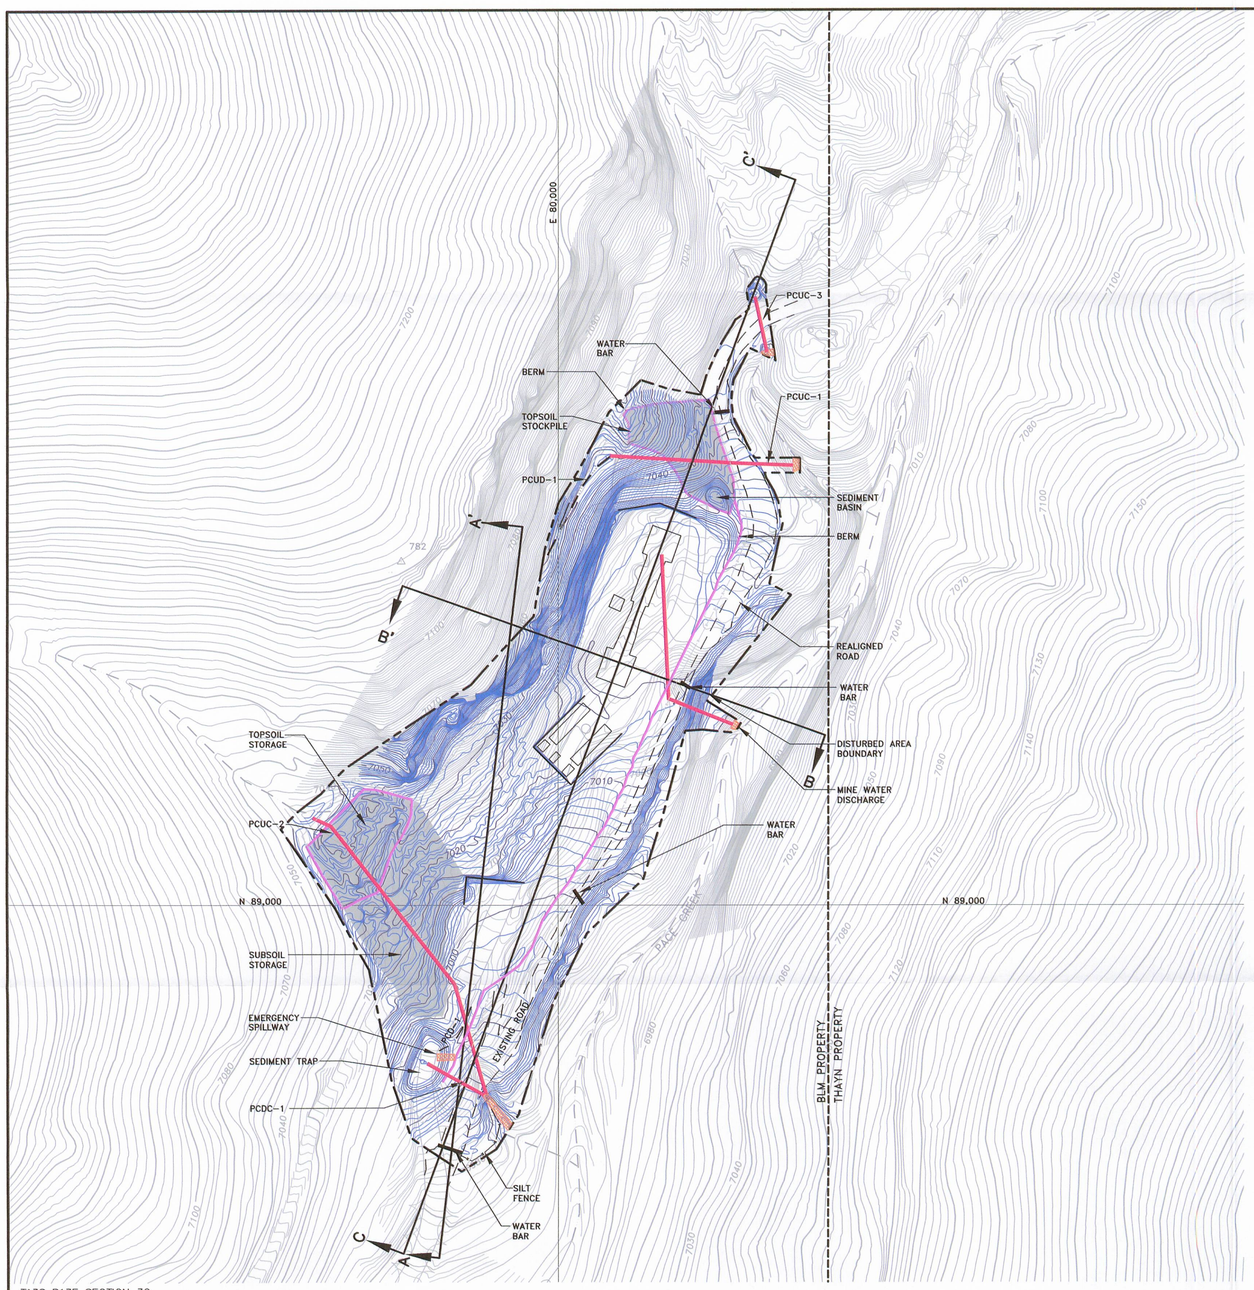

T13S R13E SECTION 30

SURFACE FACILITIES
SCALE: 1" = 60'

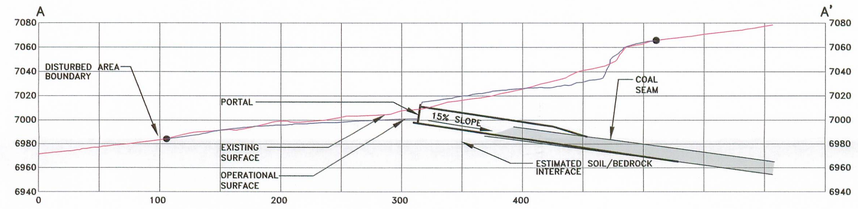

SECTION A–A'
HORZ. AND VERT. SCALE: 1" = 60'

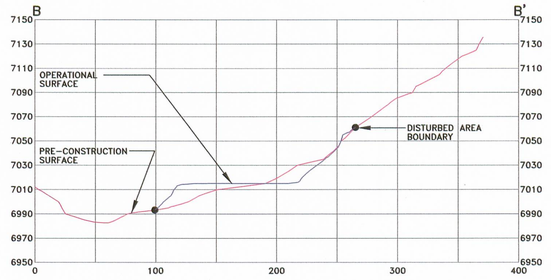

SECTION B–B'
HORZ. AND VERT. SCALE: 1" = 60'

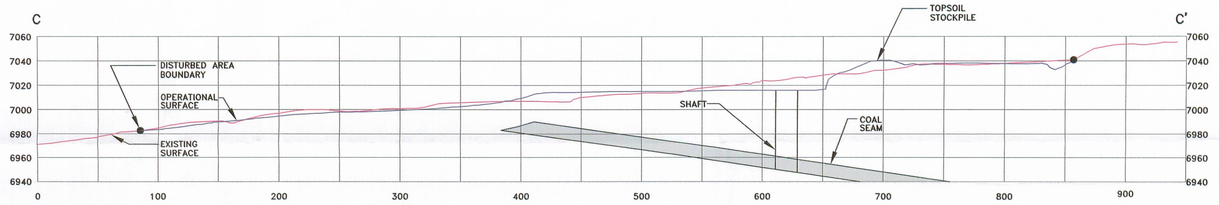

SECTION C–C'
HORZ. AND VERT. SCALE: 1" = 60'

FILE IN Expandable 11/2006
Refer to Record No. 0093
in C0070059, 2006, Incoming
for additional information

RECEIVED
NOV 15 2006
DIV. OF OIL, GAS & MINING

LEGEND

- CULVERT
- RIPRAP
- BERM
- 7020 OPERATIONAL SURFACE TOPOGRAPHY
- 7020 PRE-MINING SURFACE TOPOGRAPHY
- DISTURBED AREA BOUNDARY (CROSS-SECTIONS)

BASE TOPOGRAPHY FROM OLYMPUS AERIAL SURVEYS INC.
FLOWN 08-12-04

NOTE:
THE STREAM BUFFER ZONE FOR PACE CREEK CORRESPONDS WITH THE DISTURBED AREA BOUNDARY ADJACENT TO THE CREEK. THE BOUNDARY SIGNS WILL BE MAINTAINED UNTIL RECLAMATION IS COMPLETE.

REGISTERED PROFESSIONAL ENGINEER
No. 168246
RICHARD B. WHITE
23 Oct 2006
STATE OF UTAH

0' 60'

REVISION	
DATE	BY
1-26-05	LDJ
3-20-05	LDJ
10-02-06	RBW

Canyon Fuel Company, LLC
Dugout Canyon Mine

PACE CANYON FAN SURFACE FACILITIES AND CROSS-SECTION LOCATIONS

Dugout Canyon Mine

DRAWN BY: SWF	DATE: NOV, 2004	SCALE: 1" = 60'
APPROVED BY: LDJ	FILE NAME: G:\UCB01\T9\DWG\PLATE PC5-2.DWG\11-20-04	DRAWING OR MAP NUMBER PLATE PC5-2