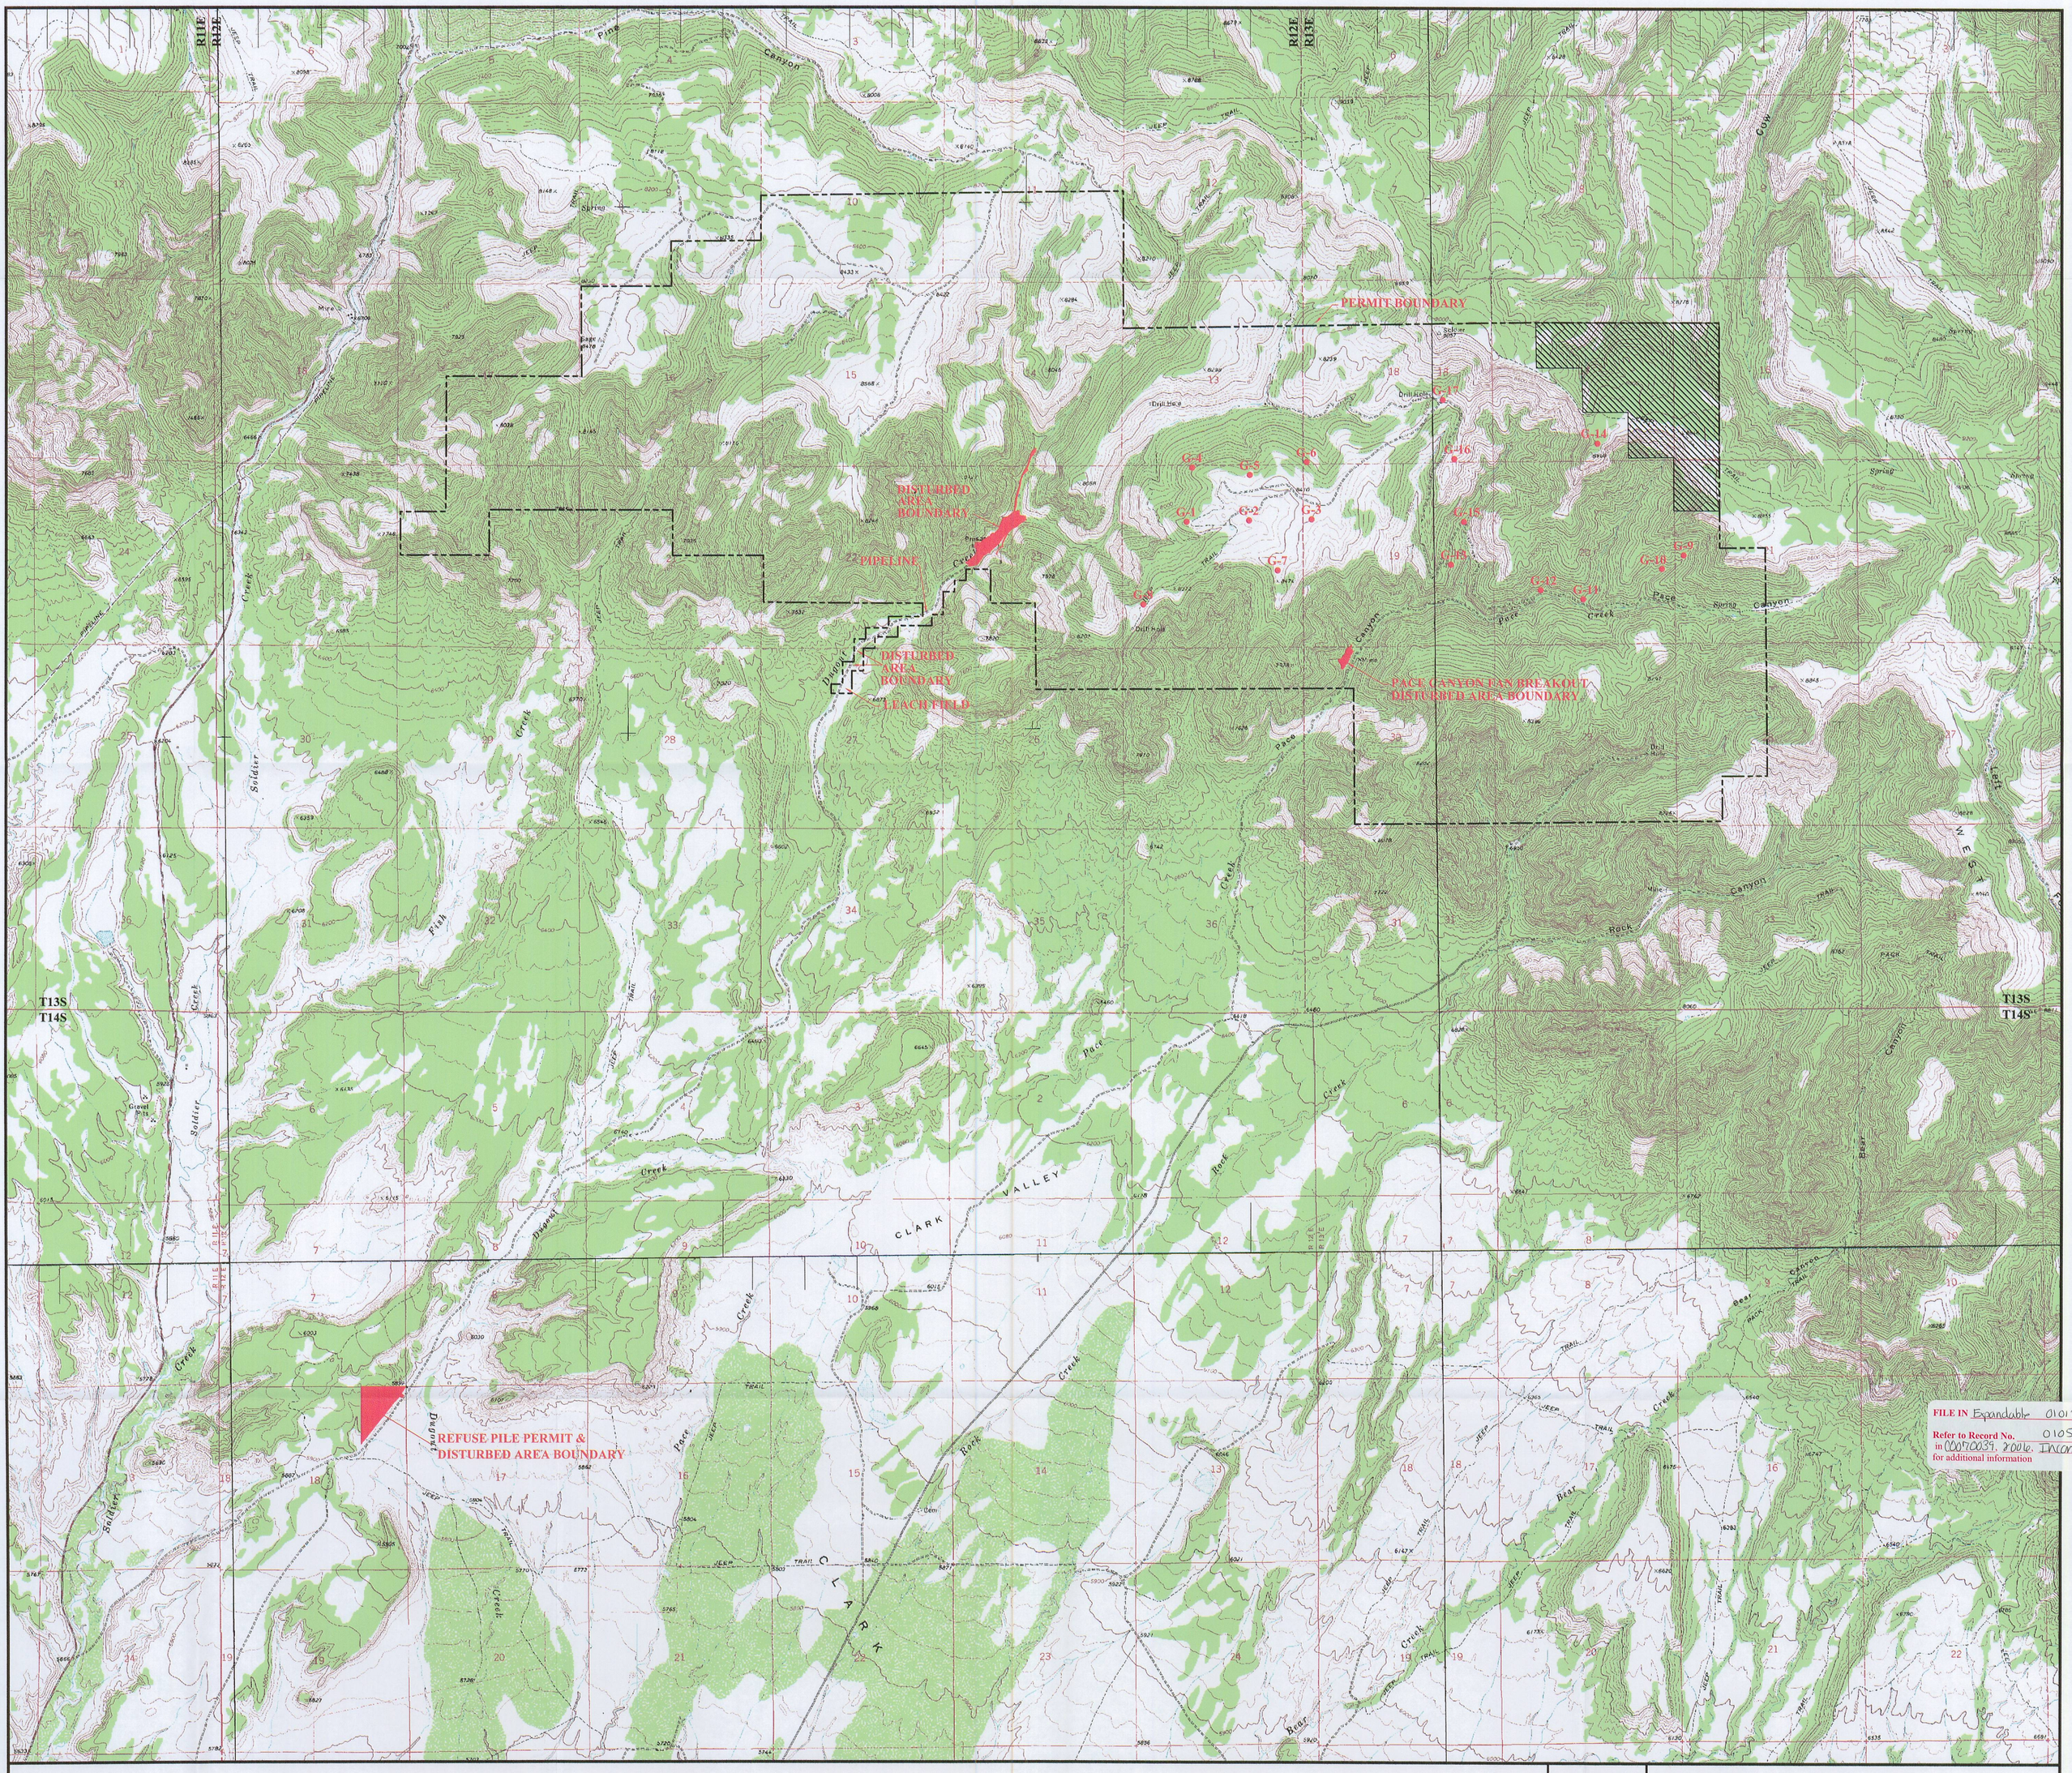

FILE IN Expandable 01012
Refer to Record No. 0105
in C0070039, 2006, Incom
for additional information

LEGEND

— - — - —	PERMIT AREA BOUNDARY
9,871	PERMITTED ACRES
77.0	DISTURBED ACRES
	ADDITION TO PERMIT AREA

REGISTERED PROFESSIONAL ENGINEER
No. 168246
RICHARD B. WHITE
28 Dec 2006
STATE OF UTAH

0' 2000'

REVISIONS	
DATE	BY
03/05/03	RR
07/30/03	RR
06/04/04	VSM
03/11/05	VSM
03/20/05	VSM
07/07/05	VSM
08/01/05	VSM
03/14/06	VSM
12/22/06	VSM

Canyon Fuel Company, LLC
Soldier Canyon & Dugout Canyon Mines

DUGOUT CANYON MINE
PERMIT AREA

RECEIVED
DEC _ 5 2006
DIV. OF OIL, GAS & MINING

Dugout Canyon Mine

DRAWN BY: RR	DATE: FEBRUARY 26, 2003	SCALE: 1" = 2000'
APPROVED BY: VSM	FILE NAME: G:\UC1099\01\DWG\ PLATE 1-4-MOD-PLANB.DWG	DRAWING OR MAP NUMBER PLATE 1-4