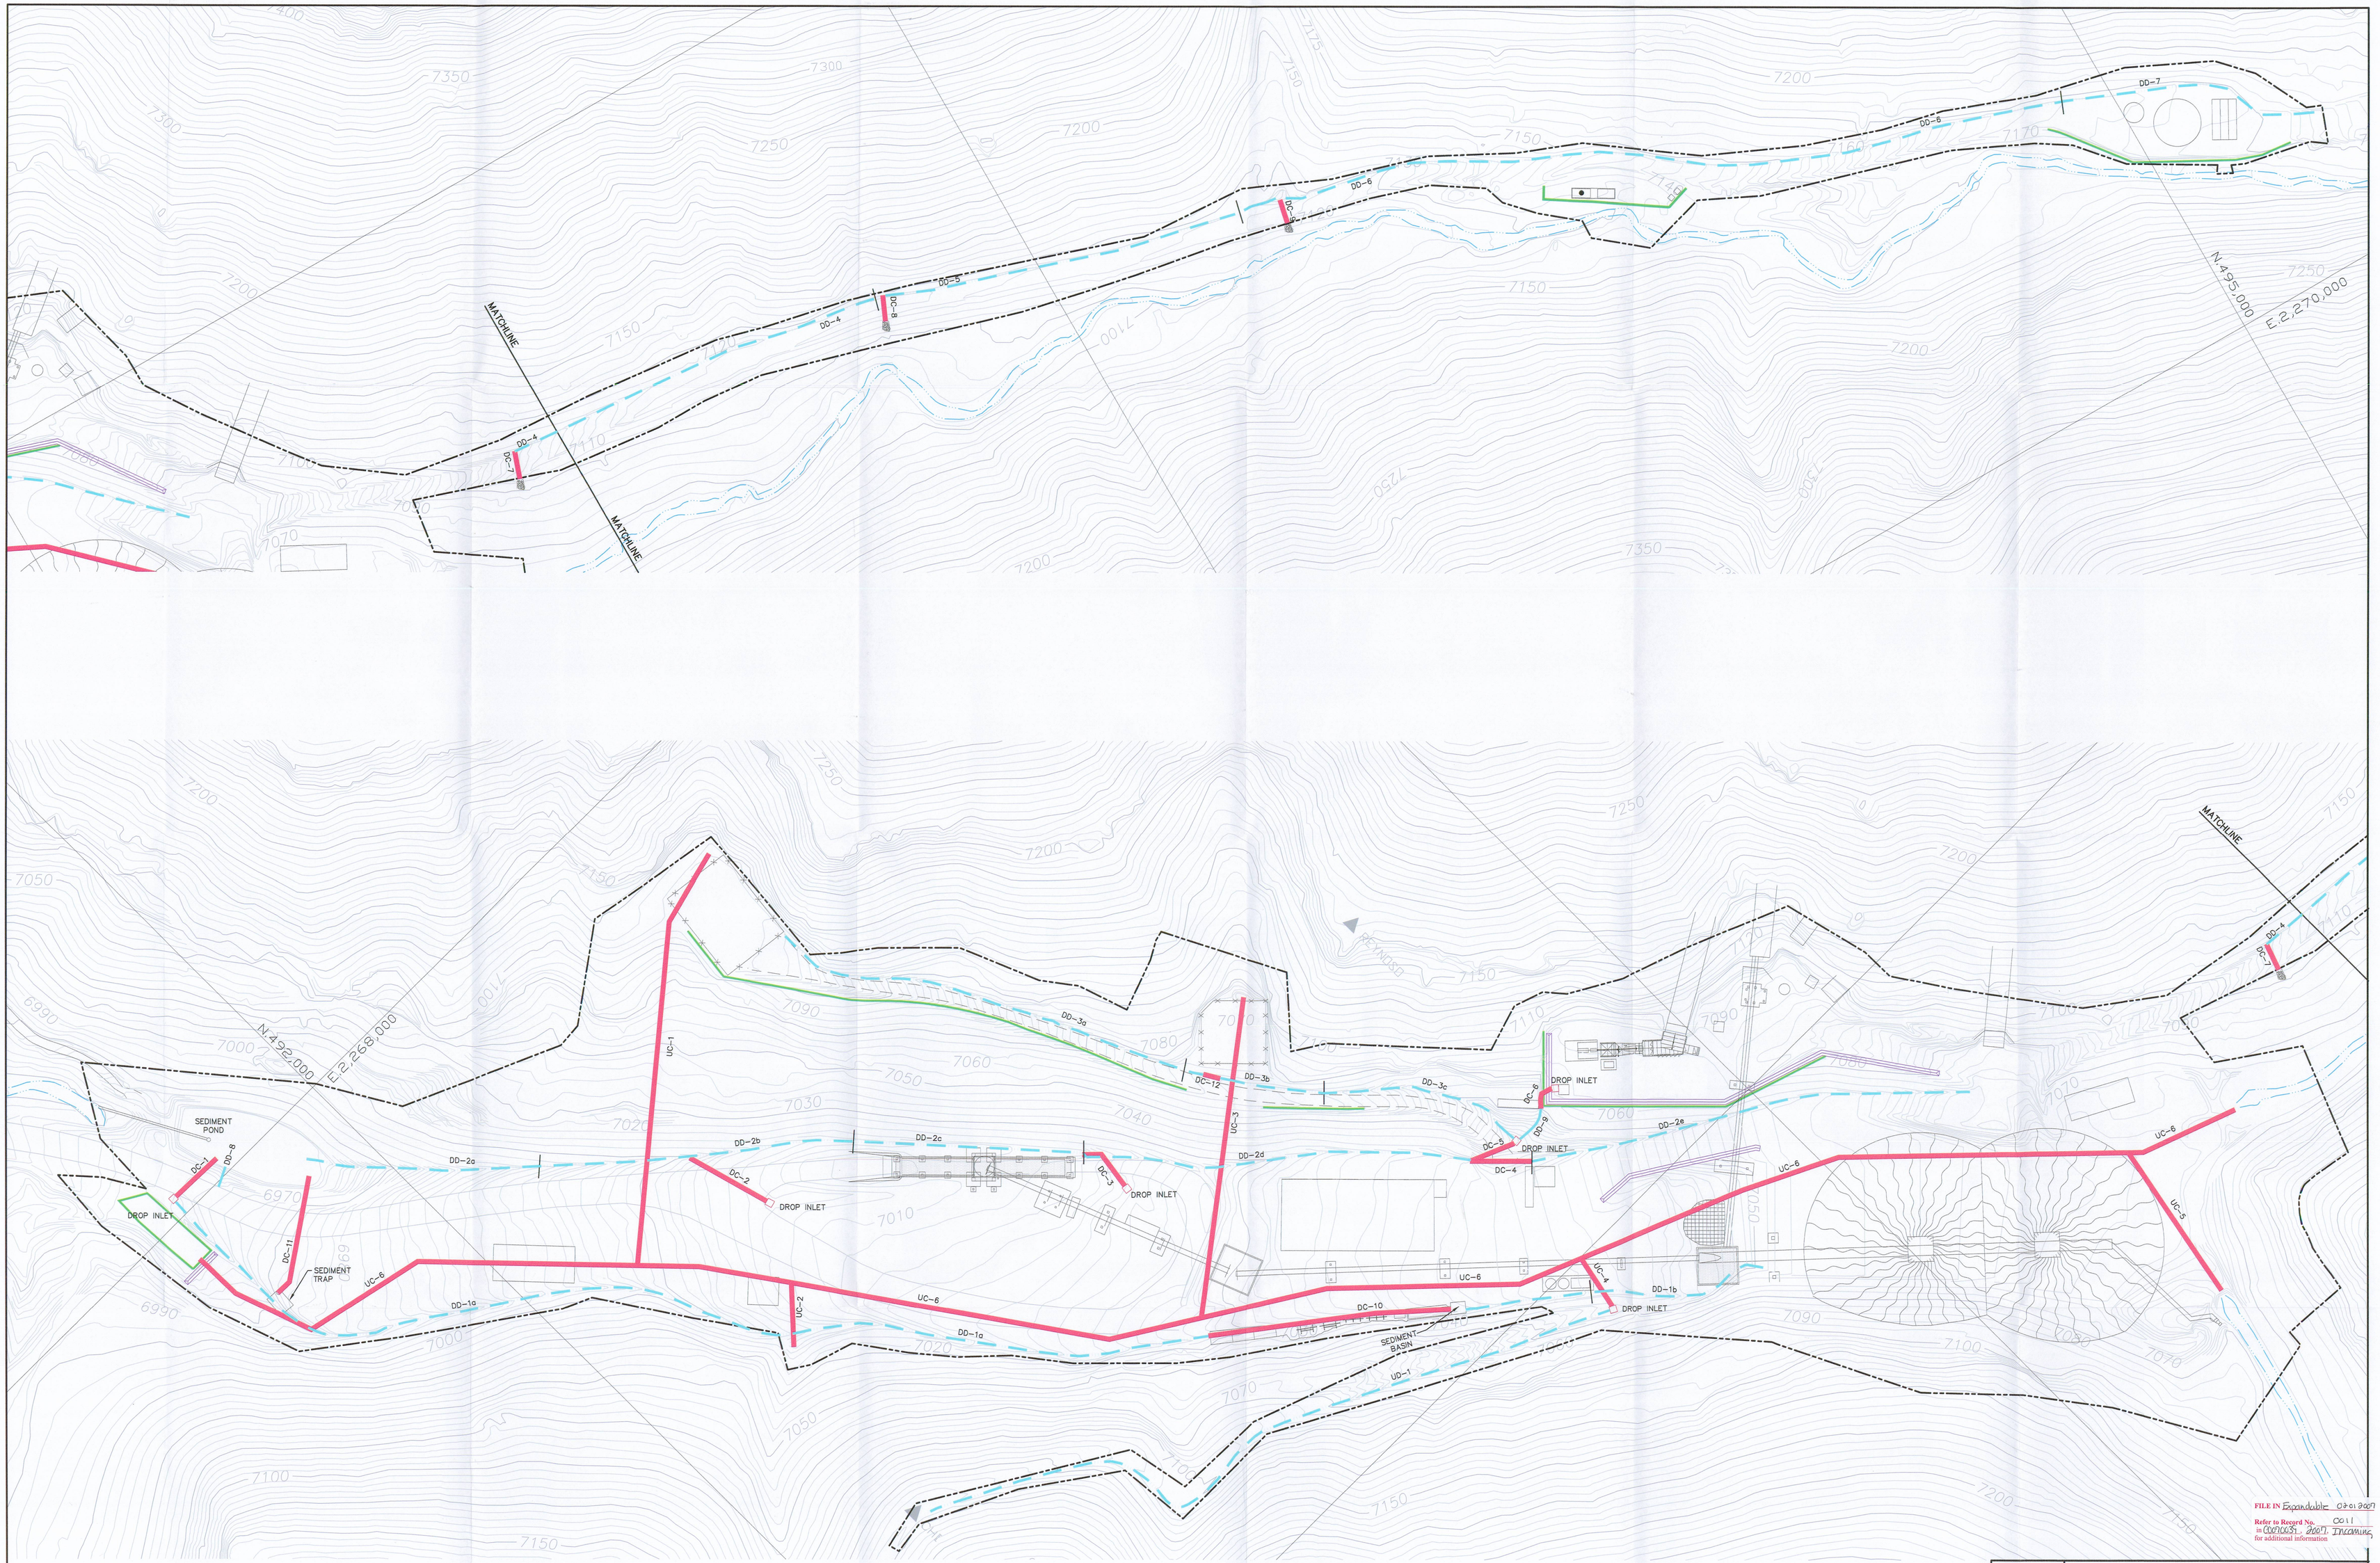

LEGEND

- DISTURBED AREA BOUNDARY
- CULVERT
- DIVERSION DITCH
- DROP INLET
- BERM/JERSEY BARRIER
- HILLFIKER RETAINING WALL

REGISTERED PROFESSIONAL ENGINEER No. 168246 RICHARD B. WHITE 31 Jan 2007 STATE OF UTAH

0' 50'

FILE IN Expandable 02012007
Refer to Record No. C011
in C0070039, 2007, Incoming
for additional information

REVISION	
DATE	BY
05/06	VSM
05/10/06	LDJ

Canyon Fuel Company, LLC
Soldier Canyon & Dugout Canyon Mines

RECEIVED
FEB 05 2007
DIV. OF OIL, GAS & MINING

DISTURBED AREA DIVERSIONS

Dugout Canyon Mine

DRAWN BY: SWF	DATE: MAR 1996	SCALE: 1"=50'
APPROVED BY: VSM	FILE NAME: G:\UC801\16\DWG\DAB EXPANSION MAY\PLATE 7-5-2006MAY.DWG	DRAWING OR MAP NUMBER PLATE 7-5