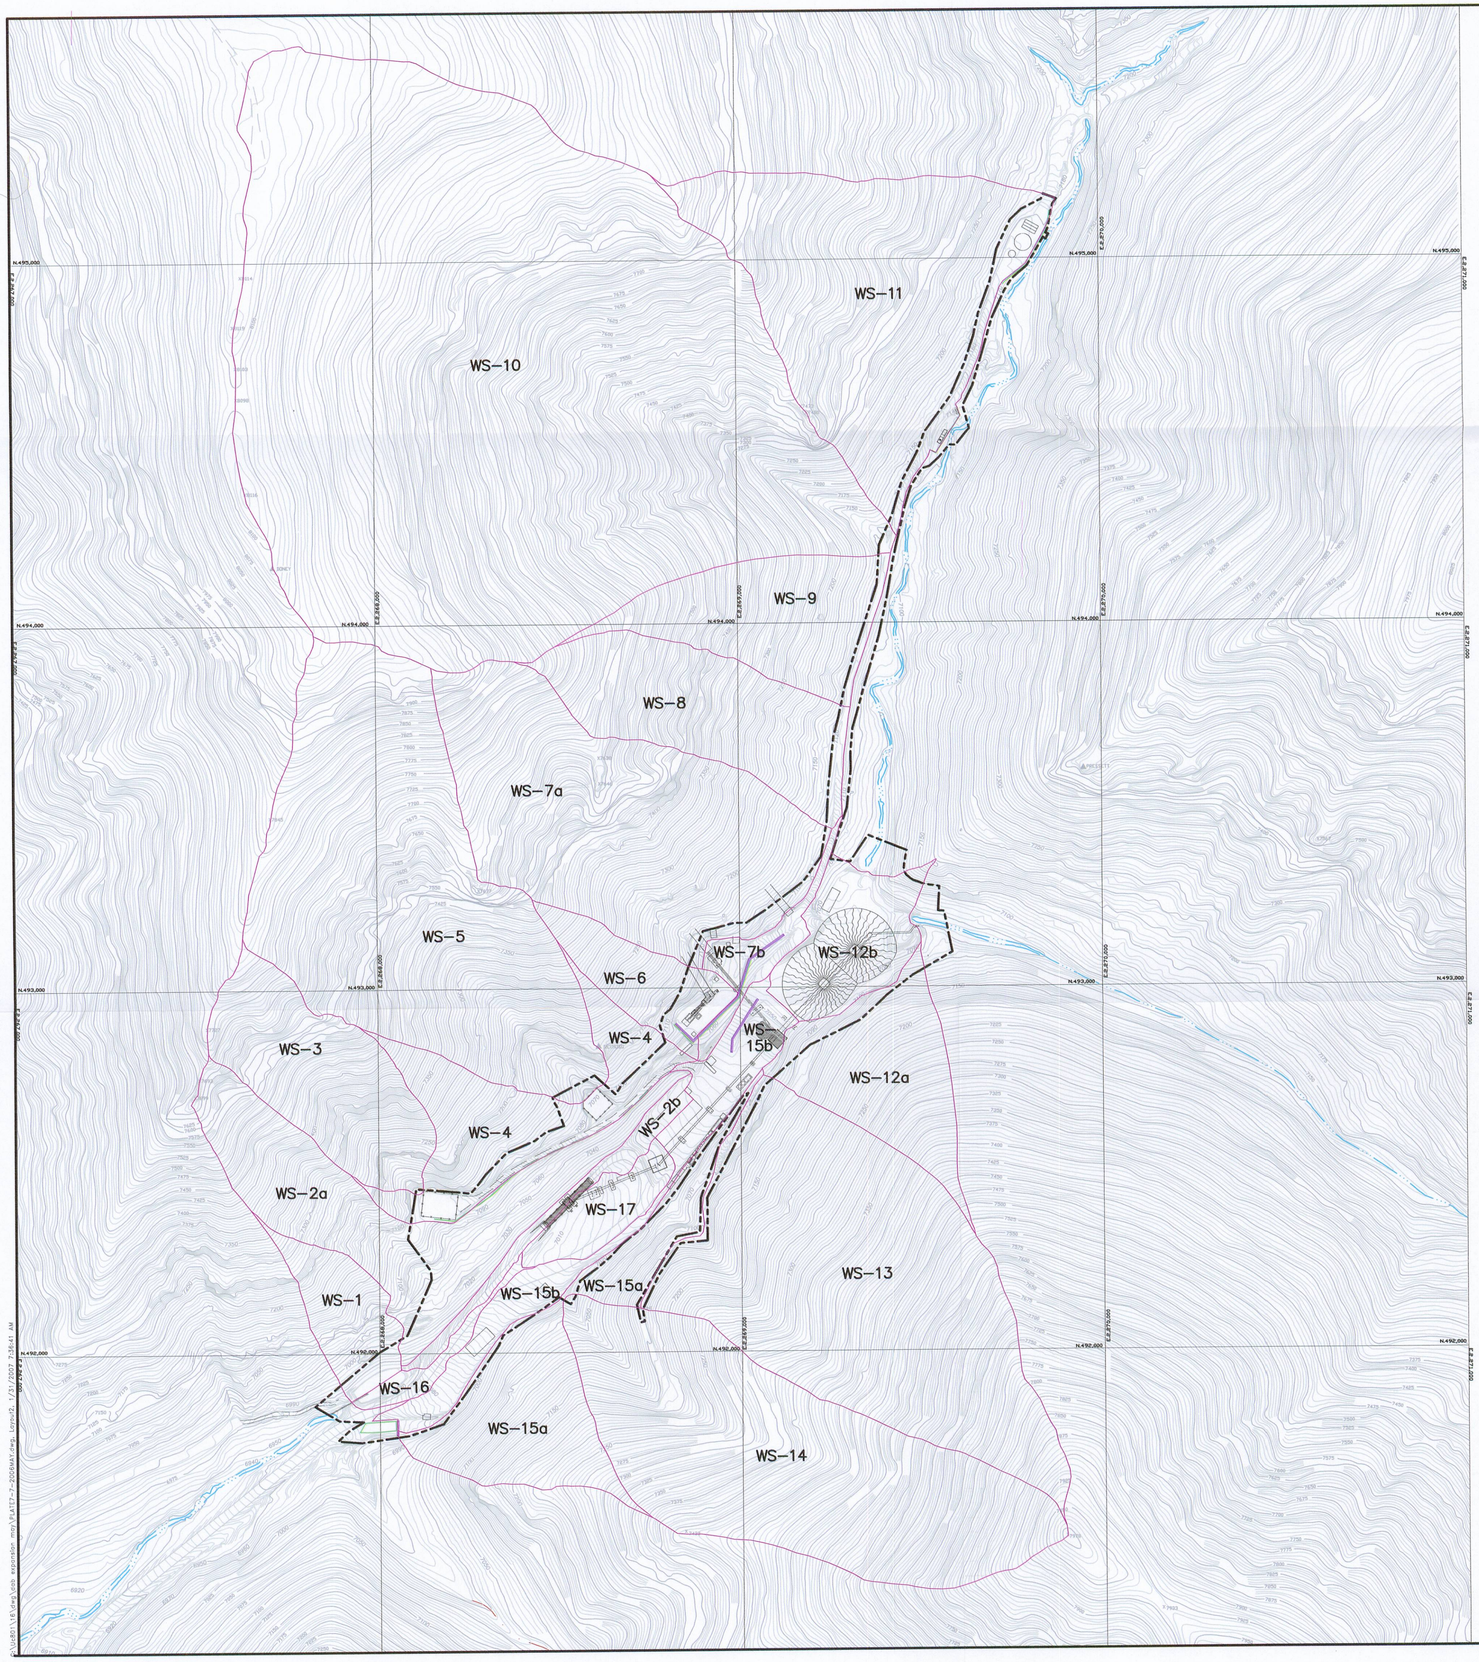

LEGEND

WS-10 OPERATIONAL WATERSHED BOUNDARY

DISTURBED AREA BOUNDARY

FILE IN Expandable 03 01 2007

Refer to Record No. 0011 in C0070057, 2007, Incoming for additional information

REGISTERED PROFESSIONAL ENGINEER No. 168246 RICHARD B. WHITE STATE OF UTAH

REVISION	
DATE	BY
05-06	VSM
05-10-06	LDJ

0' 200'

Canyon Fuel Company, LLC

Soldier Canyon & Dugout Canyon Mines

RECEIVED FEB 05 2007 DIV. OF OIL, GAS & MINING

WATERSHEDS ADJACENT TO SURFACE FACILITIES

Dugout Canyon Mine

DRAWN BY: SWF	DATE: MAR 1996	SCALE: 1"=200'
APPROVED BY: VSM	FILE NAME: G:\UC801\16\DWG\DAB EXPANSION MAY\PLATE 7-7-2006MAY.DWG	DRAWING OR MAP NUMBER PLATE 7-7