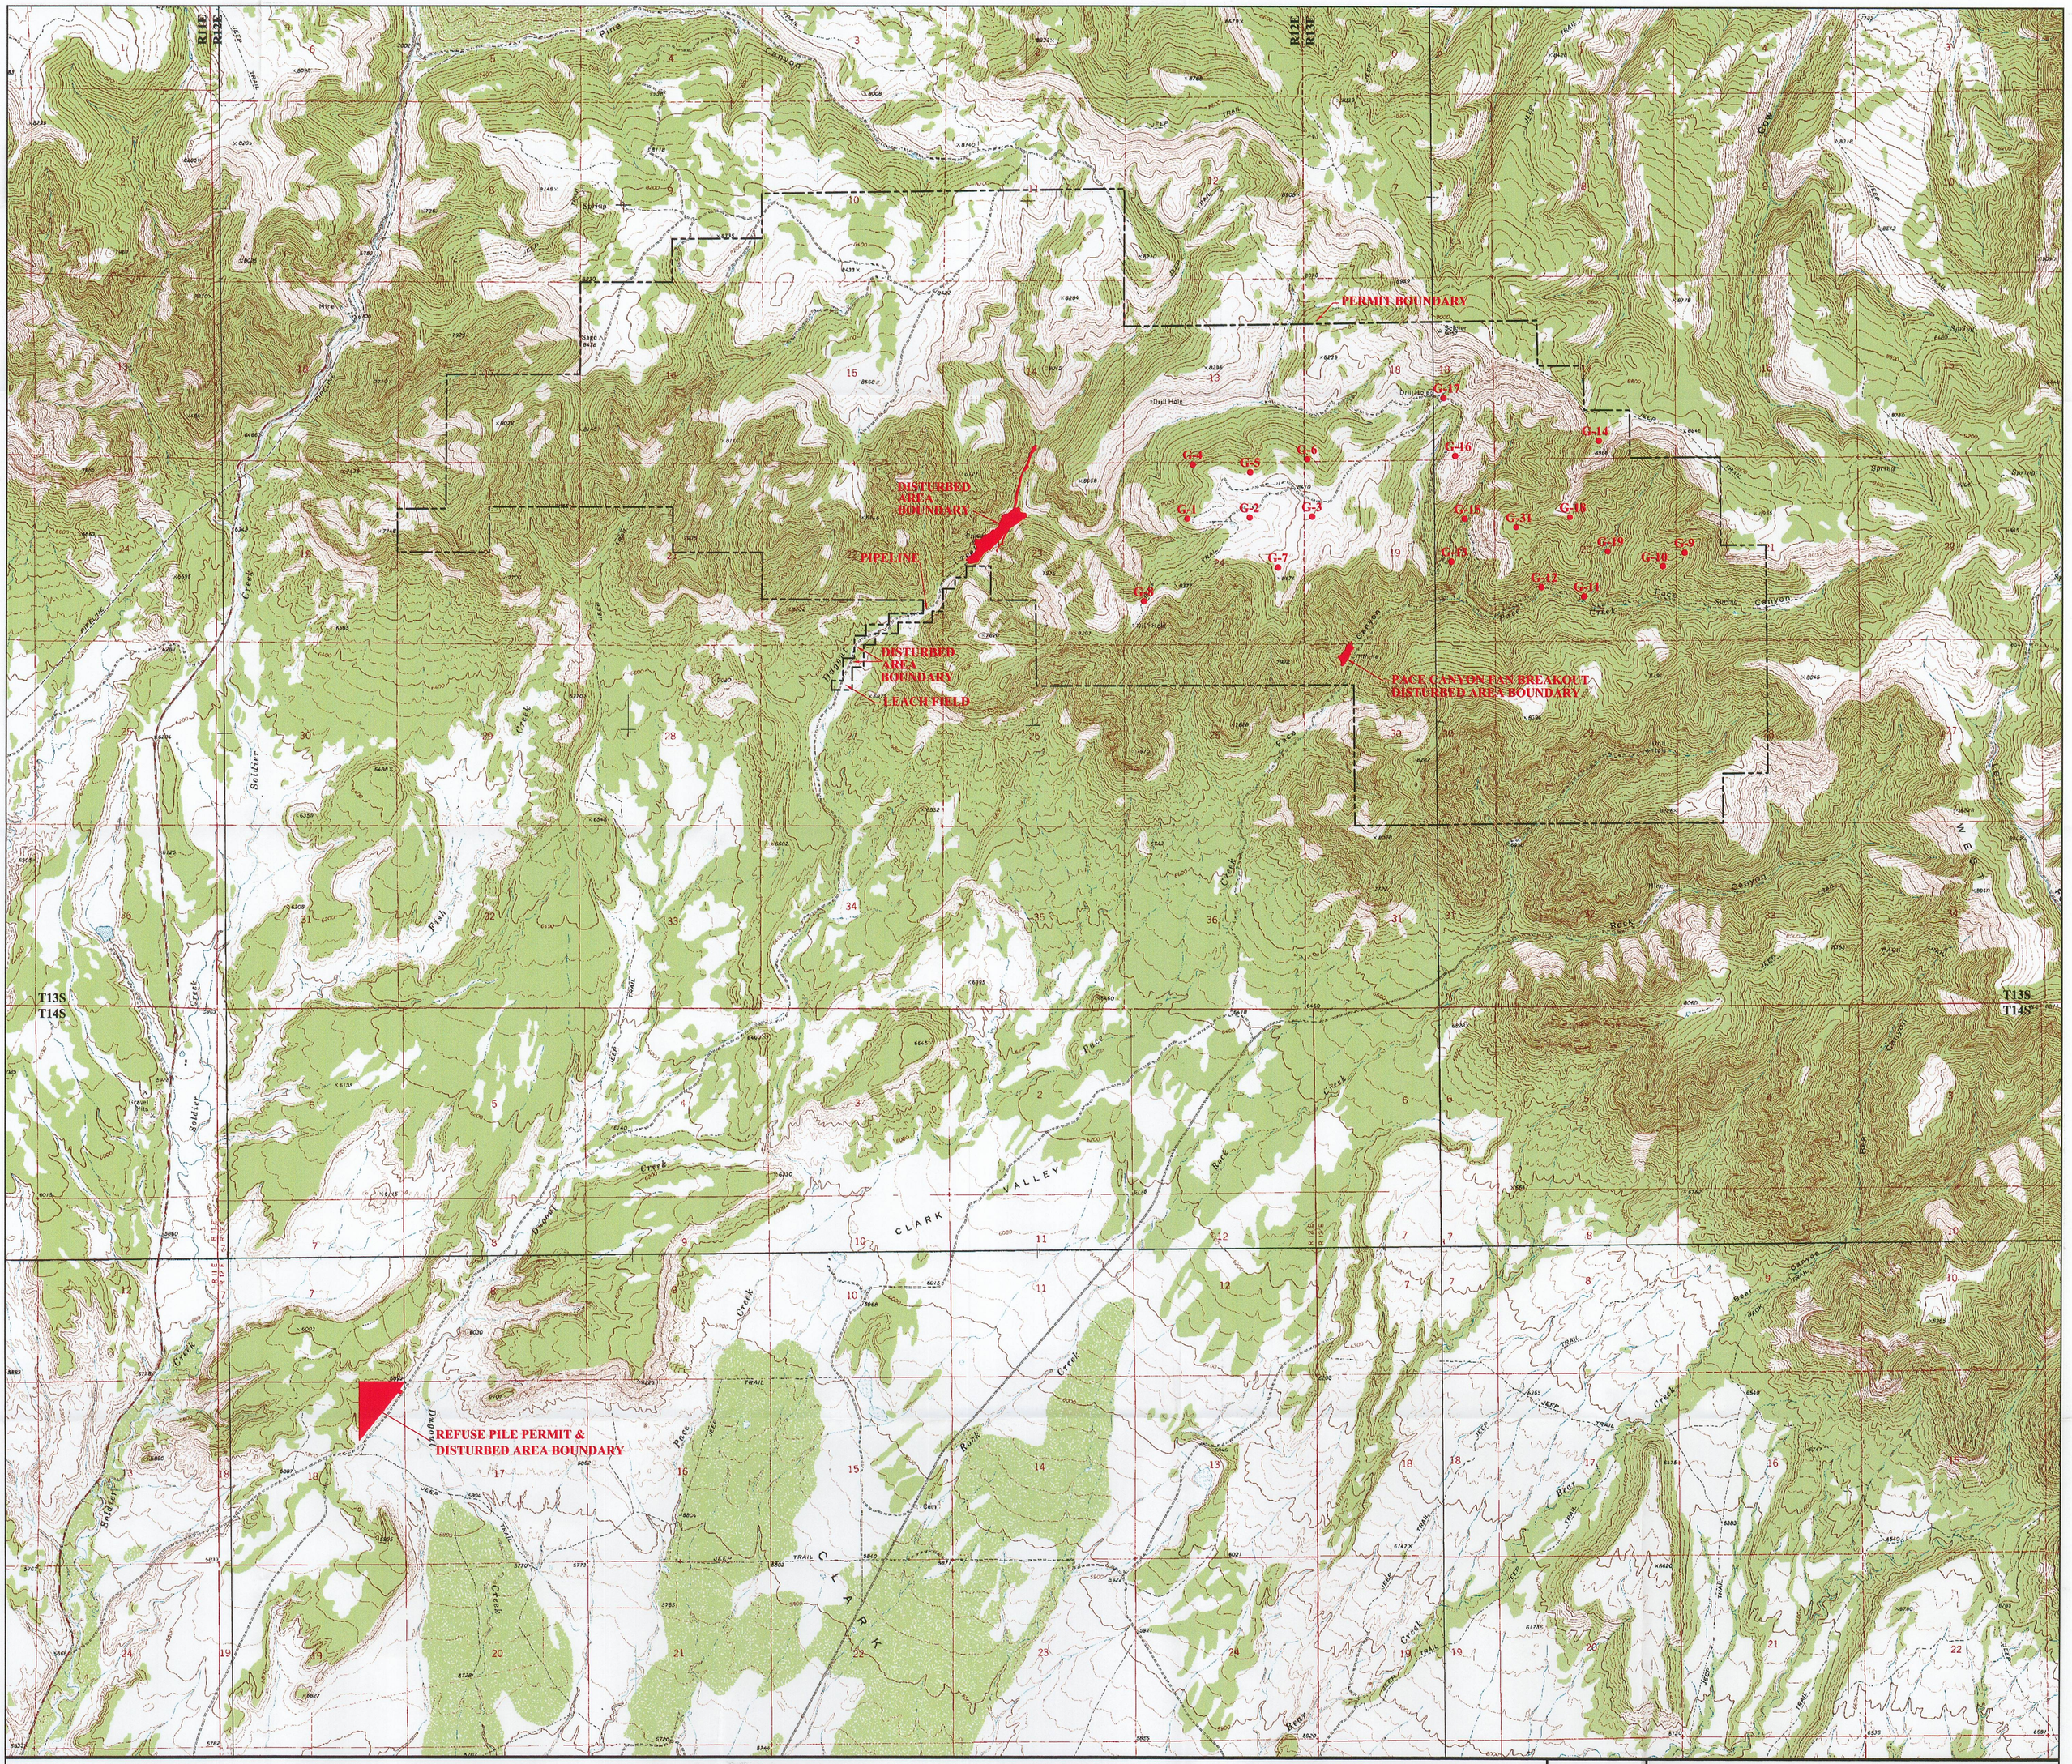

LEGEND

————	PERMIT AREA BOUNDARY
9,511	PERMITTED ACRES
77.0	DISTURBED ACRES

REGISTERED PROFESSIONAL ENGINEER
No. 151610
DAVID G. SPILLMAN
STATE OF UTAH
7/9/07

0' 2000'

REVISIONS	
DATE	BY
03/05/03	RR
07/30/03	RR
06/04/04	VSM
03/11/05	VSM
03/20/05	VSM
07/07/05	VSM
08/01/05	VSM
03/14/06	VSM
12/19/06	VSM
01/26/07	JKS
06/15/07	JLP
07/05/07	SC
DRAWN BY: RR	
APPROVED BY: VSM	

Canyon Fuel Company, LLC
Soldier Canyon & Dugout Canyon Mines

DUGOUT CANYON MINE PERMIT AREA

RECEIVED
JUL 10 2007
DIV. OF OIL, GAS & MINING

Dugout Canyon Mine

DATE: FEBRUARY 26, 2003 | SCALE: 1" = 2000'

FILE NAME: G:\UC1099\01\DWG\PLATE 1-4-MOD | DRAWING OR MAP NUMBER: PLATE 1-4