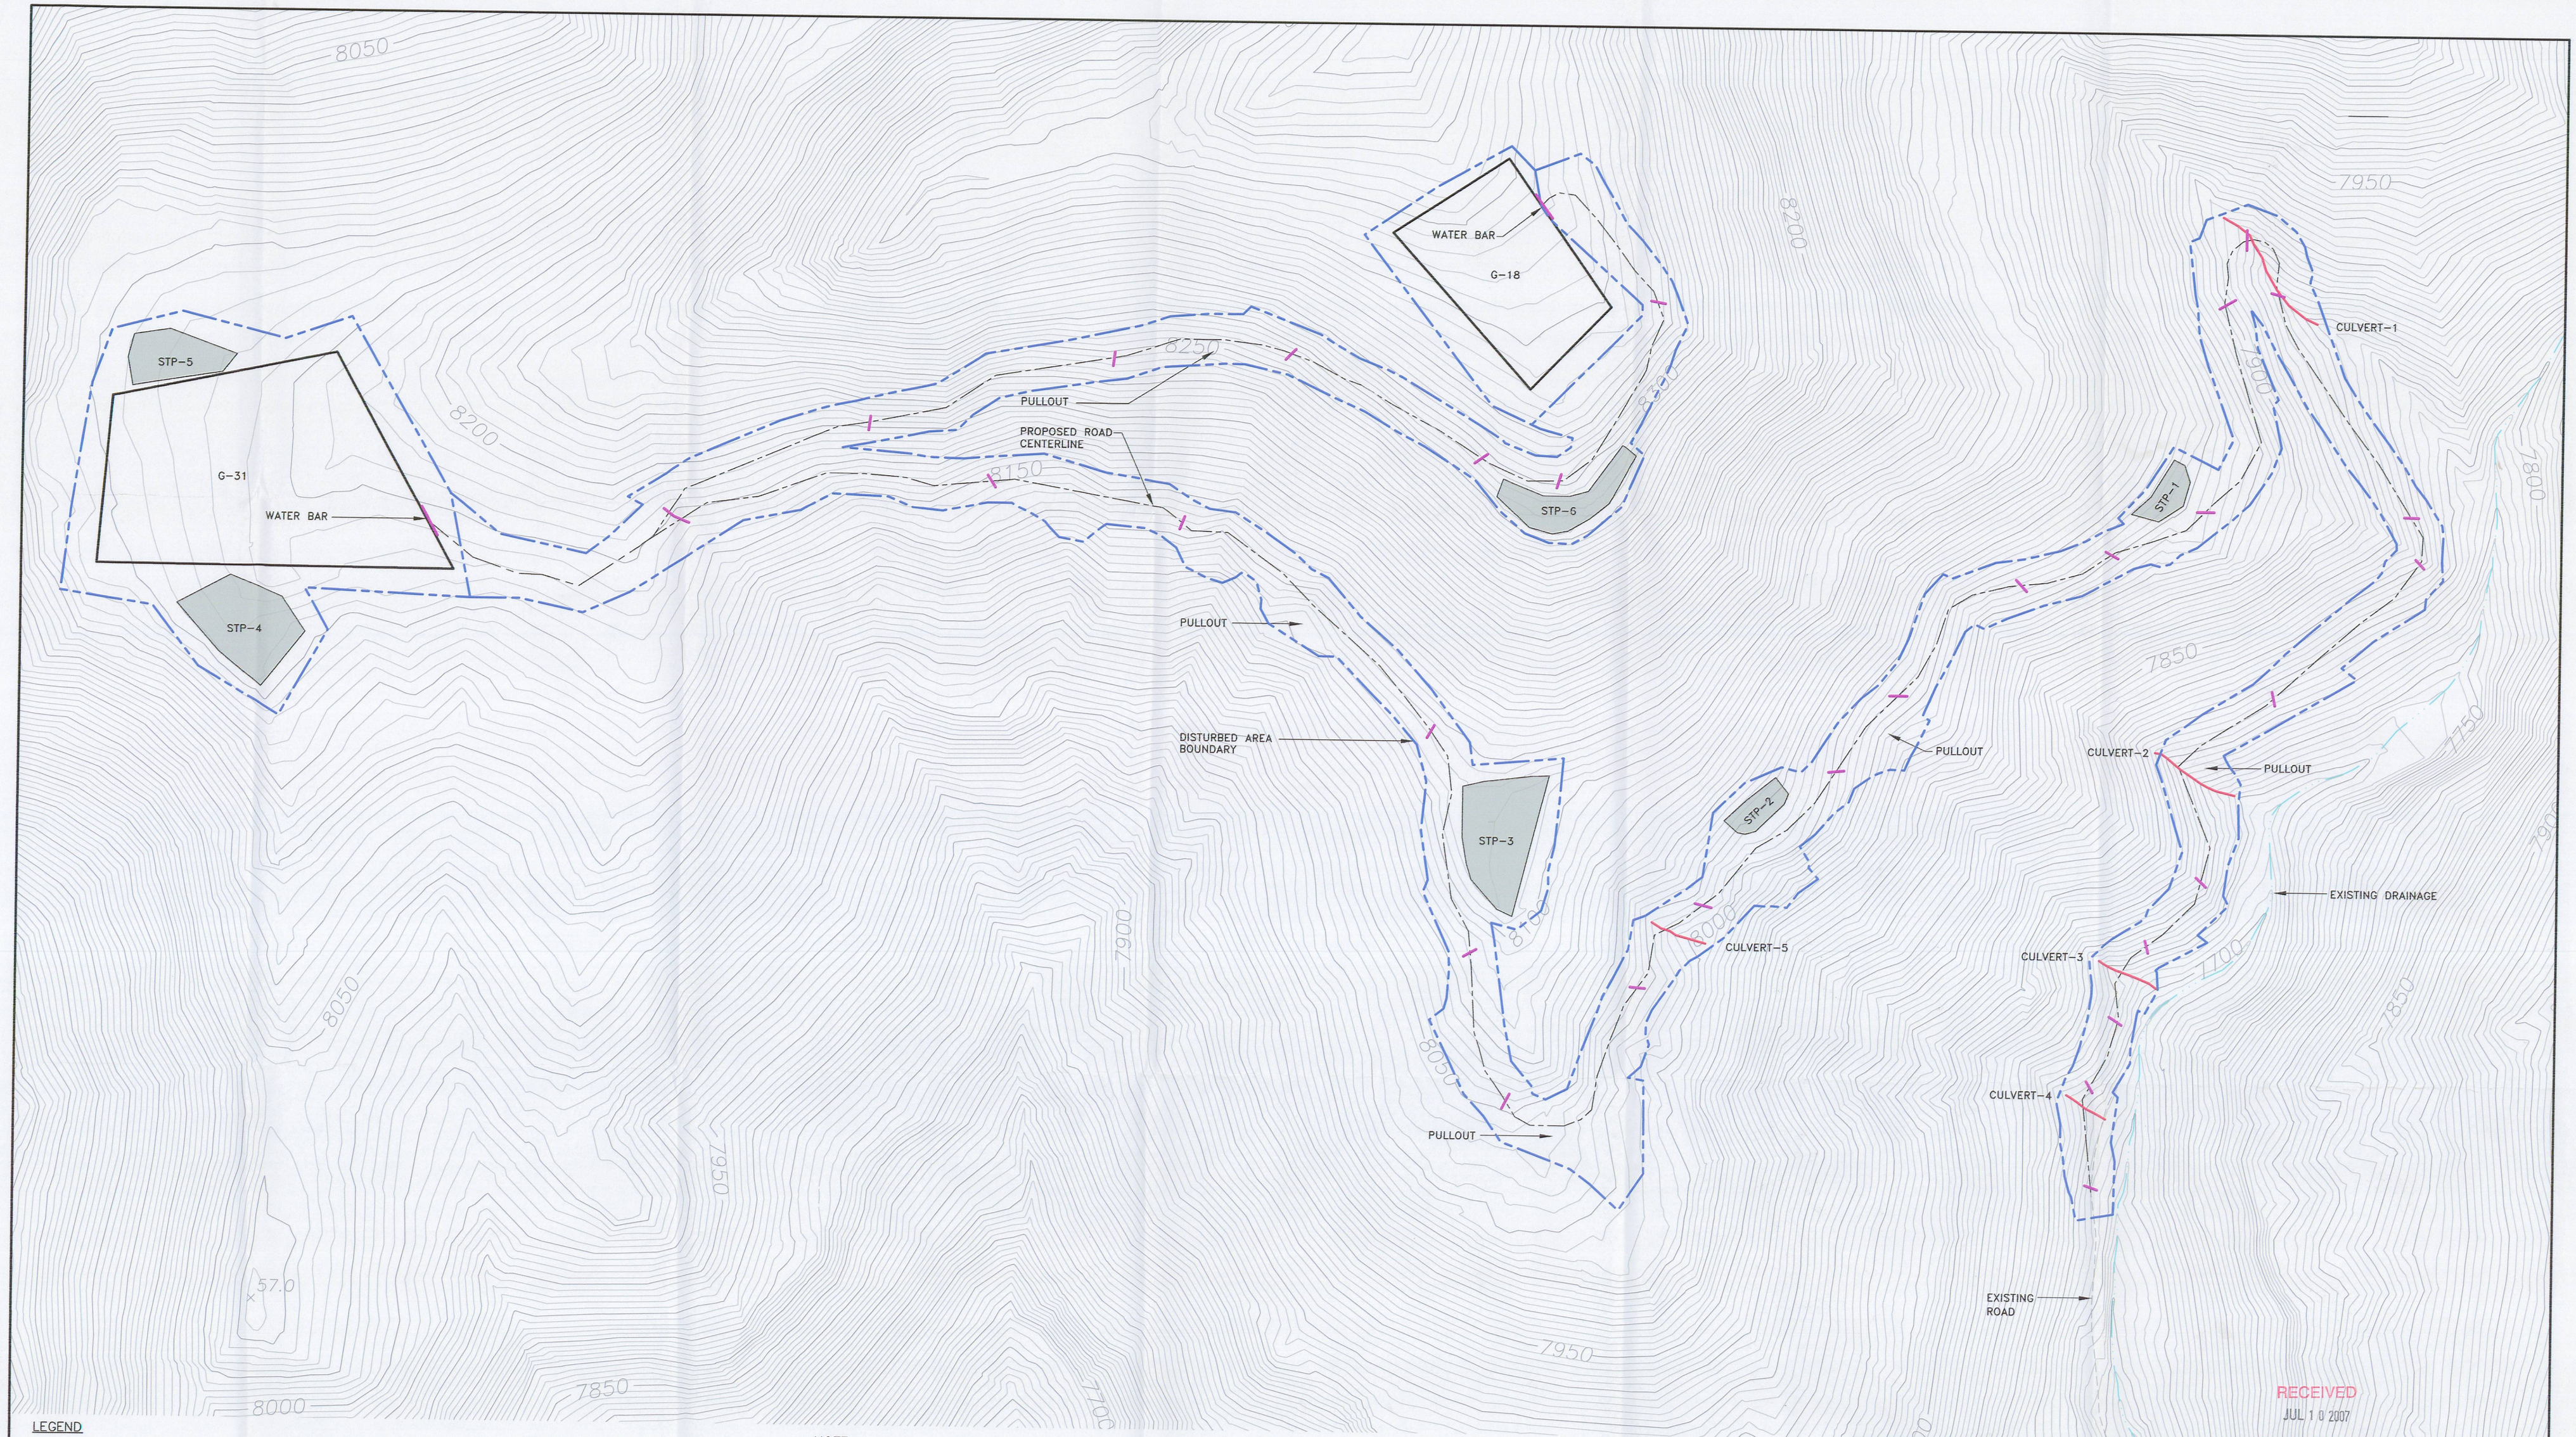

LEGEND

STOCKPILE LOCATIONS (APPROXIMATE)

WATER BAR

NOTE:

WATER BARS WILL BE PLACED AT APPROPRIATE LOCATIONS ALONG THE ROAD, LOCATIONS ARE APPROXIMATE.

REGISTERED PROFESSIONAL ENGINEER No. 168246 RICHARD B. WHITE 6 Jul 2007 STATE OF UTAH

RECEIVED JUL 10 2007 DIV OF OIL, GAS & MINING

REVISIONS OR UP-DATES			DATE: JUNE, 2007
NO.	DATE	BY	DESIGNED BY:
			DRAWN BY:
			CHECKED BY:
			SCALE: 1"=100'
FILENAME: G:\1098-03 ACCESS ROAD\ROAD DESIGN.DWG			

Canyon Fuel Company, LLC
Dugout Canyon Mine

DEGAS WELL G-31, G-18 AND ACCESS ROAD

P.O BOX 1029
WELLINGTON, UTAH 84542

DRAWING OR MAP NUMBER ATTACHMENT 5-4 PLATE 1