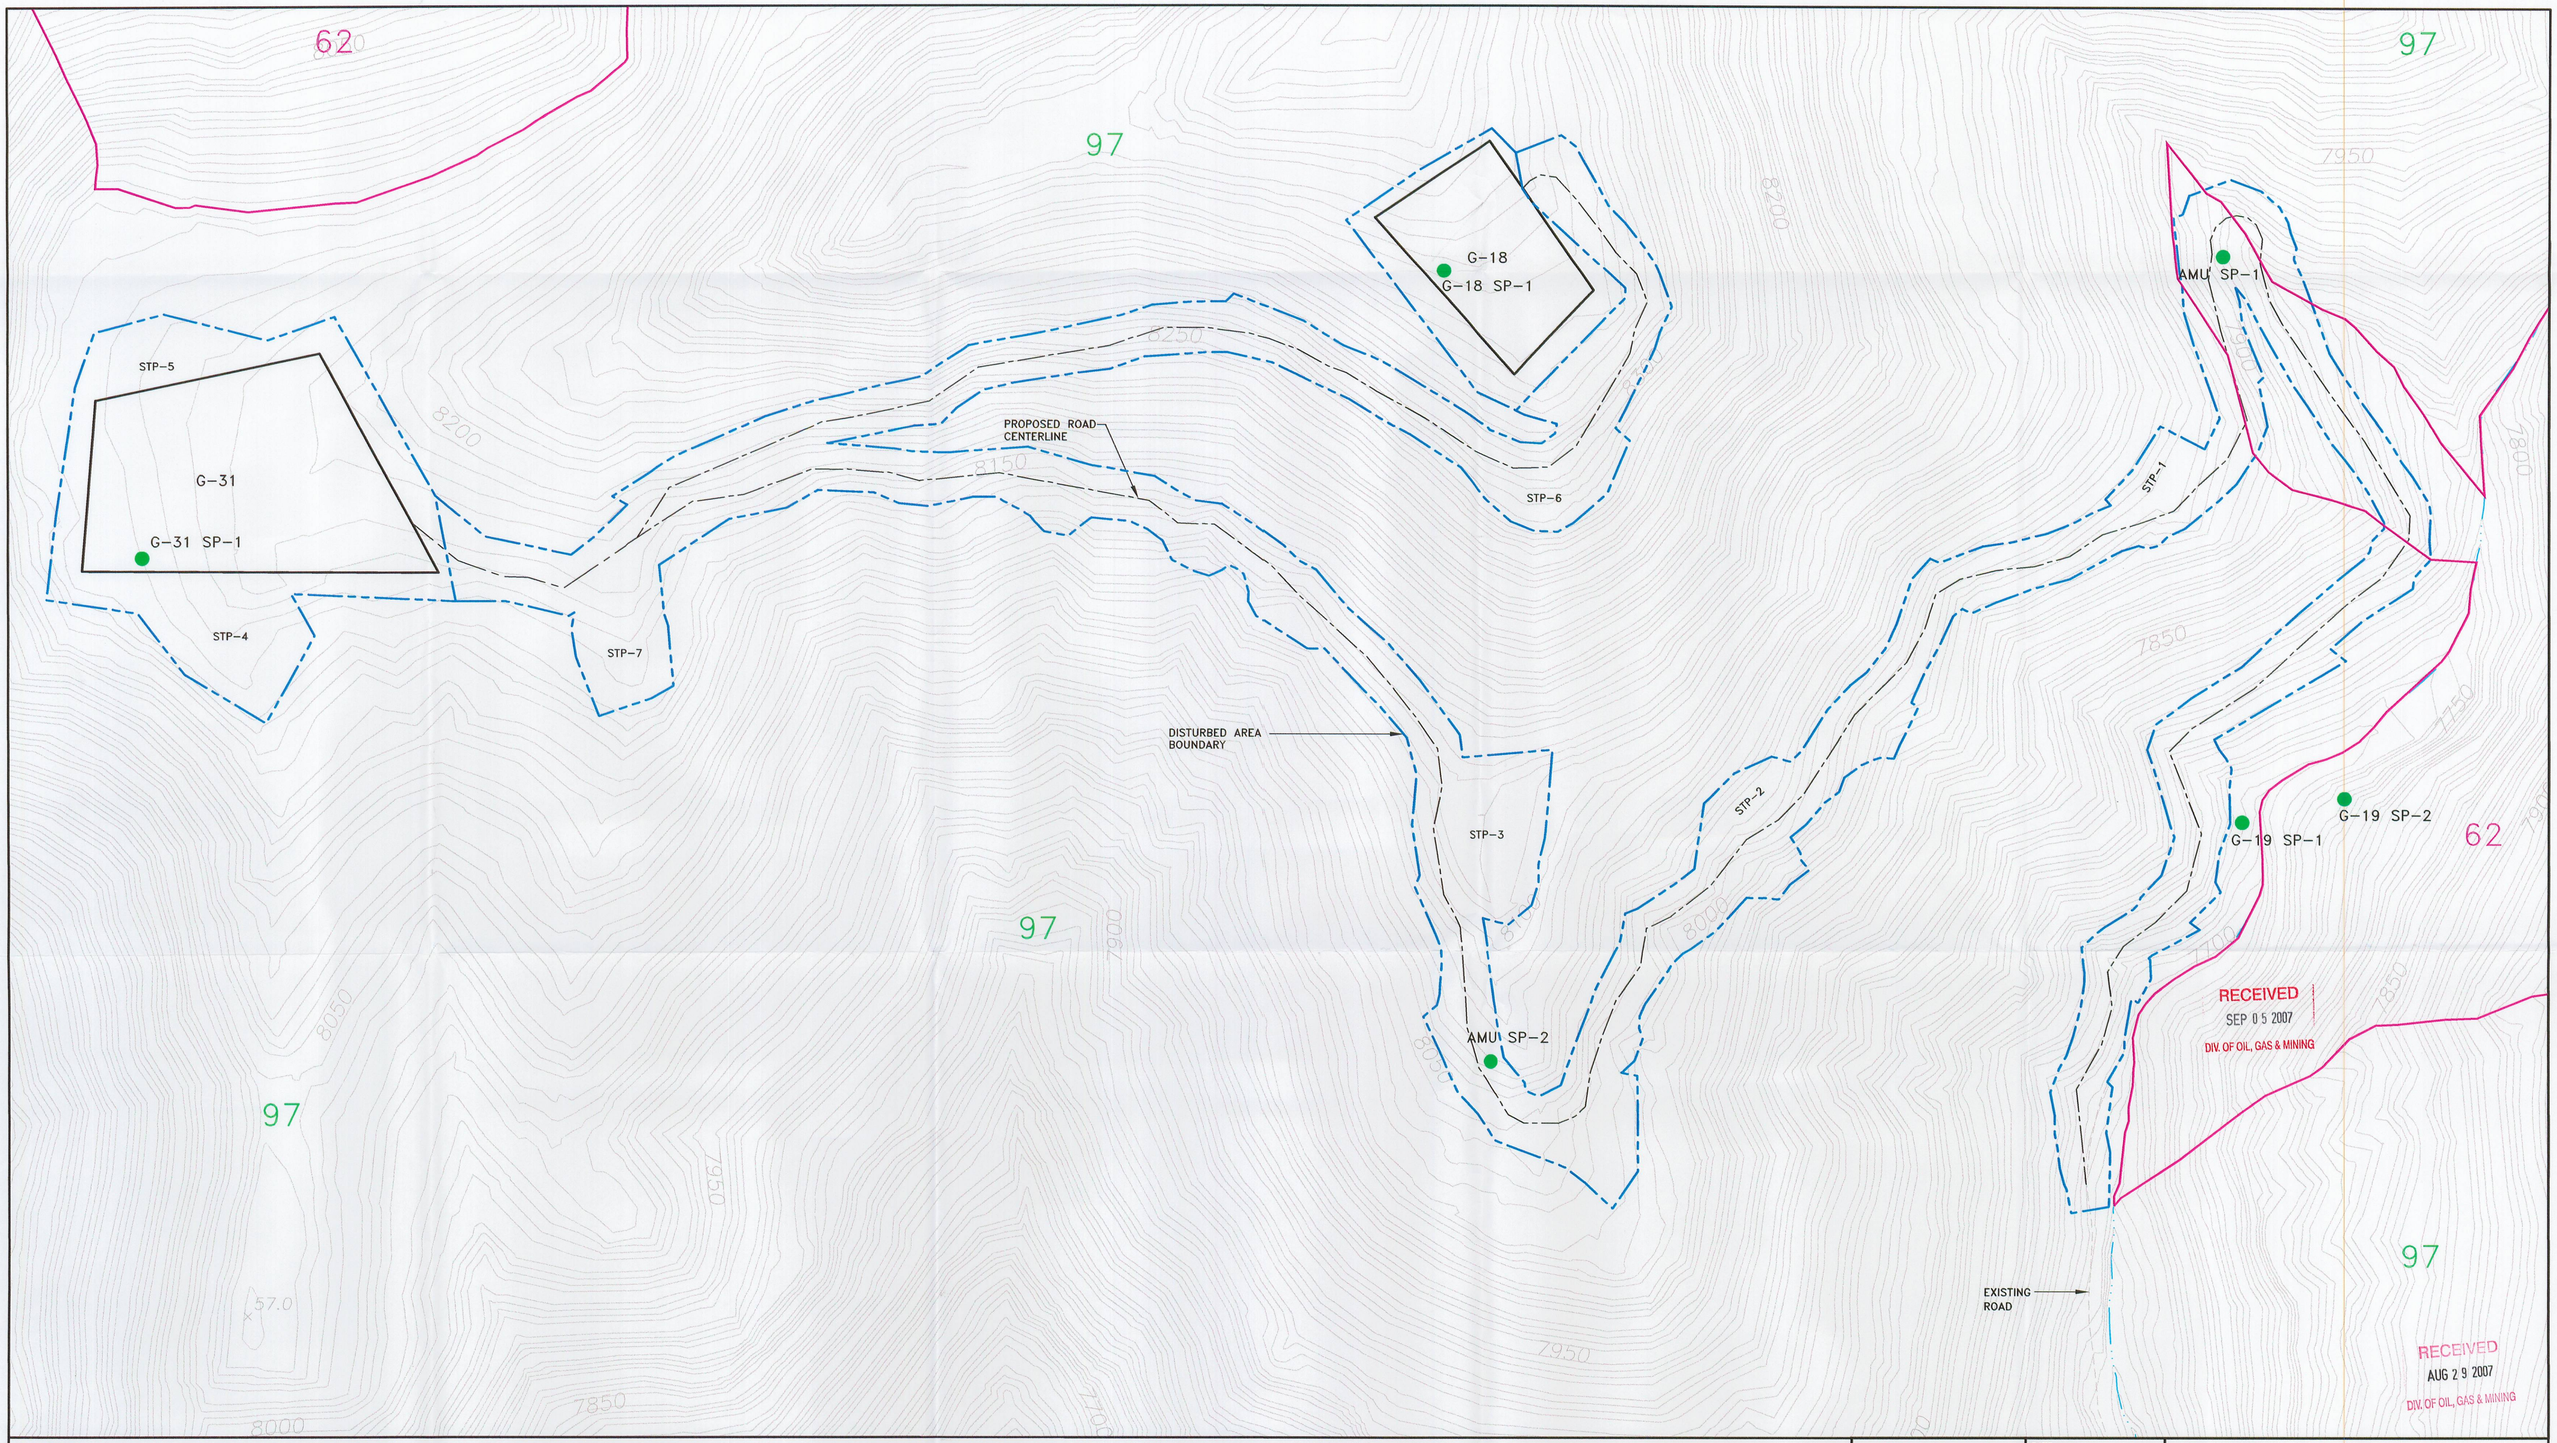

LEGEND

62 – Midfork family – Comodore complex

97 – Rottulee family – Trag complex

SP – Soil Pit (Locations Approximate)

STP – Soil Stock Pile

Section 20 T13S R13E

REGISTERED PROFESSIONAL ENGINEER
No. 151610
DAVID G. SPILLMAN
9/28/07
STATE OF UTAH

REVISIONS OR UP-DATES		
NO.	DATE	BY

DATE:	8-27-07
DESIGNED BY:	
DRAWN BY:	SC
CHECKED BY:	
SCALE:	1"=100'

FILENAME: ATTACHMENT 2-1 PLATE1.DWG

Canyon Fuel Company, LLC
Dugout Canyon Mine

SOIL LOCATIONS

P.O BOX 1029
WELLINGTON, UTAH 84542

DRAWING OR MAP NUMBER ATTACHMENT 2-1 PLATE 1