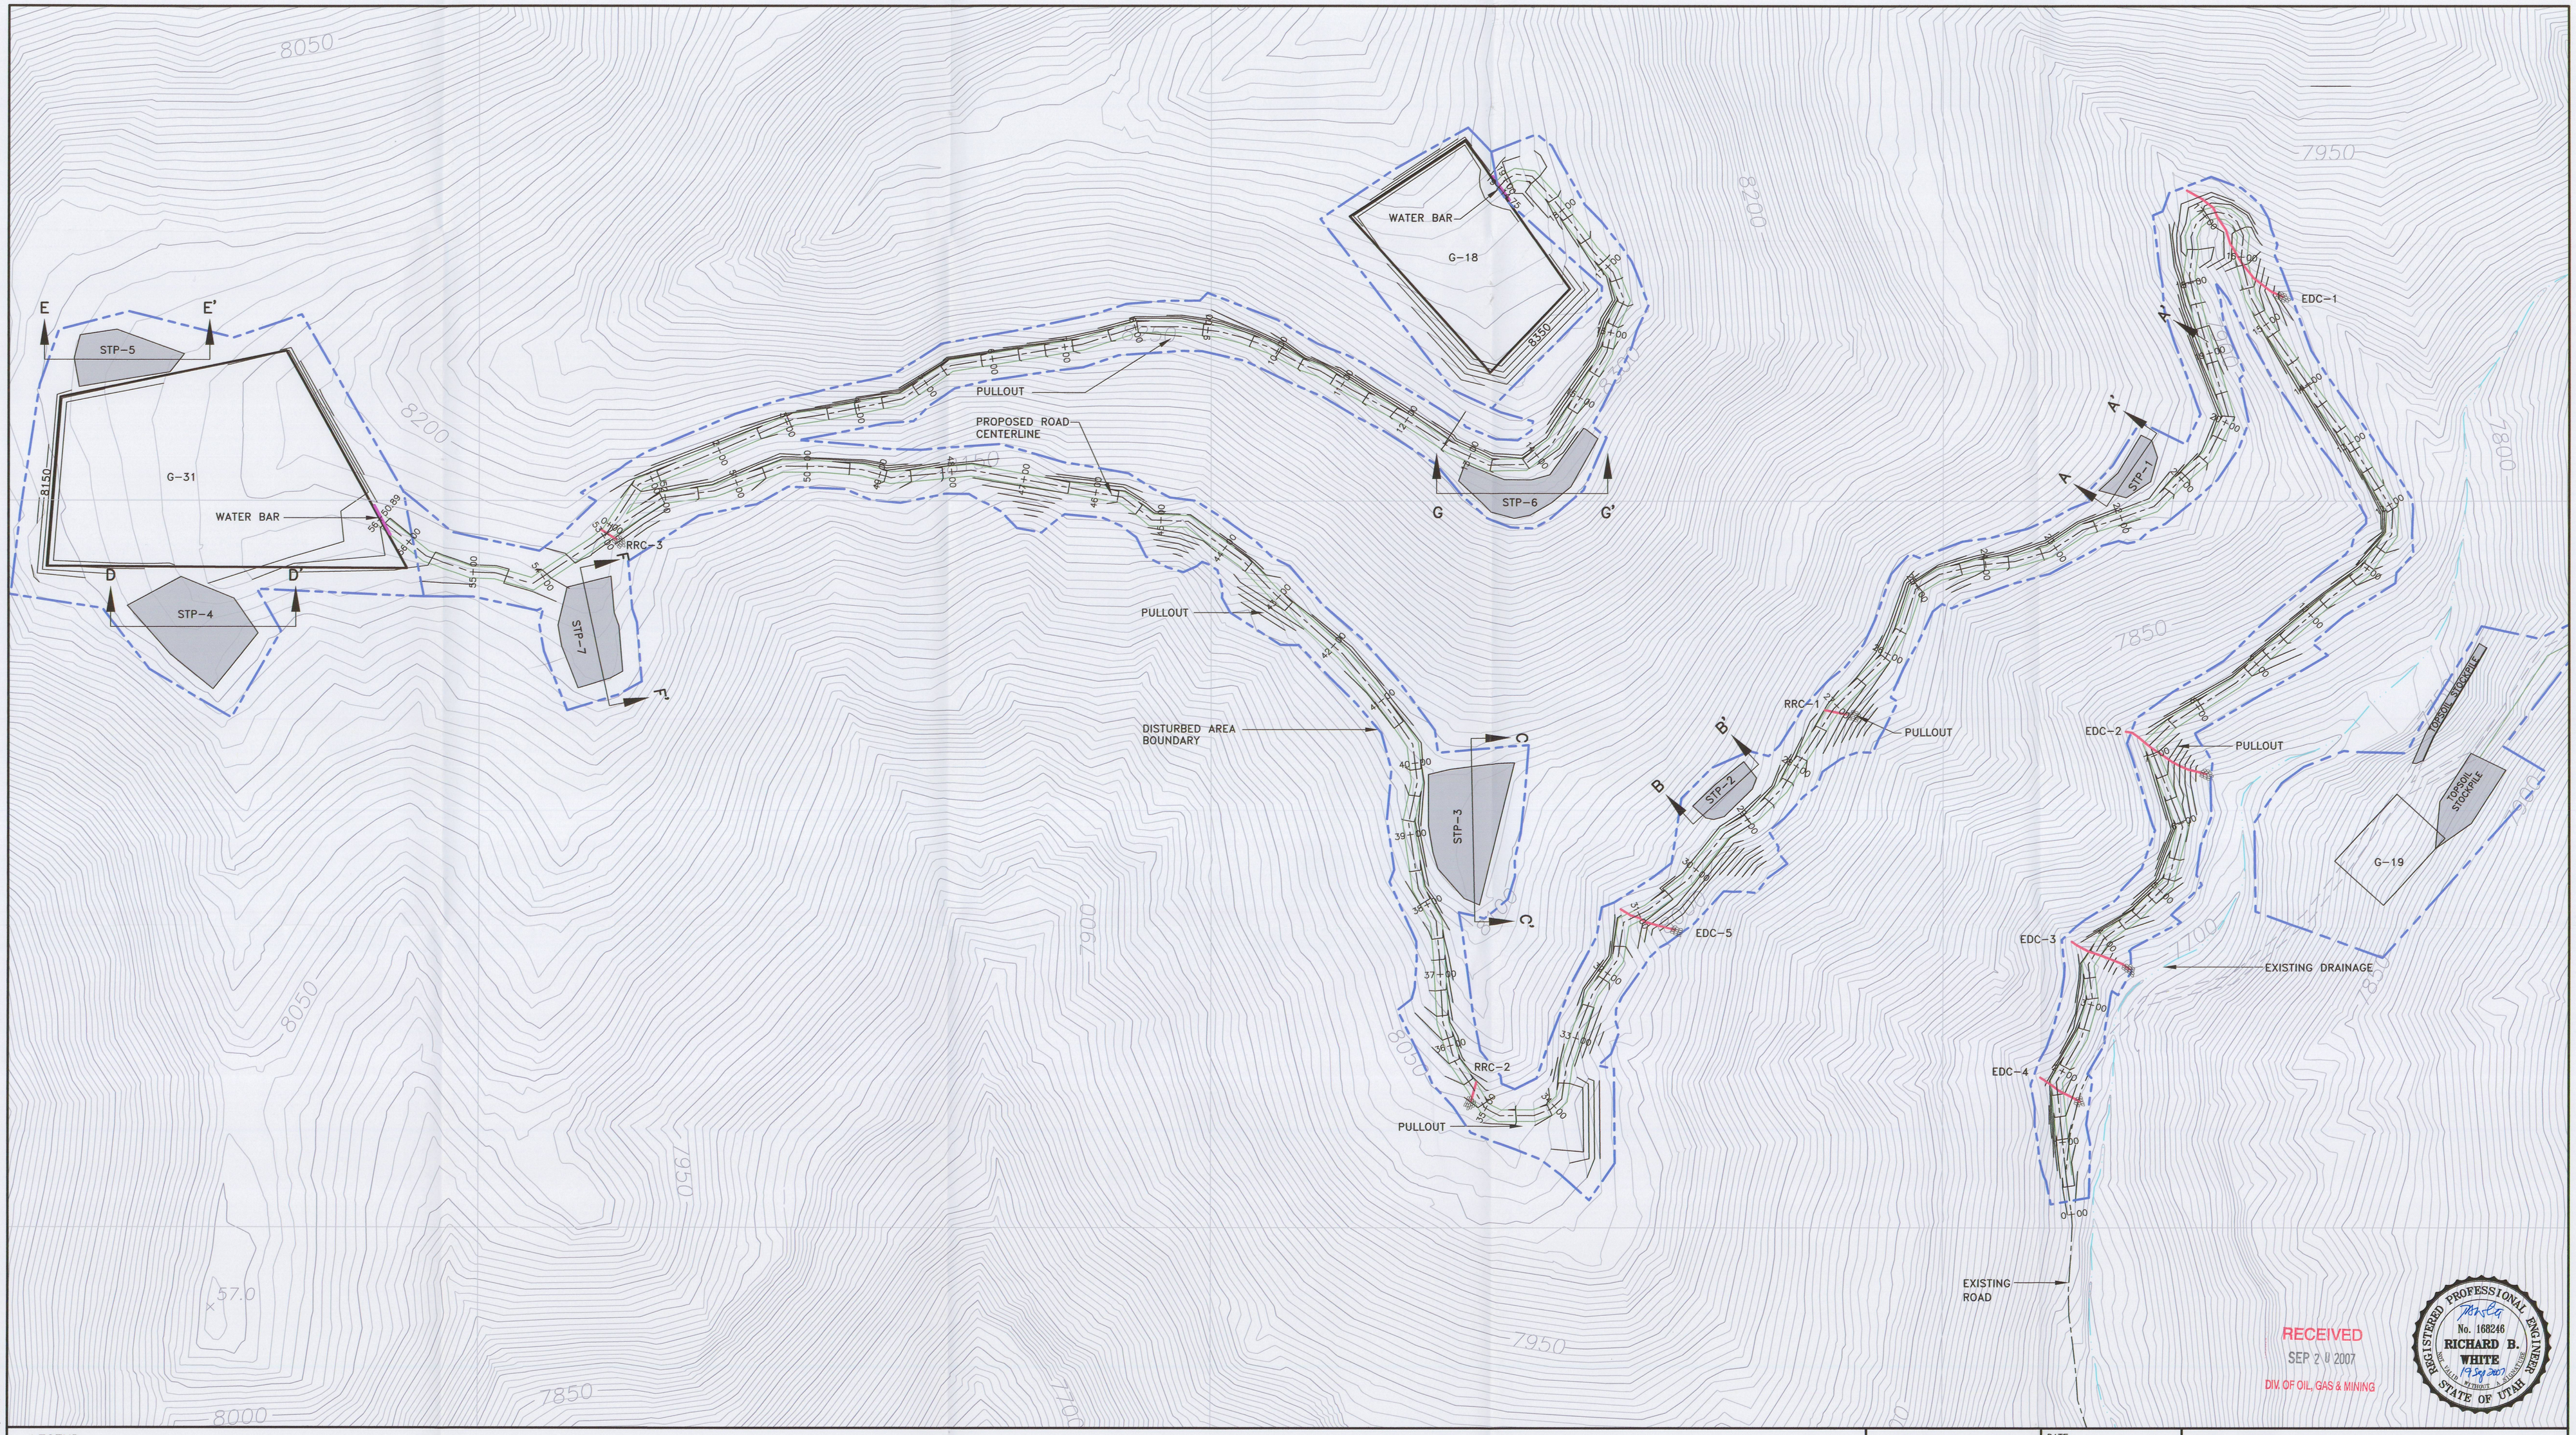

RECEIVED
SEP 20 2007
DIV. OF OIL, GAS & MINING

REGISTERED PROFESSIONAL ENGINEER
No. 168246
RICHARD B. WHITE
19 Sep 2007
STATE OF UTAH

LEGEND

- STOCKPILE LOCATIONS (APPROXIMATE)
- WATER BAR
- EDC-4 — EPHEMERAL DRAINAGE CULVERT (ALSO SERVES TO CONVEY ROAD RUNOFF)
- RRC-2 — ROAD RUNOFF CULVERT

REVISIONS OR UP-DATES		
NO.	DATE	BY

DATE:	AUGUST, 2007
DESIGNED BY:	ADM
DRAWN BY:	SWF
CHECKED BY:	
SCALE:	1"=100'

FILENAME: G:\1098-03 ACCESS ROAD\ROAD DESIGN.DWG

Canyon Fuel Company, LLC
Dugout Canyon Mine

DEGAS WELL G-31, G-18 AND ACCESS ROAD

P.O BOX 1029
WELLINGTON, UTAH 84542

DRAWING OR MAP NUMBER: ATTACHMENT 5-4 PLATE 1

G:\UC\1098\03 Access Road\ATTS-4-PLATE1.dwg, 9/19/2007 1:25:51 PM