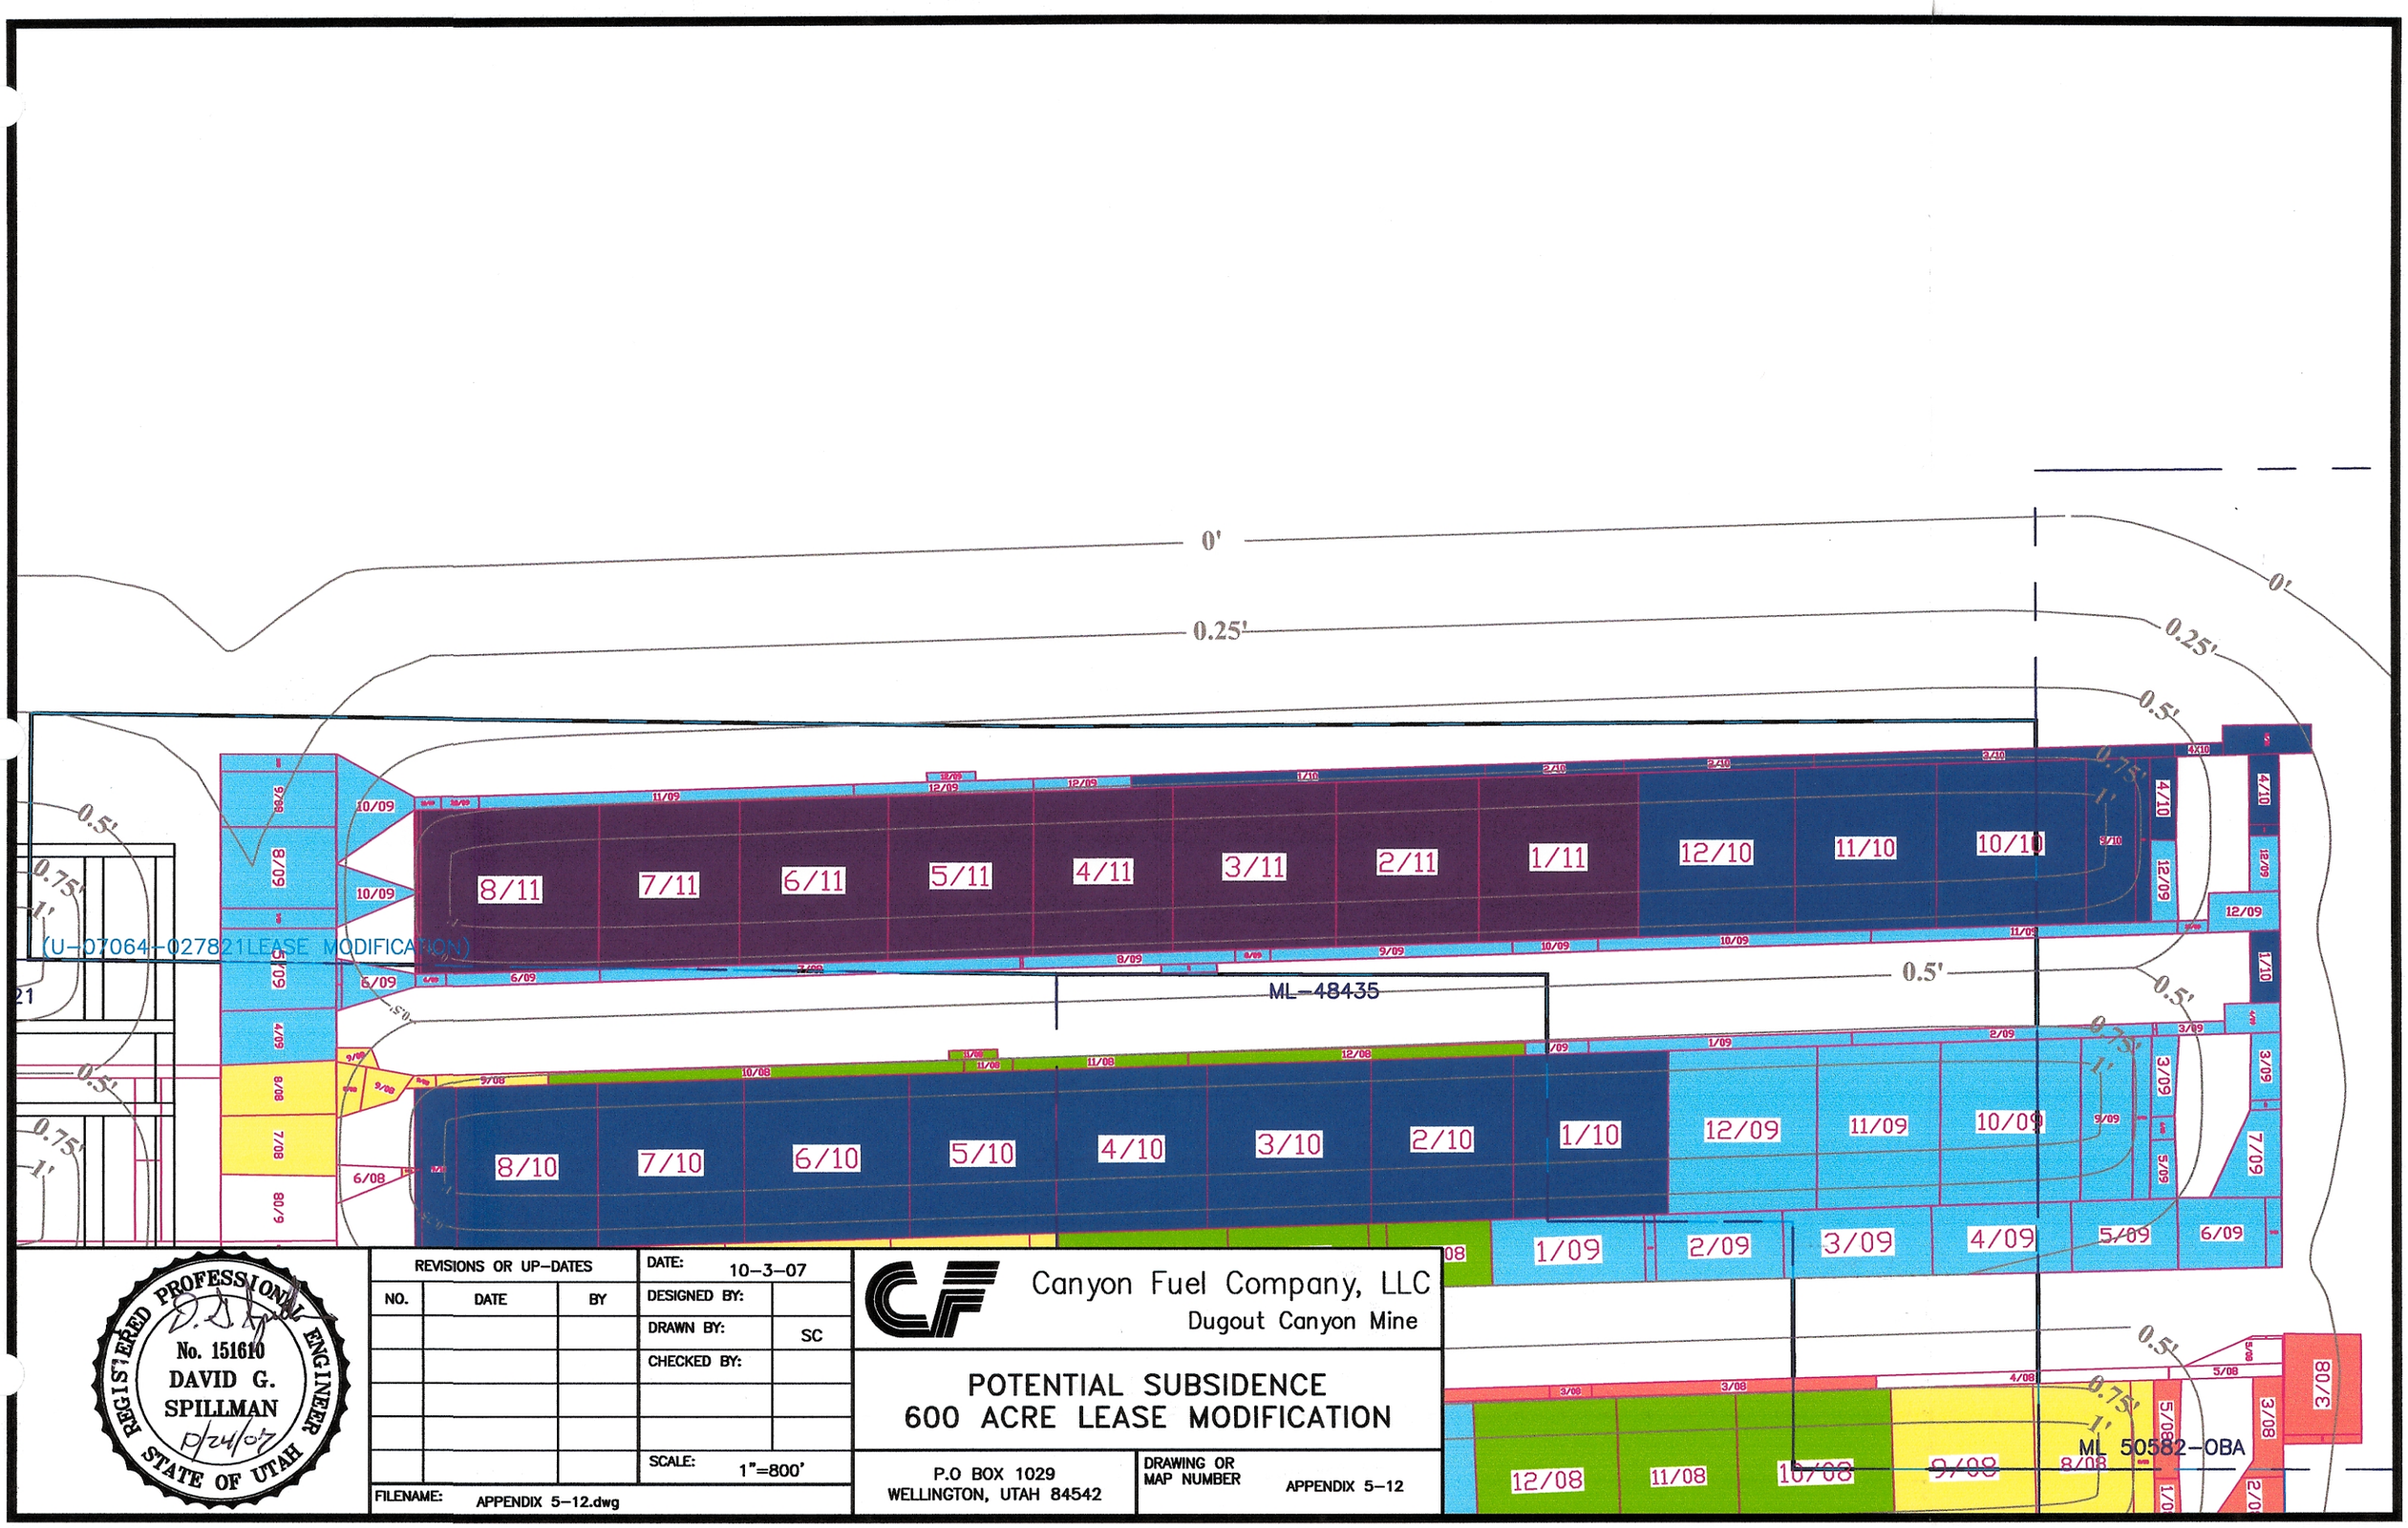

REGISTERED PROFESSIONAL ENGINEER
No. 151610
DAVID G. SPILLMAN
STATE OF UTAH
10/24/07

REVISIONS OR UP-DATES			DATE: 10-3-07
NO.	DATE	BY	DESIGNED BY:
			DRAWN BY: SC
			CHECKED BY:
			SCALE: 1"=800'
FILENAME: APPENDIX 5-12.dwg			

Canyon Fuel Company, LLC
Dugout Canyon Mine

POTENTIAL SUBSIDENCE
600 ACRE LEASE MODIFICATION

P.O BOX 1029
WELLINGTON, UTAH 84542

DRAWING OR MAP NUMBER APPENDIX 5-12