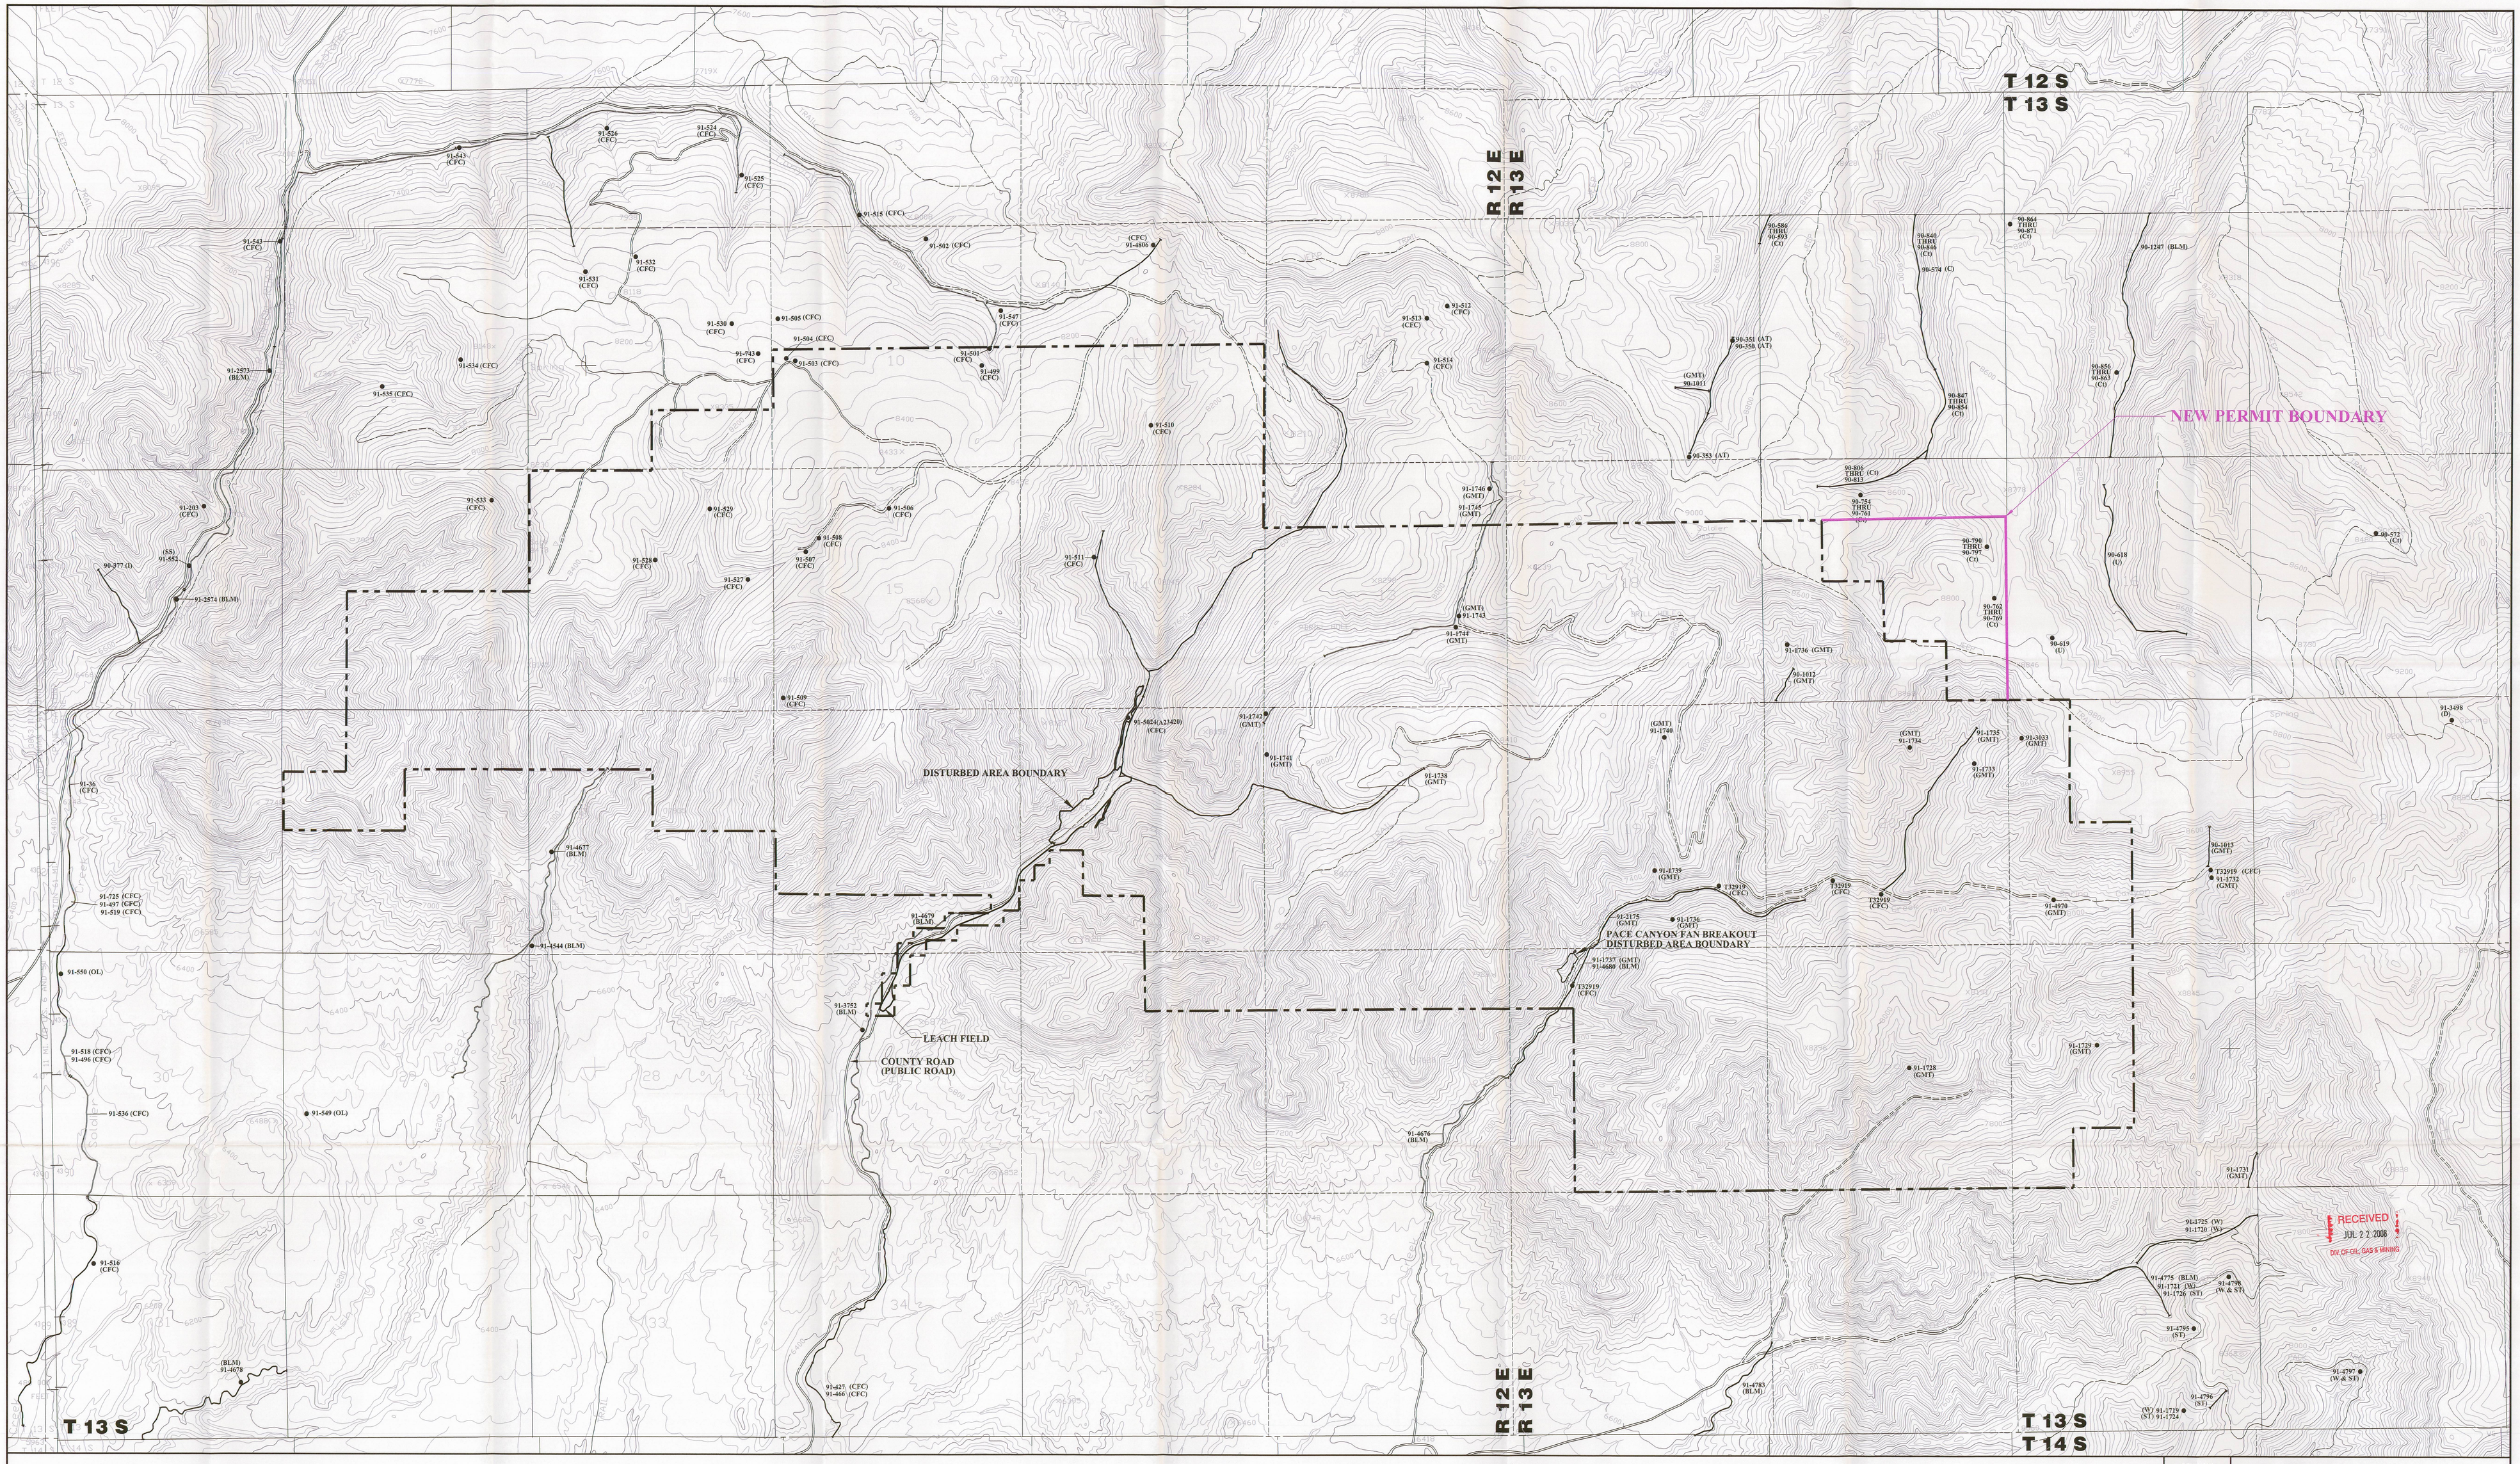

NOTES:

1. REFER TO REFUSE PILE AMENDMENT AND METHANE DEGASSIFICATION AMENDMENT FOR INFORMATION PERTAINING TO THEIR AREAS.
2. THE INFORMATION PRESENTED IS ONLY AS CORRECT AS THE DIVISION OF WATER RIGHTS DATA BASE INFORMATION.
3. REFER TO APPENDIX 7-1 FOR ADDITIONAL WATER RIGHTS INFORMATION.

LEGEND

PERMIT AREA BOUNDARY
STREAM RIGHT SOURCE
POINT SOURCE
ADDITION TO PERMIT BOUNDARY

(AT) = ALBERT THAYN
(BLM) = USA BUREAU OF LAND MANAGEMENT
(C) = J.M. CONOVER
(CFC) = CANYON FUEL COMPANY, LLC
(CI) = J.M. & IONE, J. GEORGE, WALLACE, HARRY L., CLYDE, REED, ELAINE CONOVER AND EMILY CONOVER SNOW.
(GMT) = GEORGE M. THAYN
(D) = W. LAVON & MARIANNE W. DAY
(I) = BERNIE IRIART
(OL) = HATTIE OLSEN
(SS) = SAM SAMPINOS
(ST) = RALPH STEVENSON
(U) = UTAH SCHOOL AND INSTITUTIONAL TRUST LANDS
(W) = GLEN WELLS

File in:
☐ Confidential
☐ Shelf
☒ Expandable
Refer to Record No. 0076 Date 7/16/08
In C0070037 Regarding Permit Renewal
For additional information

REGISTERED PROFESSIONAL ENGINEER No. 168246 RICHARD B. WHITE STATE OF UTAH

0' 1000'

REVISIONS	
DATE	BY
8/20/01	JCB
11/8/01	JCB
12/31/02	RR
01/26/07	JSCS
10/10/07	JLP
02/21/08	VSM/SWF

Canyon Fuel Company, LLC
Soldier Canyon & Dugout Canyon Mines

RECEIVED
APR 18 2008
DIV. OF OIL, GAS & MINING

WATER RIGHTS

Dugout Canyon Mine

DRAWN BY: JLP	DATE: MAY 8, 1999	SCALE: 1" = 1000'
APPROVED BY: DGS	FILE NAME: N:\DOGM\Working Files\Dugout\Title\Plate 7-2.dwg	DRAWING OR MAP NUMBER: PLATE 7-2