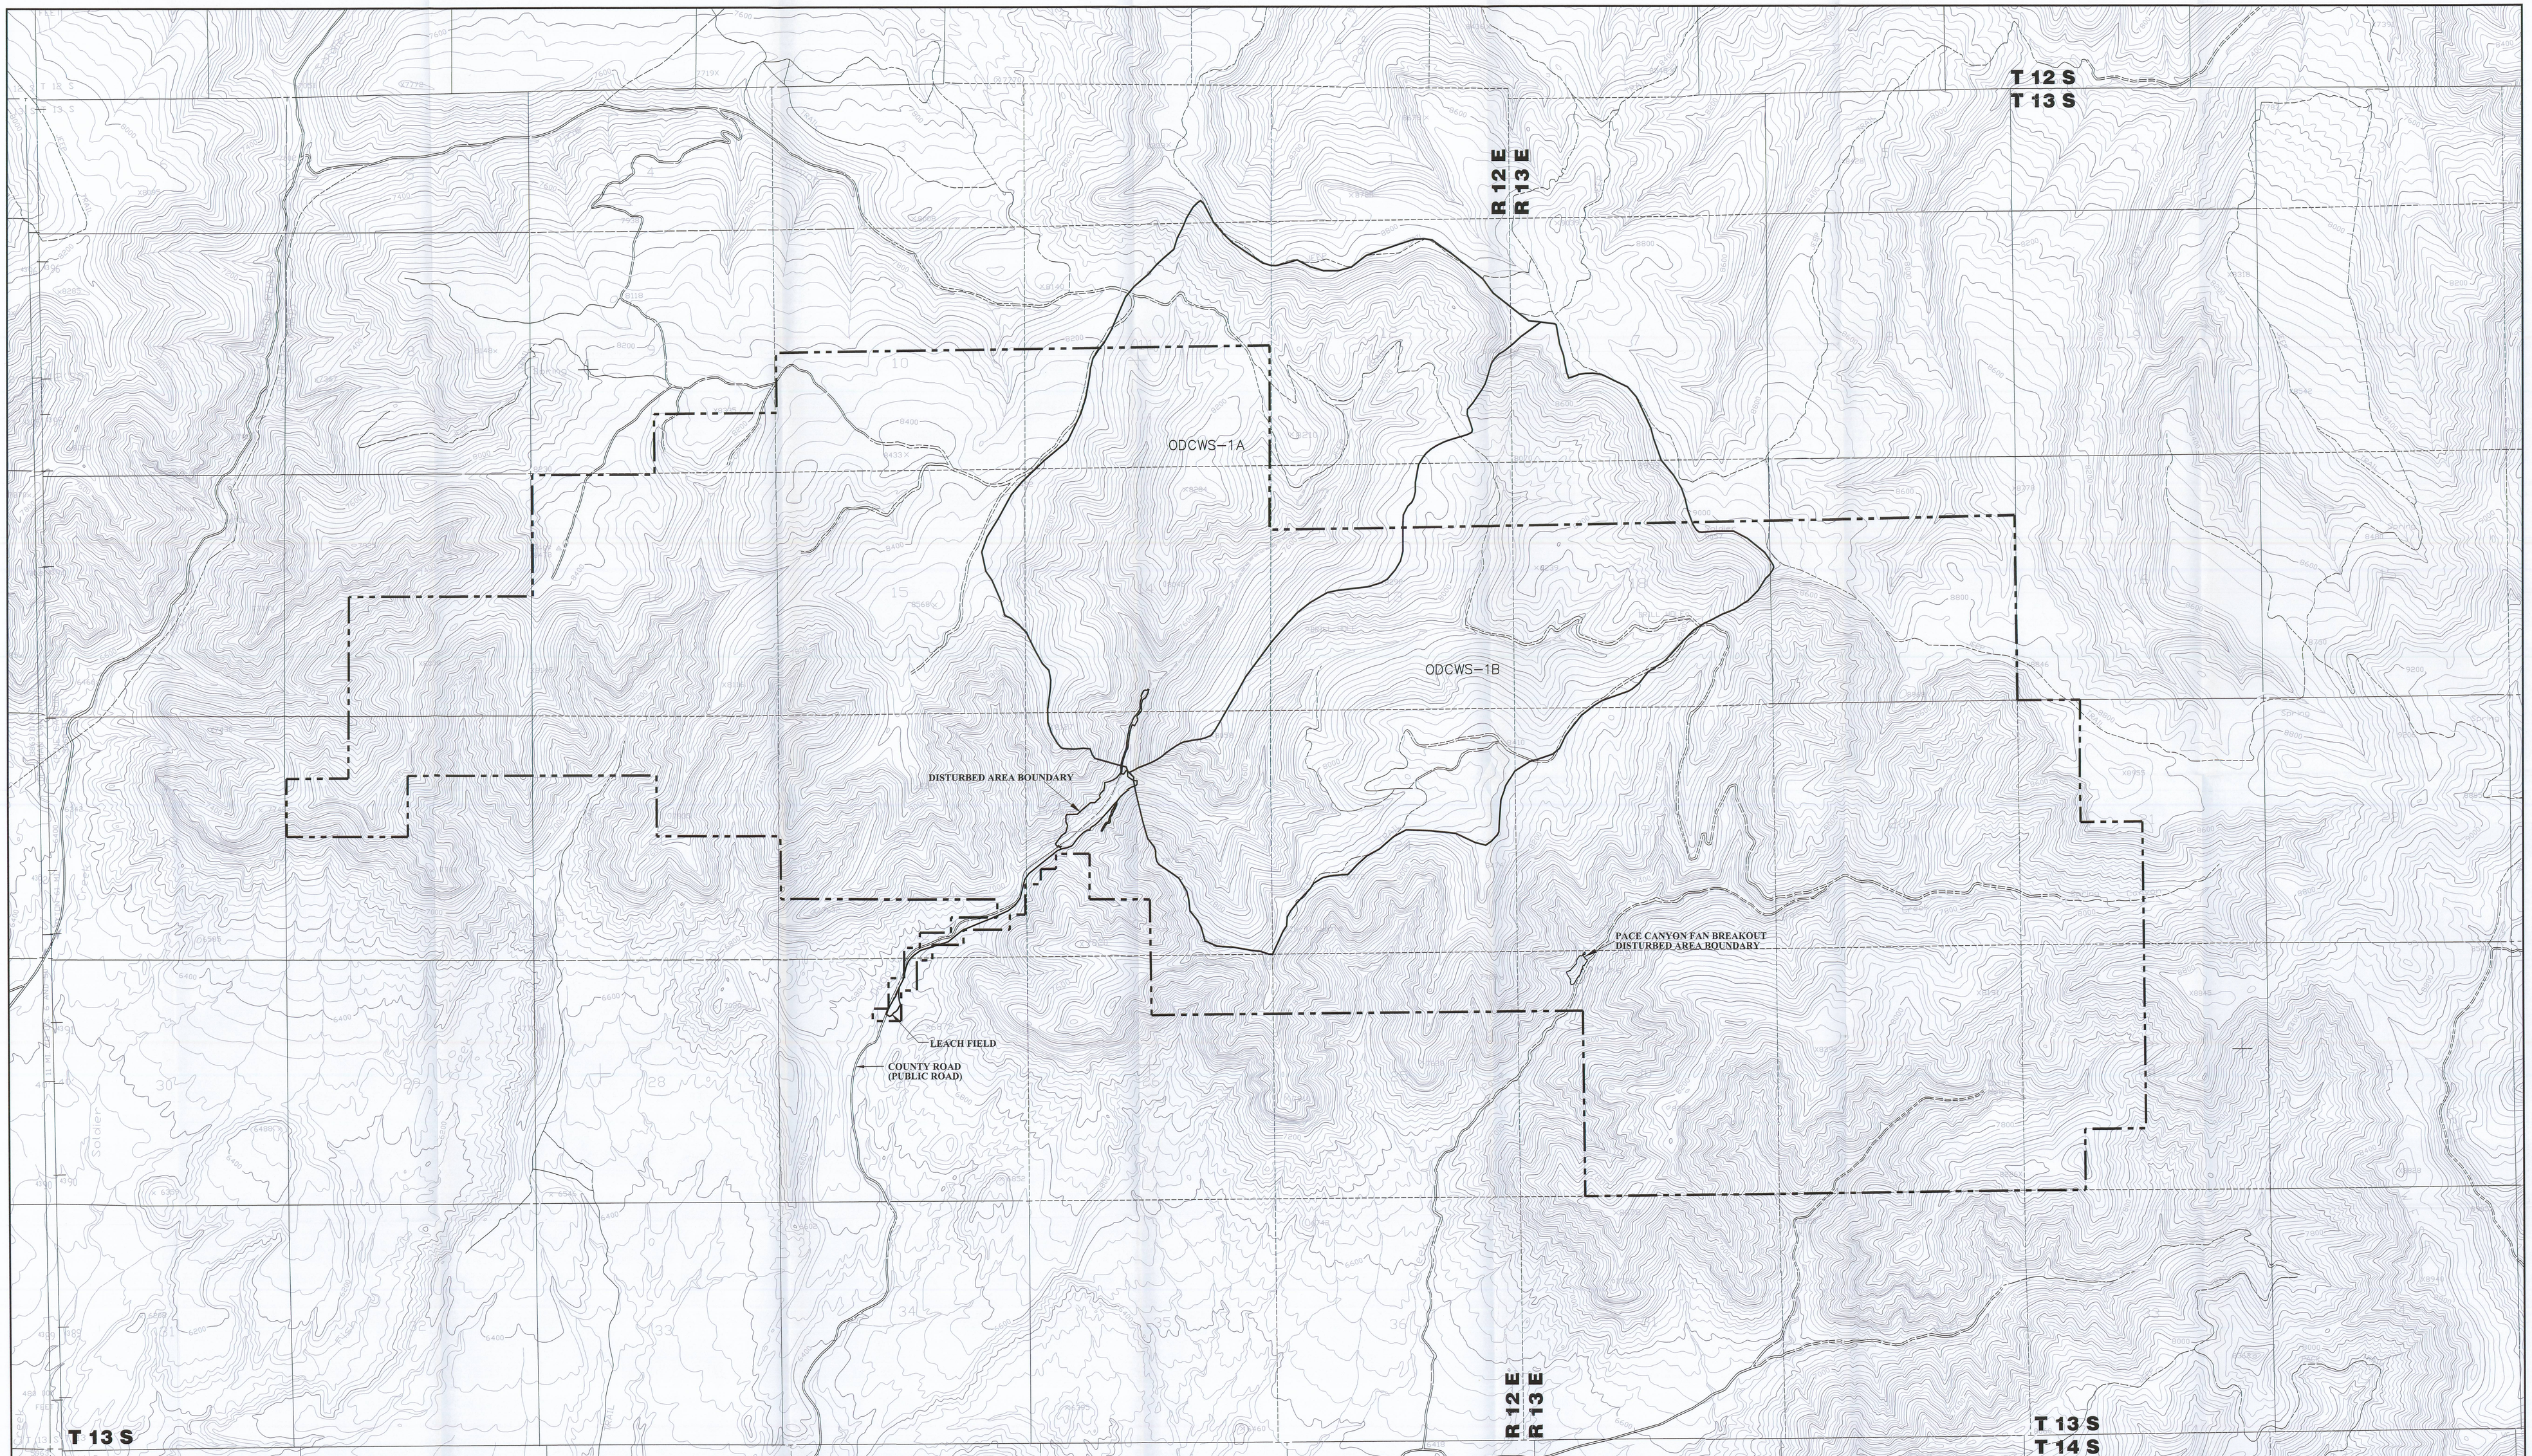

NOTE:

REFER TO REFUSE PILE AMENDMENT AND METHANE DEGASSIFICATION AMENDMENT FOR INFORMATION PERTAINING TO THEIR AREAS.

LEGEND:

WATERSHED BOUNDARY

ODCWS-1 OPERATIONAL DUGOUT CANYON WATERSHED

PERMIT AREA BOUNDARY

Confidential
Shelf
Expandable
Refer to Record No. 0035 Date 9/16/2008
In C/0057/2007 Subject Dugout Canyon Mine
For additional information

REGISTERED PROFESSIONAL ENGINEER
No. 168246
RICHARD B. WHITE
STATE OF UTAH

0' 1000'

REVISIONS	
DATE	BY
12/18/03	RR
07/01/08	VSM/SWF

Canyon Fuel Company, LLC
Soldier Canyon & Dugout Canyon Mines

DUGOUT CREEK WATERSHED
UPSTREAM FROM SURFACE FACILITIES

RECEIVED
SEP 16 2008
DIV. OF OIL, GAS & MINING

Dugout Canyon Mine

DRAWN BY: SWF	DATE: MAY 10, 1999	SCALE: 1" = 1000'
APPROVED BY: RBW	FILE NAME: X:\DOGM\Working Files\Dugout\Soldi\Plate 7-6.dwg	DRAWING OR MAP NUMBER PLATE 7-6