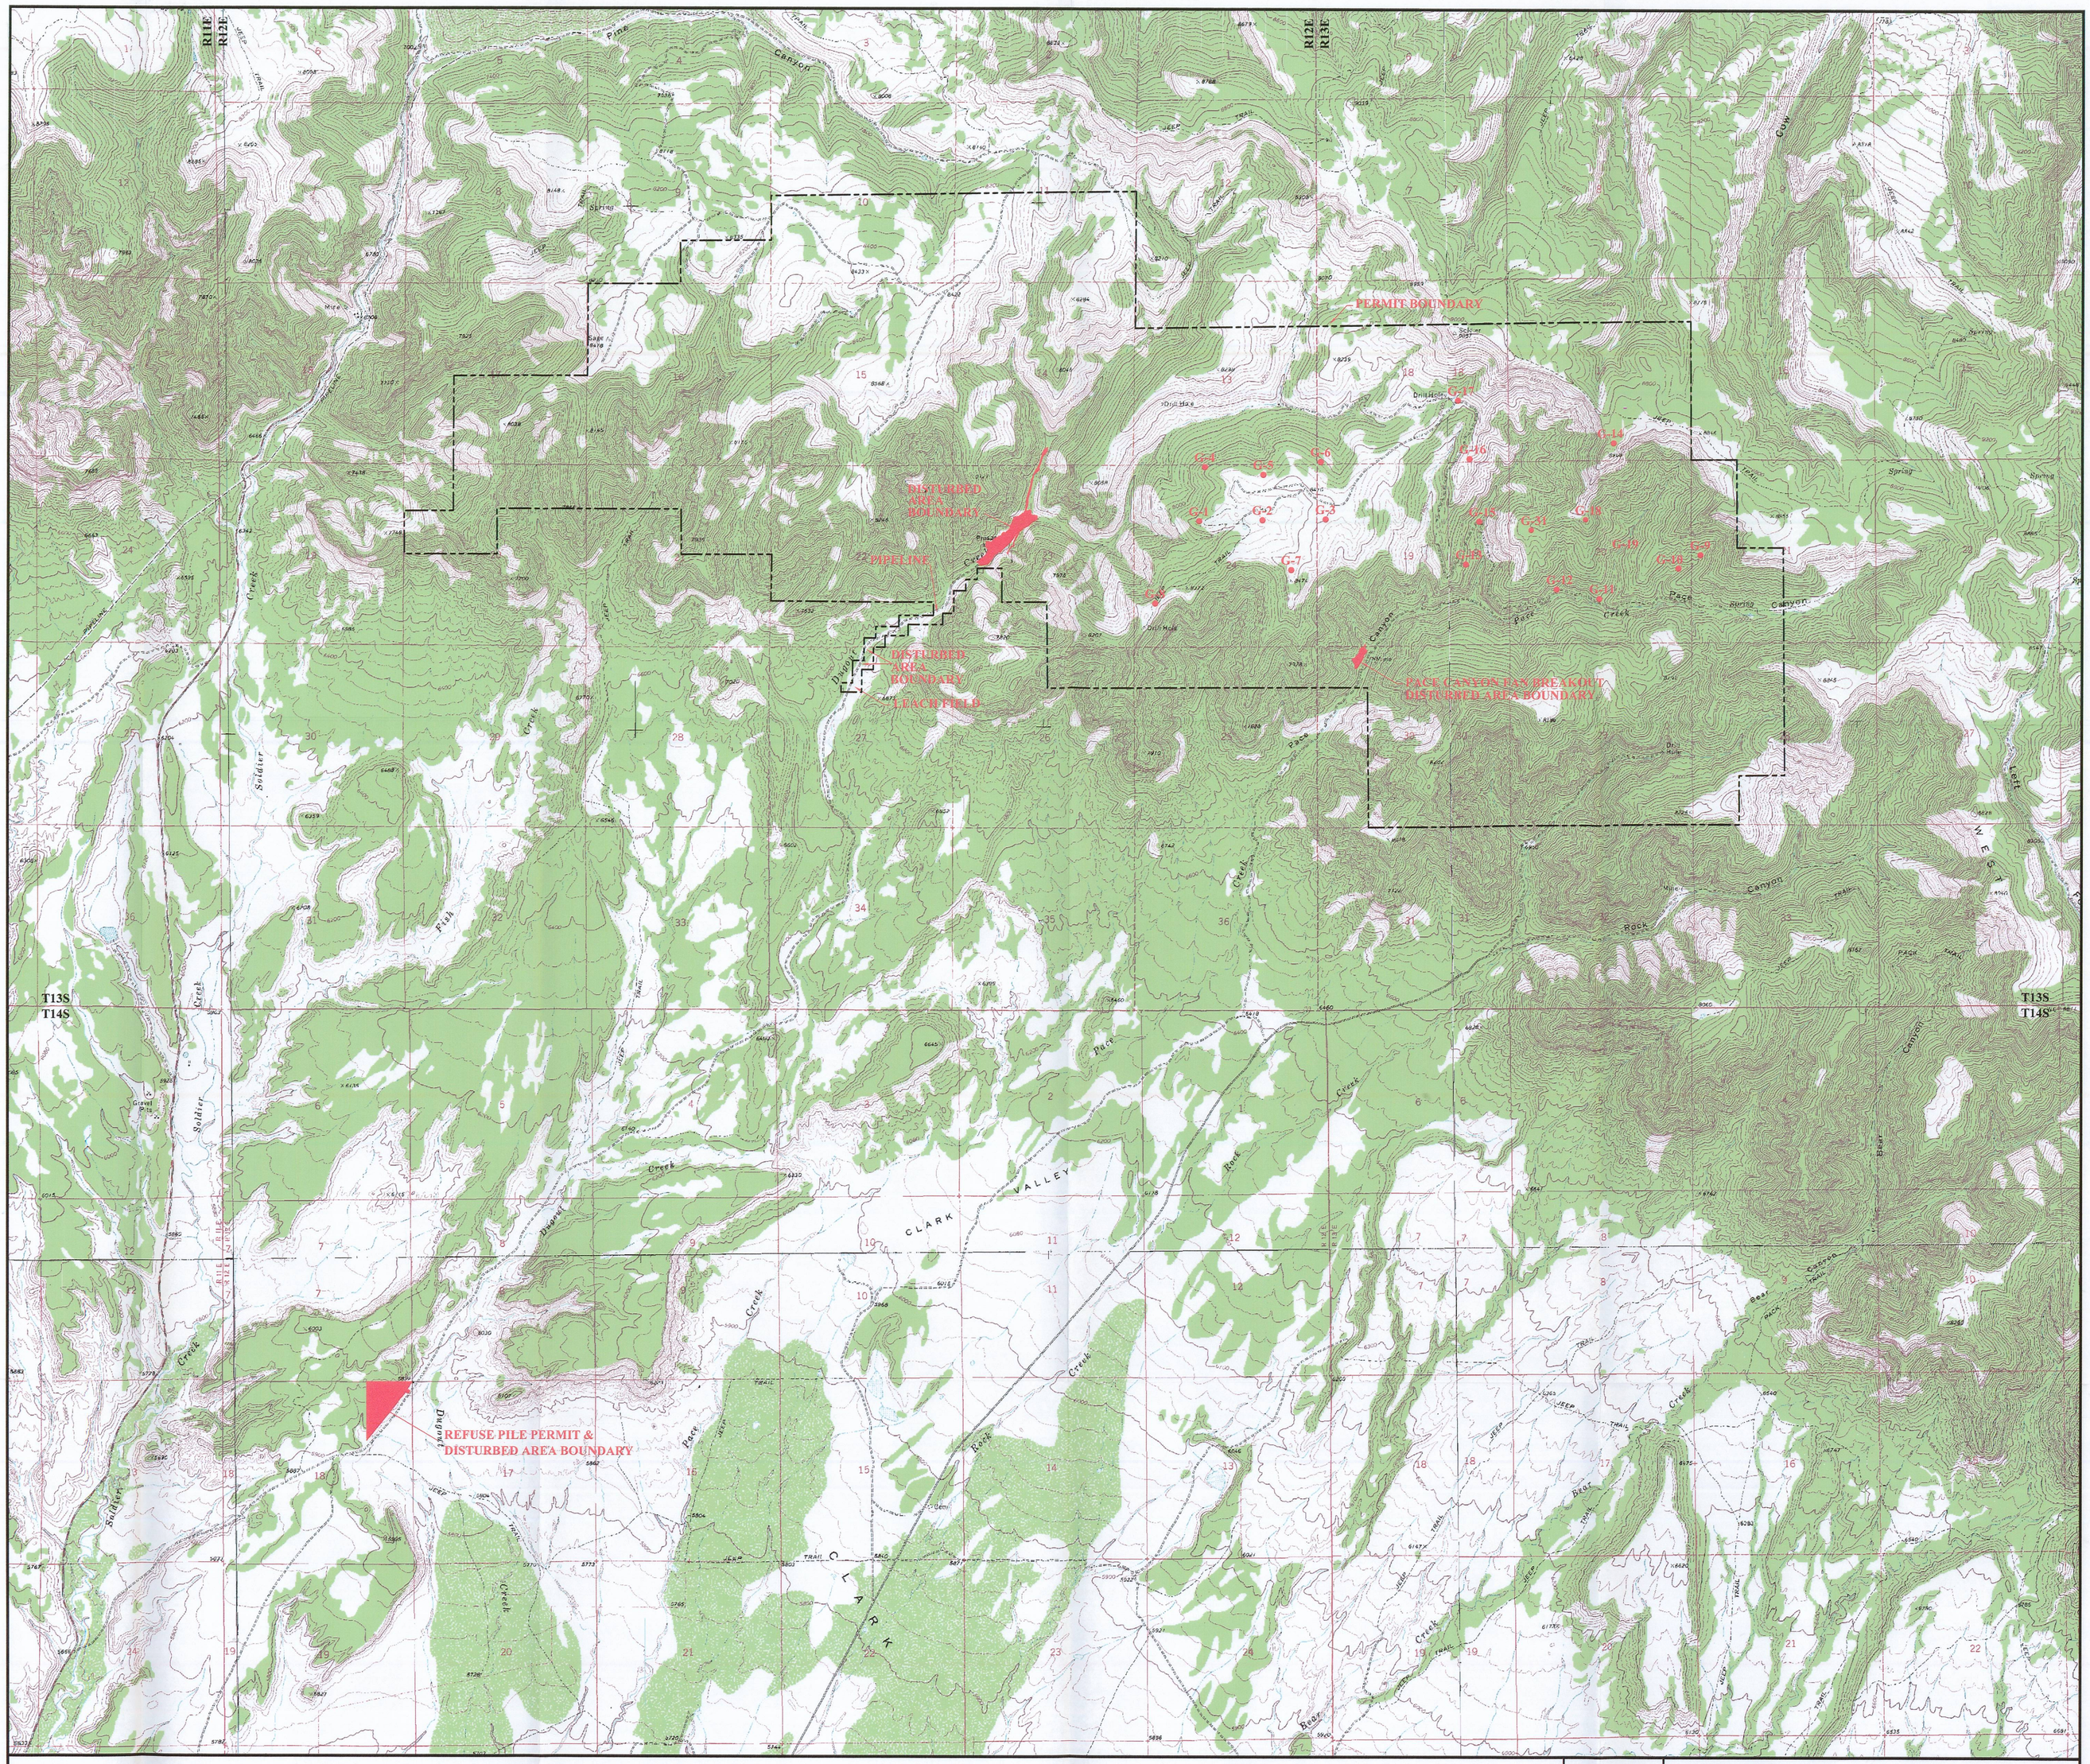

LEGEND

—·—·—	PERMIT AREA BOUNDARY
10,071	PERMITTED ACRES
97.6	DISTURBED ACRES

File in:
☐ Confidential
☐ Shelf
☒ Expandable
Refer to Record No 0035 Date 09/15/2008
In C/0070039 2008 Incoming
For additional information confidential

REGISTERED PROFESSIONAL ENGINEER
No. 168246
RICHARD B. WHITE
16 Sep 2008
STATE OF UTAH

0' 2000'

REVISIONS	
DATE	BY
07/05/07	SC
09/04/07	SC
10/02/07	SC
02/21/08	VSM

Canyon Fuel Company, LLC
Soldier Canyon & Dugout Canyon Mines

DUGOUT CANYON MINE PERMIT AREA

RECEIVED
SEP 16 2008
DIV. OF OIL, GAS & MINING

Dugout Canyon Mine

DRAWN BY: RR	DATE: FEBRUARY 26, 2003	SCALE: 1" = 2000'
APPROVED BY: VSM	FILE NAME: G:\UC1099\01\DWG\ PLATE 1-4-MOD	DRAWING OR MAP NUMBER PLATE 1-4