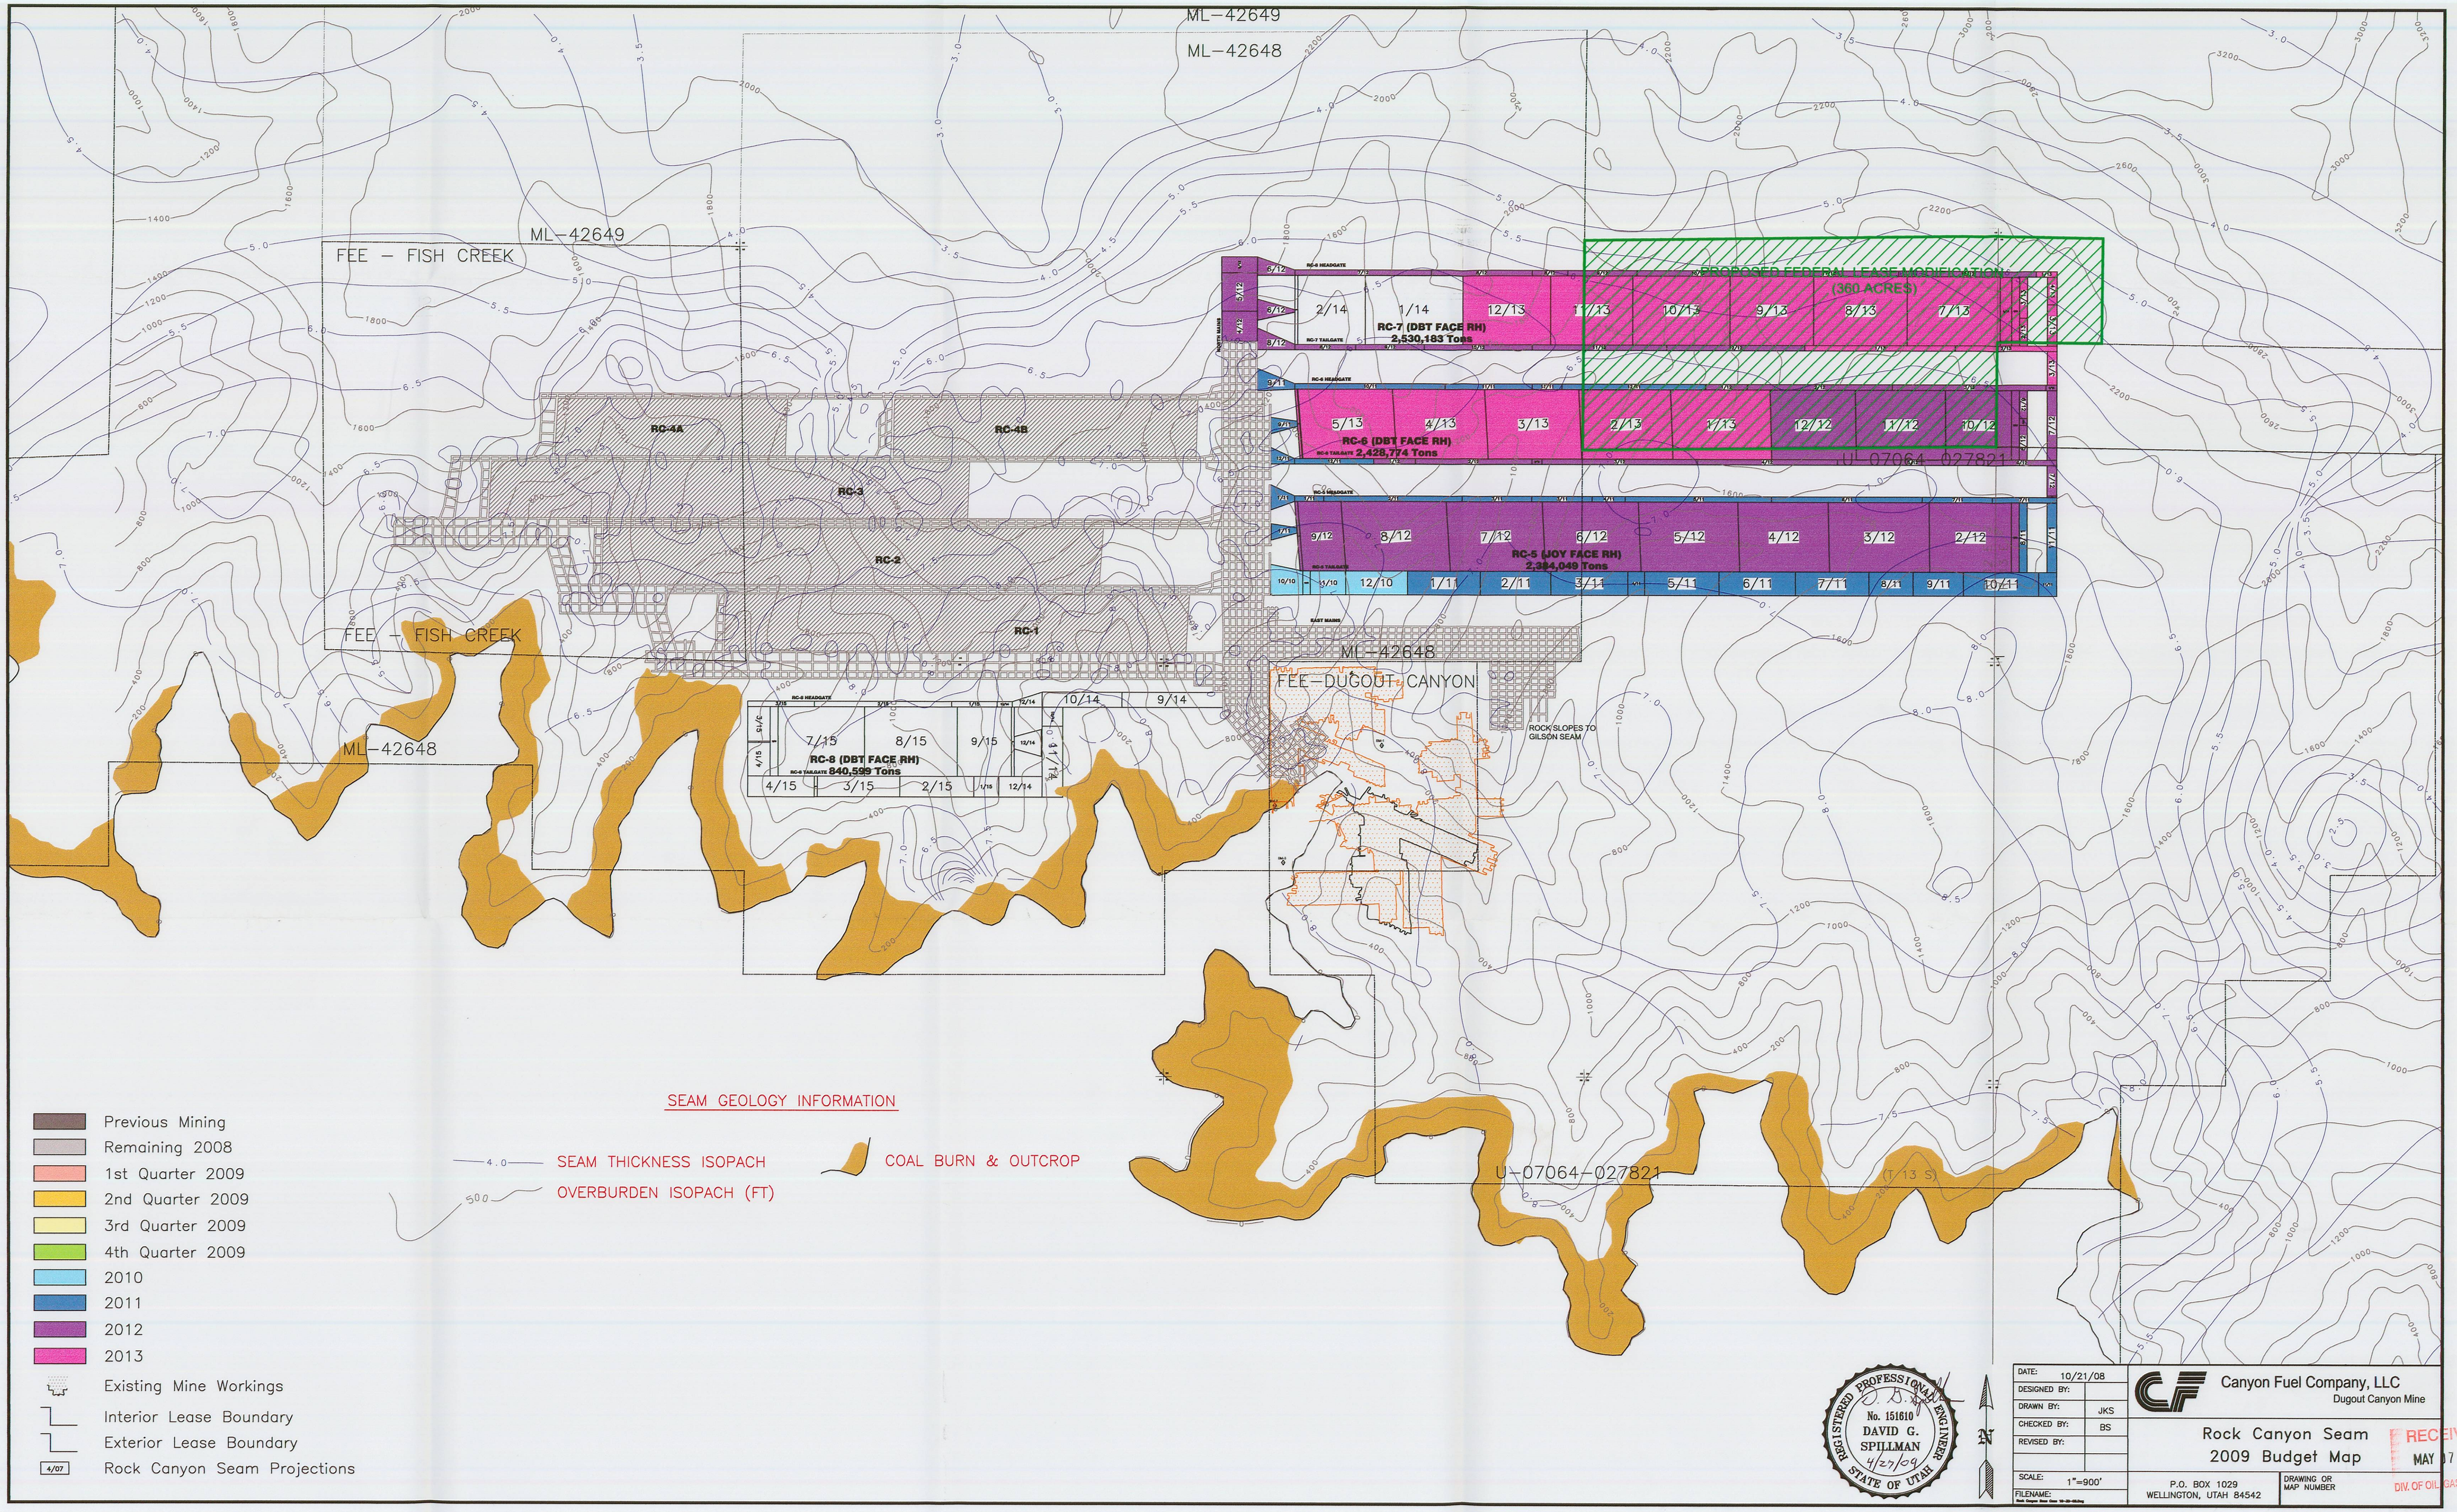

ML-42649
ML-42648
FEE - FISH CREEK
FEE - FISH CREEK
FEE-DUGOUT CANYON
PROPOSED FEDERAL LEASE MODIFICATION
(360 ACRES)
RC-7 (DBT FACE RH)
2,530,183 Tons
RC-6 (DBT FACE RH)
2,428,774 Tons
RC-5 (JOY FACE RH)
2,384,049 Tons
RC-8 (DBT FACE RH)
840,599 Tons
RC-4A
RC-4B
RC-3
RC-2
RC-1
ROCK SLOPES TO GILSON SEAM
U-07064-027821
(T 13 S)
SEAM GEOLOGY INFORMATION
SEAM THICKNESS ISOPACH
OVERBURDEN ISOPACH (FT)
COAL BURN & OUTCROP
Previous Mining
Remaining 2008
1st Quarter 2009
2nd Quarter 2009
3rd Quarter 2009
4th Quarter 2009
2010
2011
2012
2013
Existing Mine Workings
Interior Lease Boundary
Exterior Lease Boundary
Rock Canyon Seam Projections
REGISTERED PROFESSIONAL ENGINEER
No. 151610
DAVID G. SPILLMAN
4/27/09
STATE OF UTAH
DATE: 10/21/08
DESIGNED BY:
DRAWN BY: JKS
CHECKED BY: BS
REVISED BY:
SCALE: 1"=900'
FILENAME:
Canyon Fuel Company, LLC
Dugout Canyon Mine
Rock Canyon Seam
2009 Budget Map
P.O. BOX 1029
WELLINGTON, UTAH 84542
DRAWING OR MAP NUMBER
RECEIVED
MAY 07 2009
DIV. OF OIL, GAS & MINING