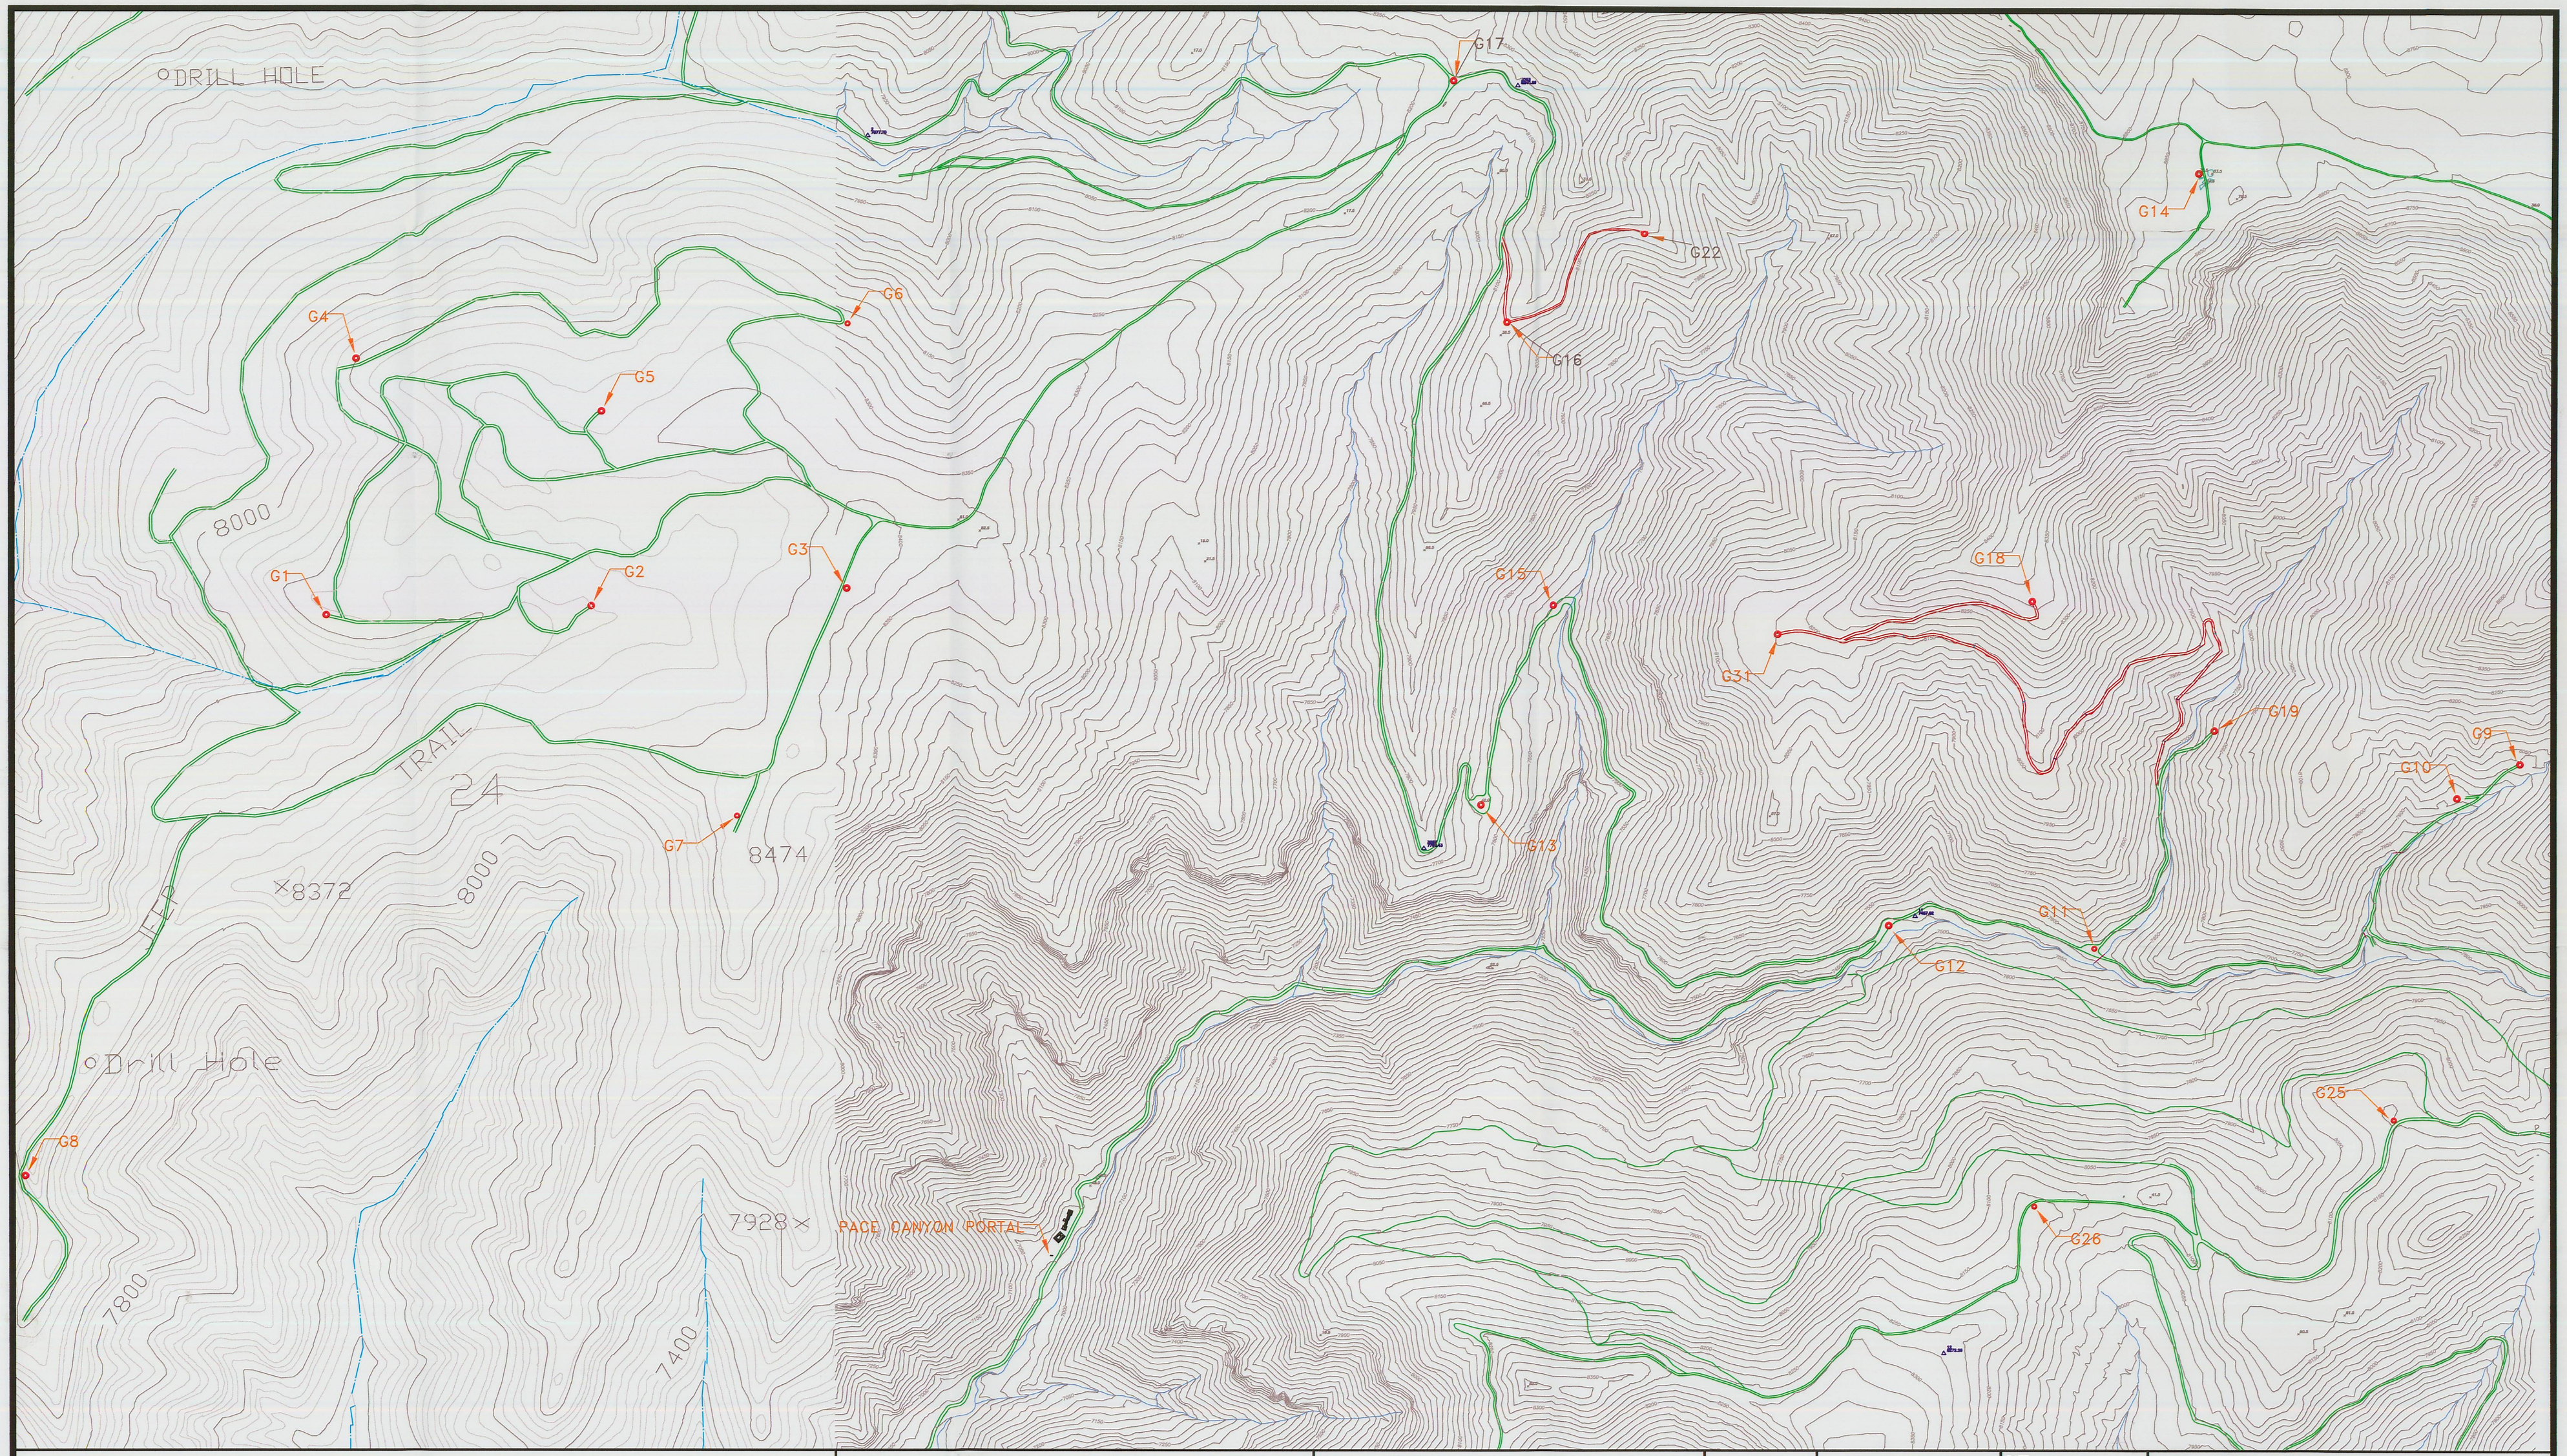

CONTOUR INTERVAL: 40 FT

CONTOUR INTERVAL: 25 FT

NOTE: NOT ALL ROADS IN THE AREA ARE SHOWN ON THIS DRAWING, BUT ALL ROADS USED FOR ACCESS TO THE DEGAS WELLS PERMITTED THROUGH 2008 ARE SHOWN.

LEGEND

— EXISTING ROADS

— NEW ROAD CONSTRUCTION TO BE RECLAIMED

Gxx — DEGAS WELL LOCATION

REVISIONS OR UP-DATES

NO.	DATE	BY
1	06-29-09	STV

DATE:	10-30-08
DESIGNED BY:	
DRAWN BY:	STV
CHECKED BY:	
SCALE:	1"=500 FT

FILENAME: X:\DOGM\0-Approved\Dugout\Drawings\Pace Road Map-DOGM.dwg

Canyon Fuel Company, LLC
Dugout Canyon Mine

PACE CANYON ROAD SYSTEM

P.O BOX 1029
WELLINGTON, UTAH 84542

DRAWING OR MAP NUMBER
ATTACHMENT 5-4 PLATE 4

RECEIVED
JUL 07 2009
DIV. OF OIL, GAS & MINING