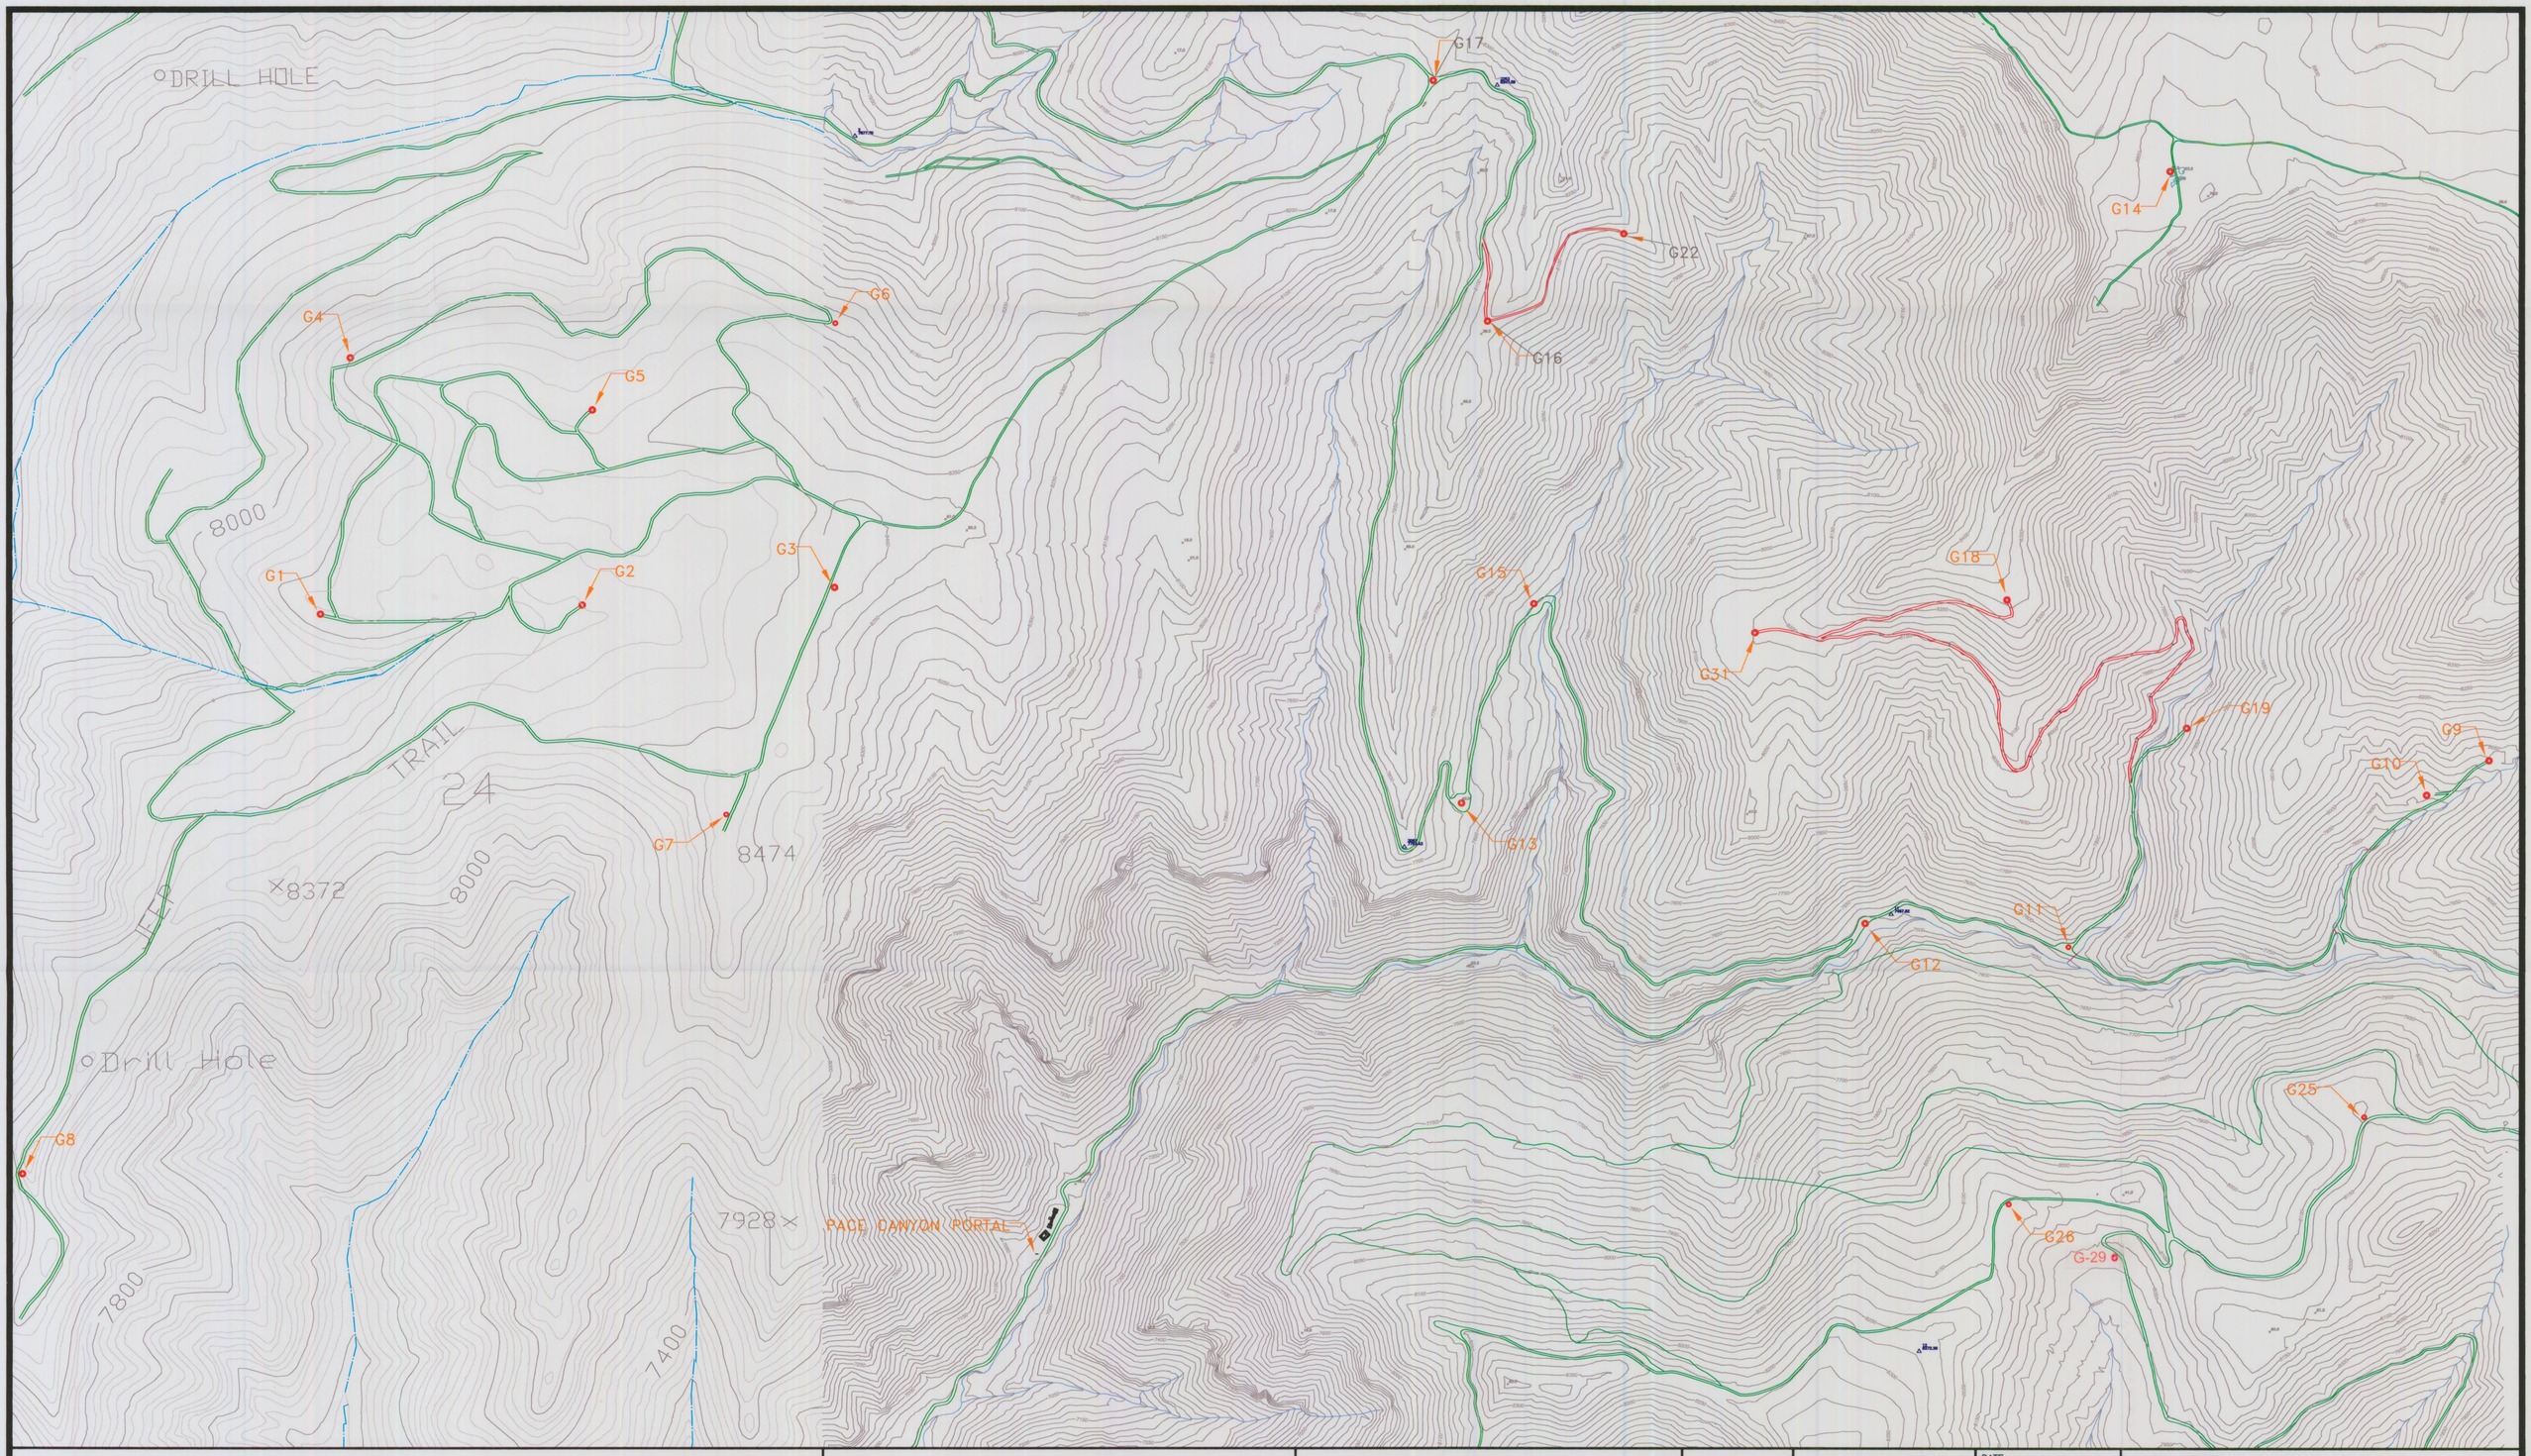

CONTOUR INTERVAL: 40 FT

CONTOUR INTERVAL: 25 FT

NOTE: NOT ALL ROADS IN THE AREA ARE SHOWN ON THIS DRAWING, BUT ALL ROADS USED FOR ACCESS TO THE DEGAS WELLS PERMITTED THROUGH 2008 ARE SHOWN.

File in:
☐ Confidential
☒ Shelf
☐ Expandable
Refer to Record No 0049 Date 2/9/2009
In C0070037 ROCK Underwing
For additional information

LEGEND

— EXISTING ROADS

— NEW ROAD CONSTRUCTION TO BE RECLAIMED

Gxx — DEGAS WELL LOCATION

REVISIONS OR UP-DATES		
NO.	DATE	BY
1	06-29-09	STV
2	09/1/09	STV/VSM

DATE: 10-30-08
DESIGNED BY:
DRAWN BY: STV
CHECKED BY:
SCALE: 1"=500 FT

FILENAME: X:\DOGM\0-Approved\Dugout\Drawings\Pace Road Map-DOGM.dwg

Canyon Fuel Company, LLC
Dugout Canyon Mine

PACE CANYON ROAD SYSTEM

P.O BOX 1029
WELLINGTON, UTAH 84542

DRAWING OR MAP NUMBER
ATTACHMENT 5-4 PLATE 4