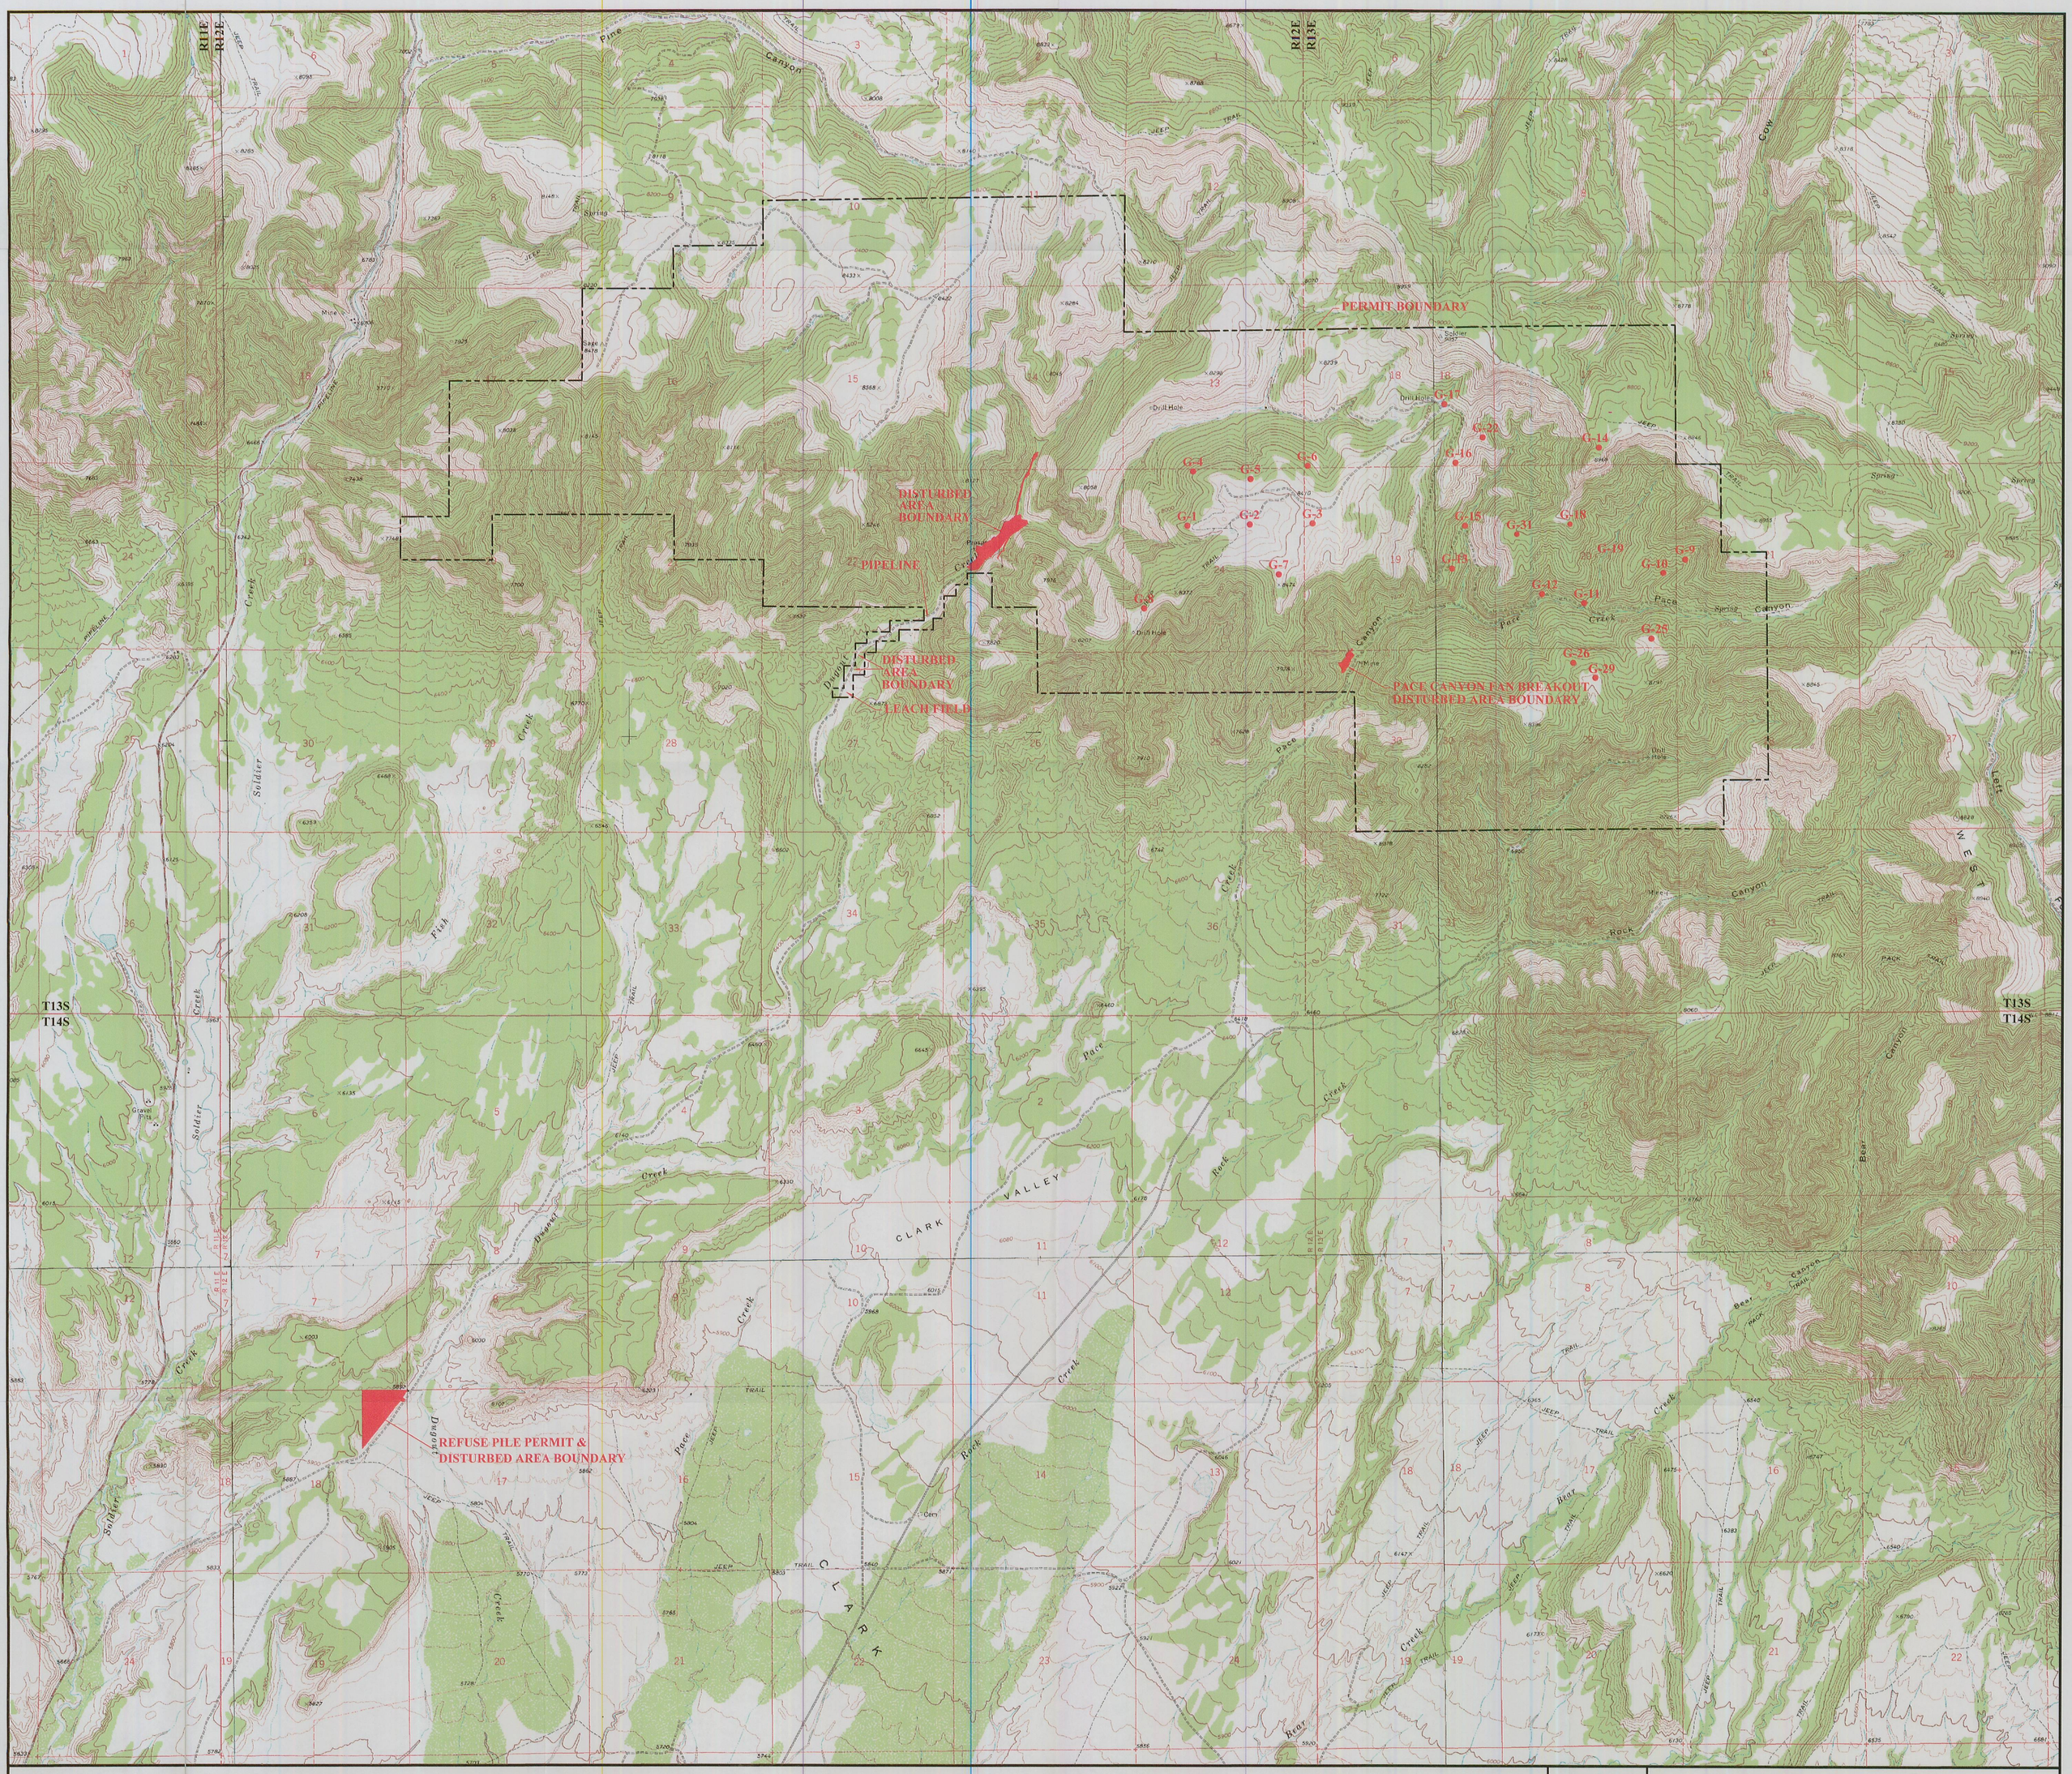

LEGEND

— - — - —	PERMIT AREA BOUNDARY
10,071	PERMITTED ACRES
106.7	DISTURBED ACRES

File in:
☐ Confidential
☒ Shelf
☐ Expandable
Refer to Record No. 0003 Date 03052010
In C0070037 2010 Incoming
For additional information

REGISTERED PROFESSIONAL ENGINEER
No. 168246
RICHARD B. WHITE
NOT VALID WITHOUT A SIGNATURE
STATE OF UTAH

0' 2000'

REVISIONS	
DATE	BY
07/05/07	SC
09/04/07	SC
10/02/07	SC
02/21/08	VSM
10/01/08	VSM/SWF
04/23/09	VSM/SWF
06/16/09	VSM/SWF
08/05/09	VSM/SWF

Canyon Fuel Company, LLC
Soldier Canyon & Dugout Canyon Mines

DUGOUT CANYON MINE
PERMIT AREA

RECEIVED MAR 08 2010 DIV. OF OIL, GAS & MINING

RECEIVED SEP 03 2009 DIV. OF OIL, GAS & MINING

Dugout Canyon Mine

DRAWN BY: RR	DATE: FEBRUARY 26, 2003	SCALE: 1" = 2000'
APPROVED BY: VSM	FILE NAME: G:\UC1099\01\DWG\ PLATE 1-4-MOD	DRAWING OR MAP NUMBER PLATE 1-4