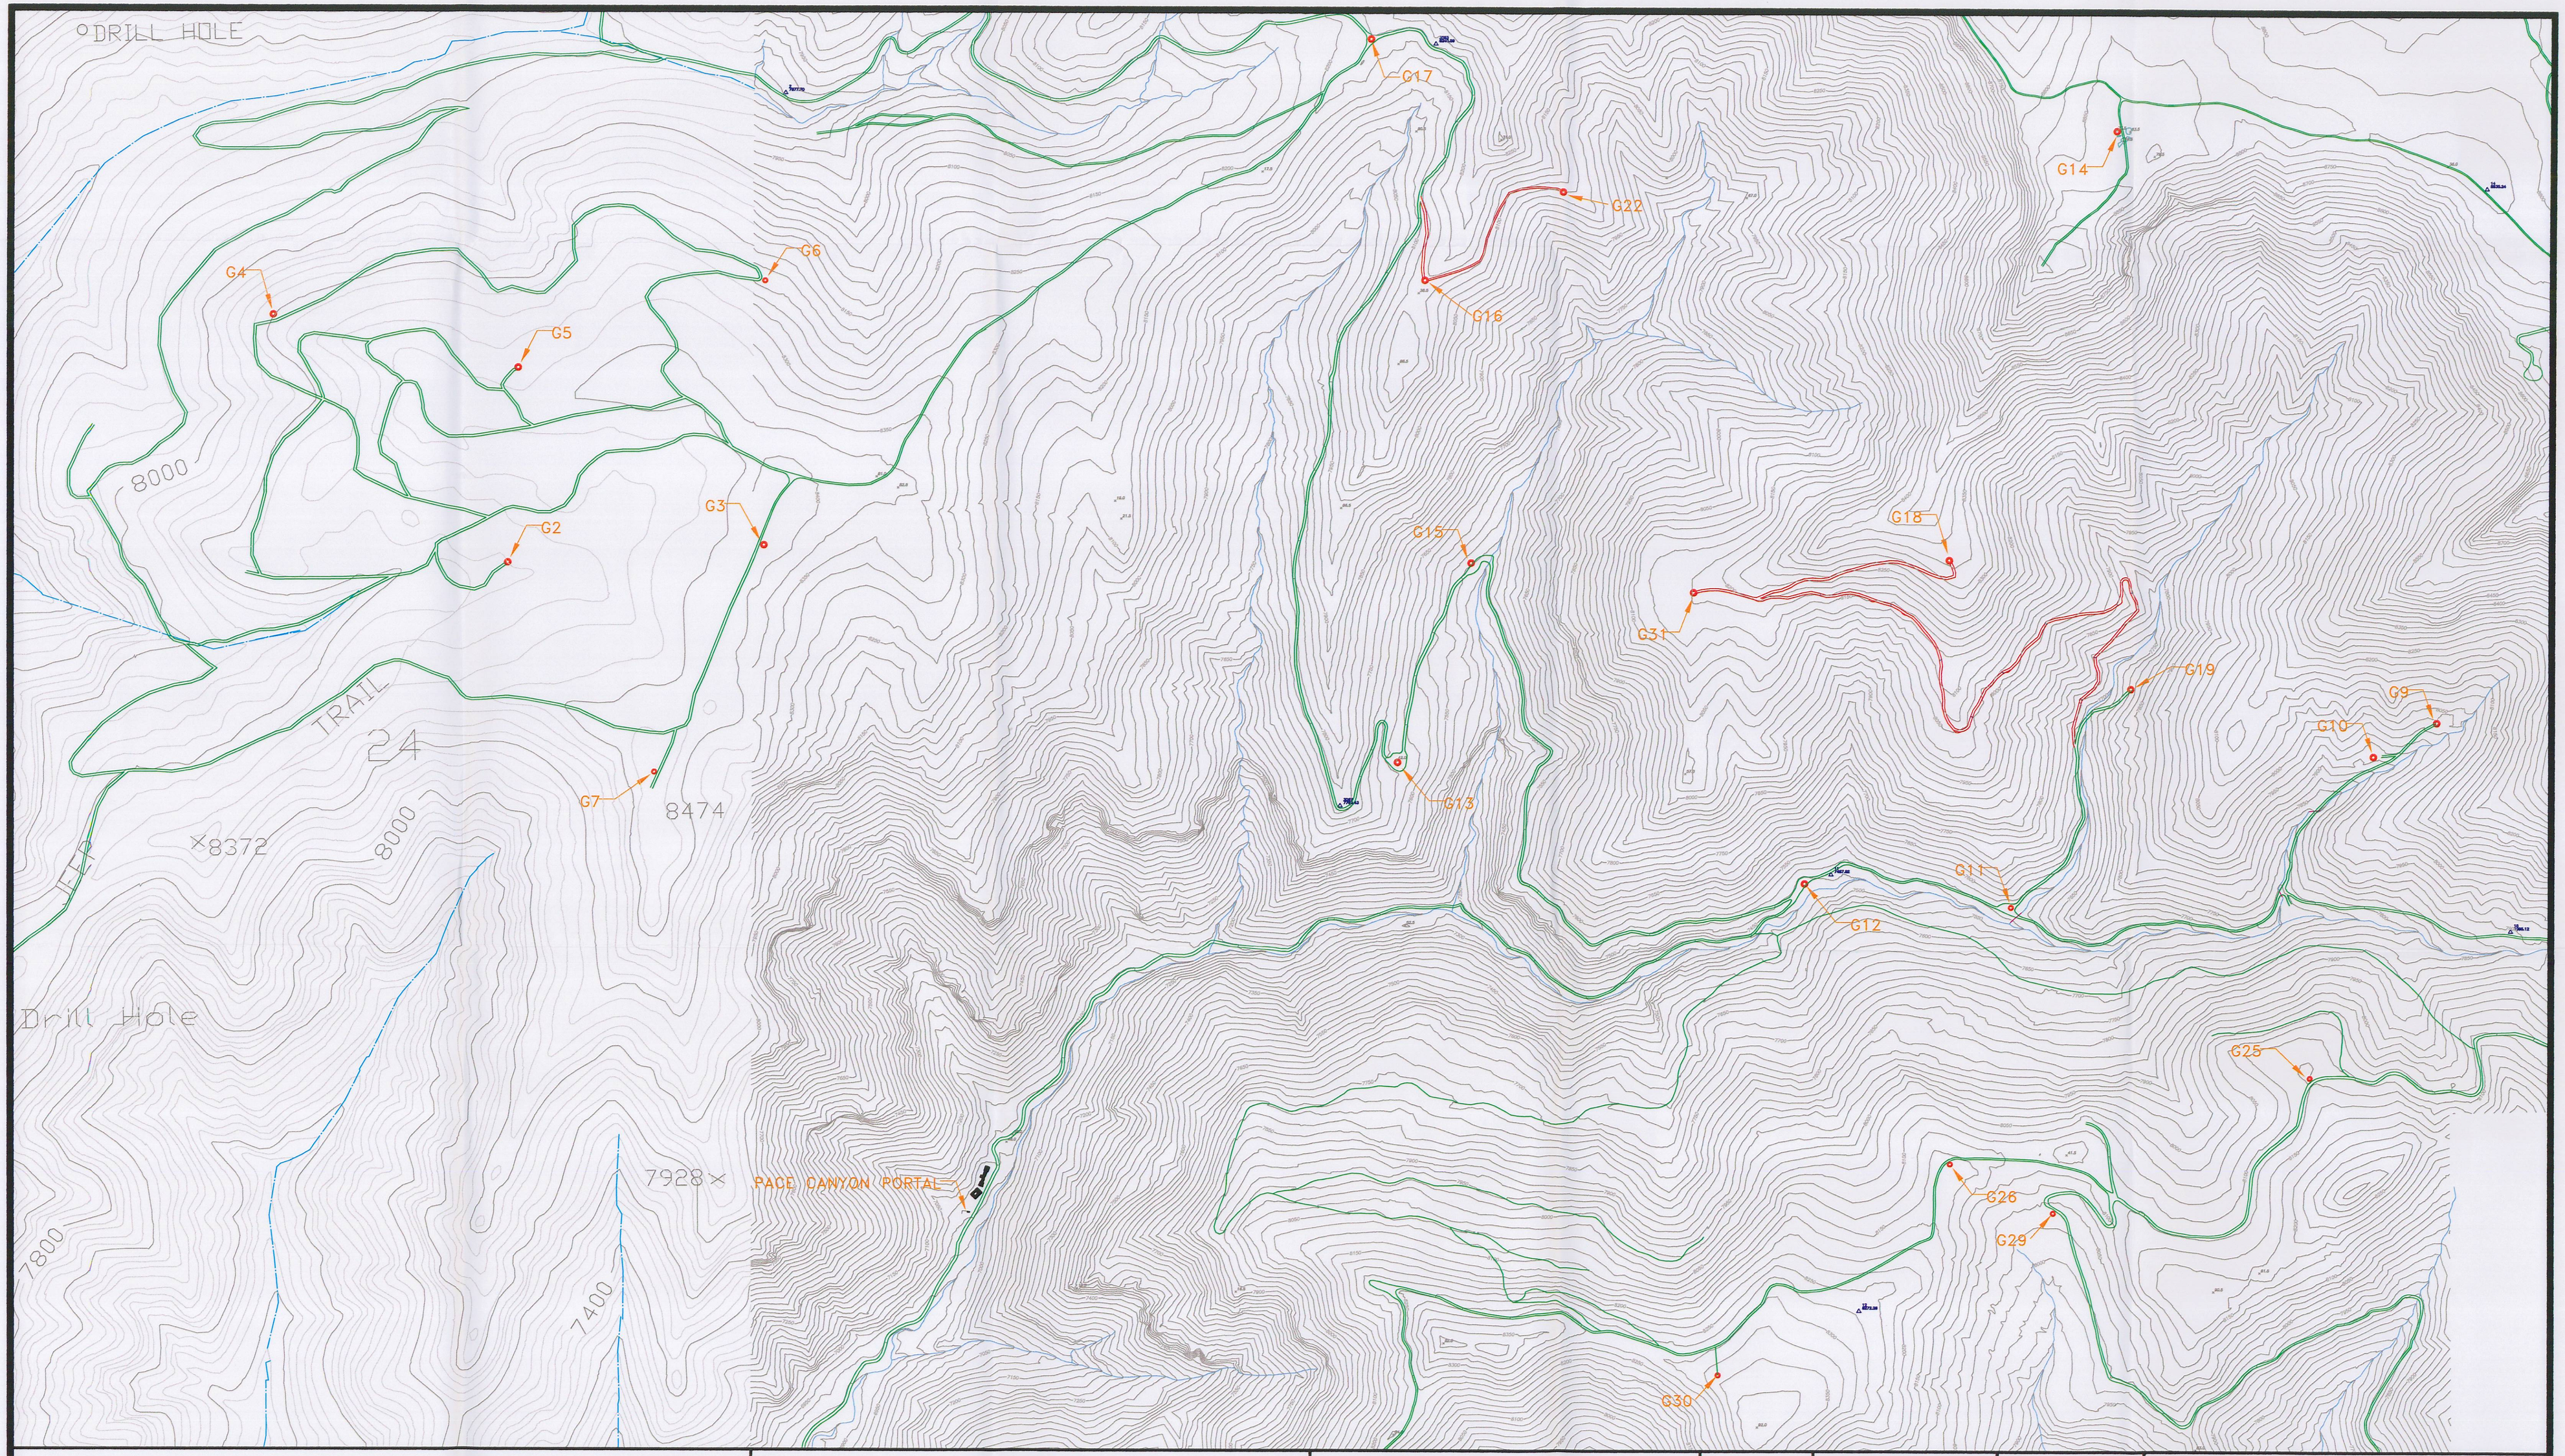

CONTOUR INTERVAL: 40 FT

CONTOUR INTERVAL: 25 FT

NOTE: NOT ALL ROADS IN THE AREA ARE SHOWN ON THIS DRAWING, BUT ALL ROADS USED FOR ACCESS TO THE DEGAS WELLS PERMITTED THROUGH 2008 ARE SHOWN.

File in:
☐ Confidential
☒ Shelf
☐ Expandable
In C/007-0039 In coming
Date: 08092010 For additional information

LEGEND

- EXISTING ROADS
- EXISTING ROADS (LOCATION- FIELD SURVEY ONLY)
- ROADS CONSTRUCTED BY DUGOUT CANYON MINE
- Gxx – DEGAS WELL LOCATION

REVISIONS OR UP-DATES

NO.	DATE	BY
1	06/29/09	STV
2	09/01/09	STV/VSM
3	03/30/10	VSM
4	06/10/10	JKS
5	07/27/10	JKS

FILENAME: ATT5-4 PLATE4.DWG

DATE: 10/30/08
DESIGNED BY:
DRAWN BY: STV
CHECKED BY:
SCALE: 1"=500 FT

Canyon Fuel Company, LLC
Dugout Canyon Mine

PACE CANYON ROAD SYSTEM

P.O BOX 1029
WELLINGTON, UTAH 84542

DRAWING OR MAP NUMBER
ATTACHMENT 5-4 PLATE 4

RECEIVED
AUG 09 2010
DIV. OF OIL, GAS & MINING