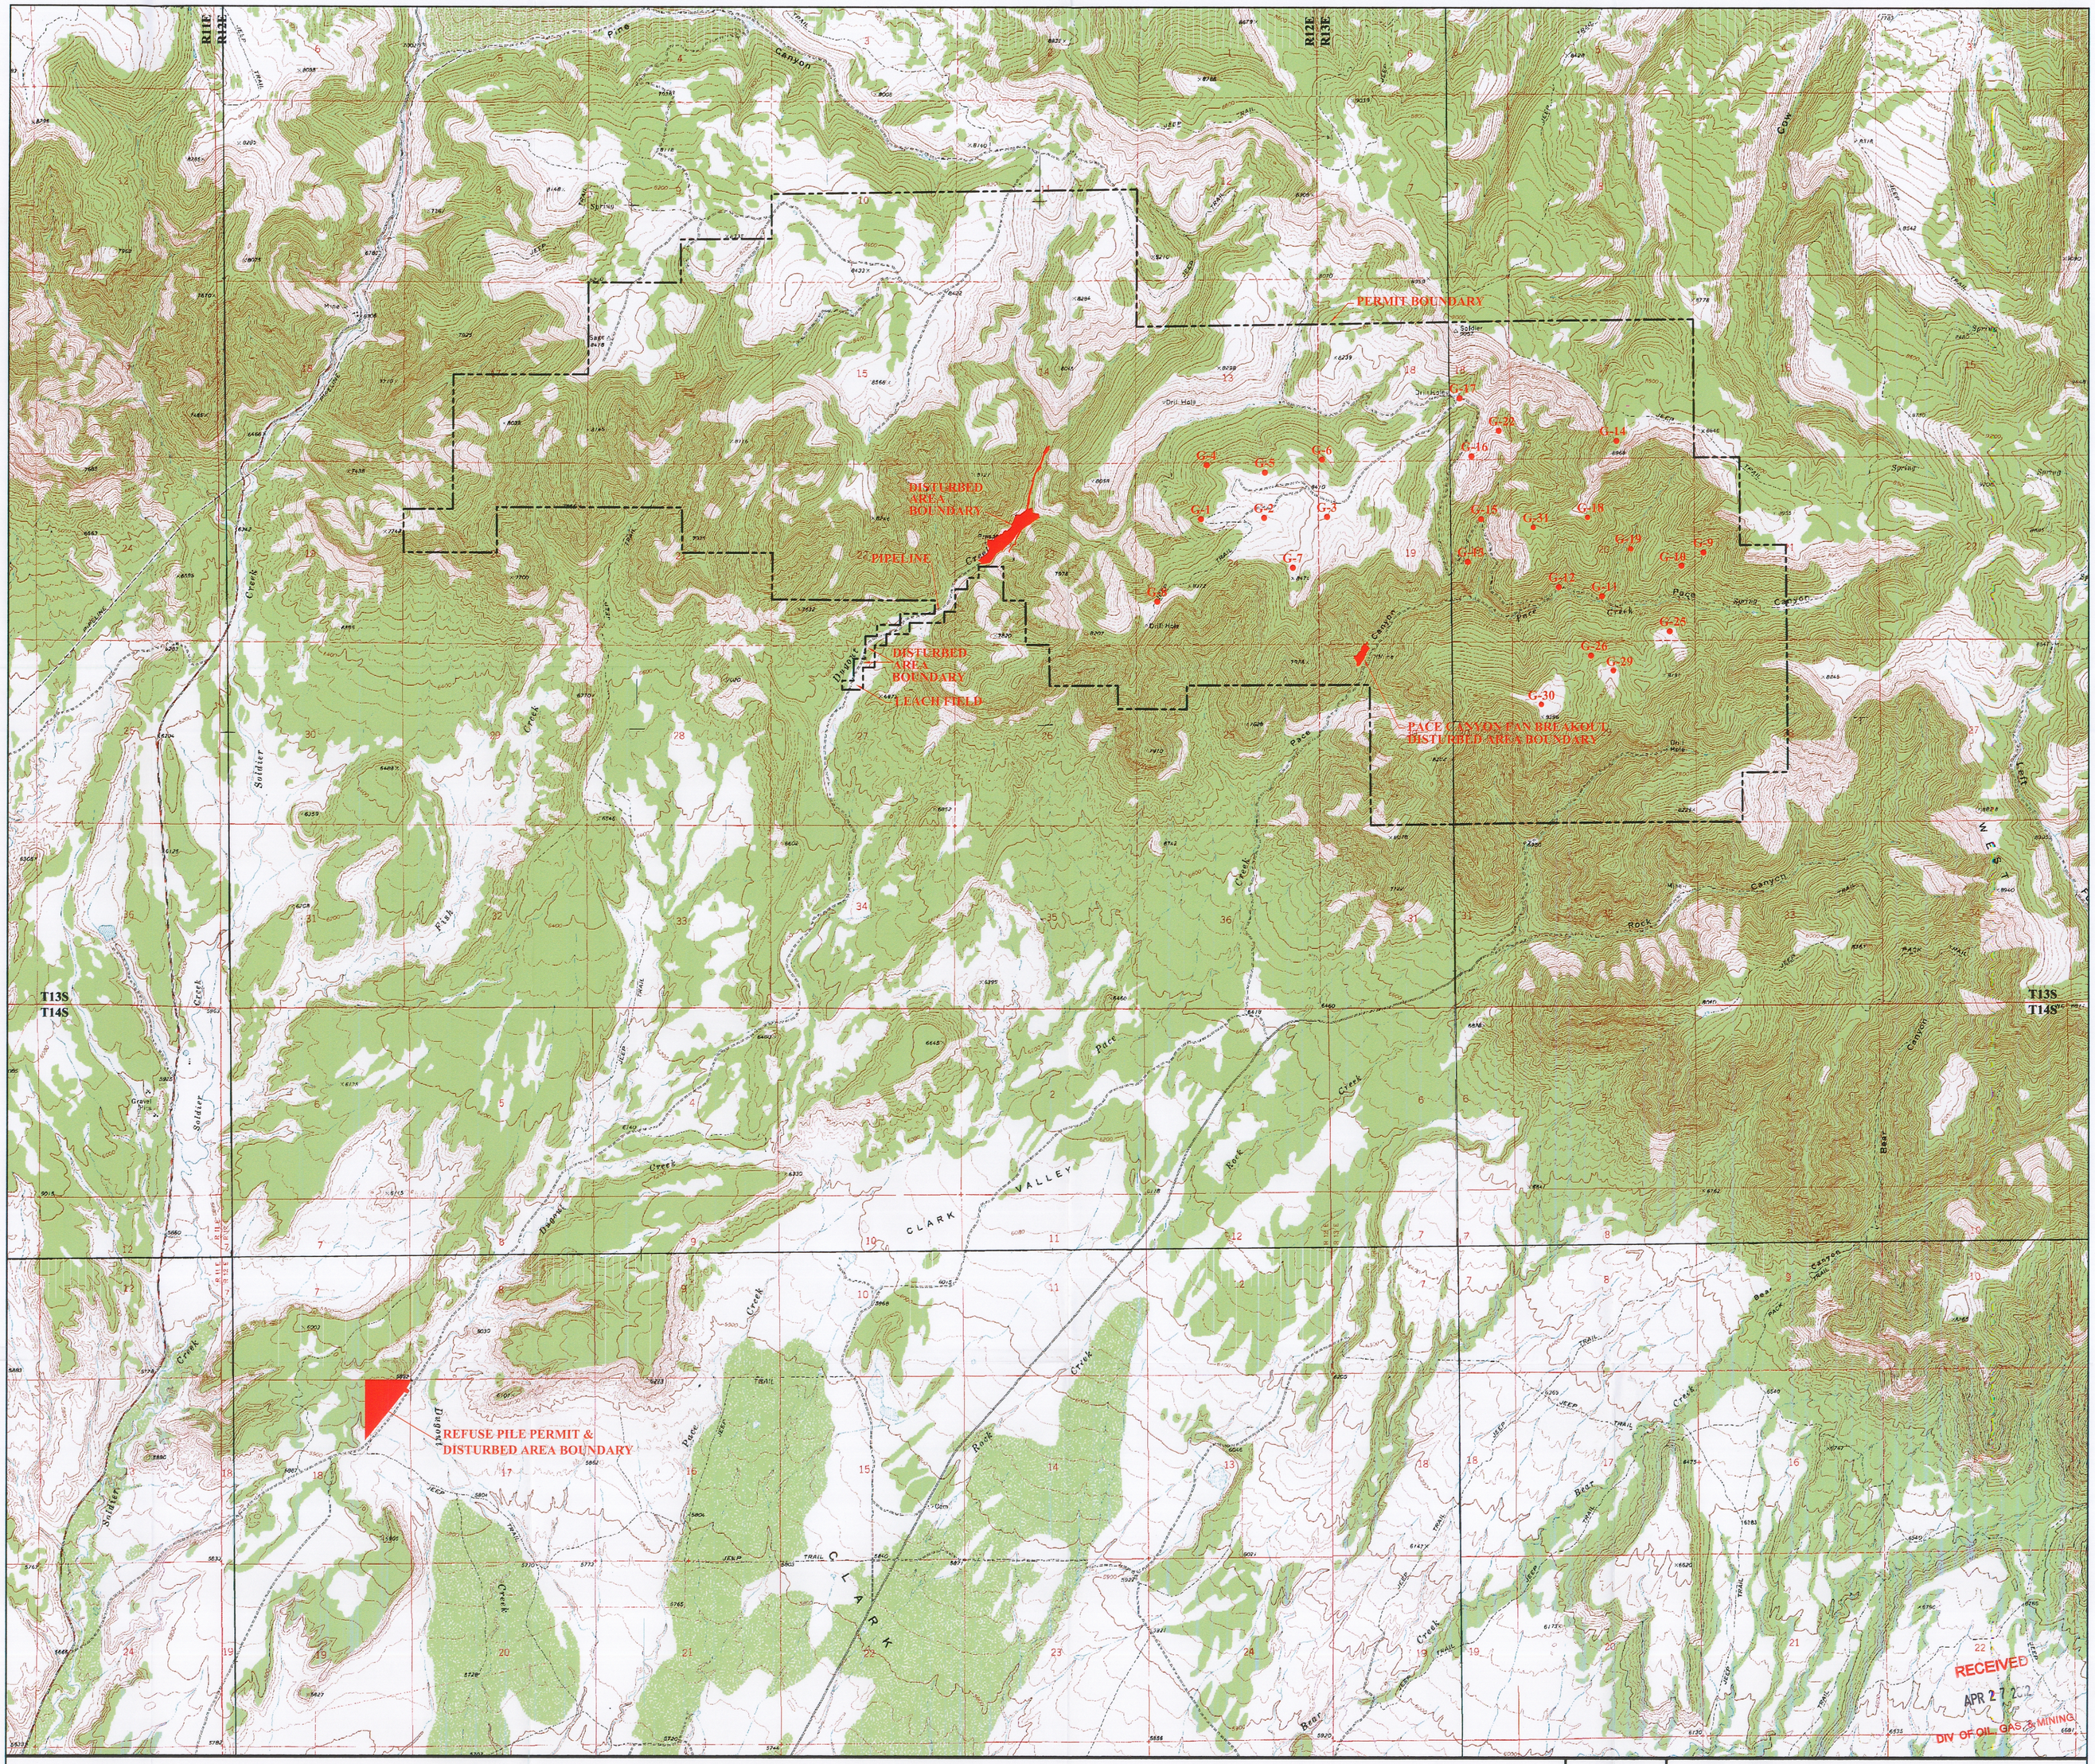

REVISIONS	
DATE	BY
01/20/06	VSM
03/06/12	JKS

Canyon Fuel Company, LLC
Soldier Canyon & Dugout Canyon Mines

DUGOUT CANYON MINE PERMIT AREA

RECEIVED
MAY 18 2012
DIV. OF OIL, GAS & MINING

Dugout Canyon Mine

REGISTERED PROFESSIONAL ENGINEER
No. 151610
DAVID G. SPILLMAN
4/25/12
STATE OF UTAH

File in:
☐ Confidential
☐ Shelf
☒ Expandable
Date Folder: 05/18/2007 0039
Wyoming 0001

0' 2000'

DRAWN BY: RR	DATE: JANUARY 07, 2003	SCALE: 1" = 2000'
APPROVED BY: VSM	FILE NAME: G:\UC\01115\DWG\PLATE RA 1-1.DWG	DRAWING OR MAP NUMBER: RA PLATE 1-1