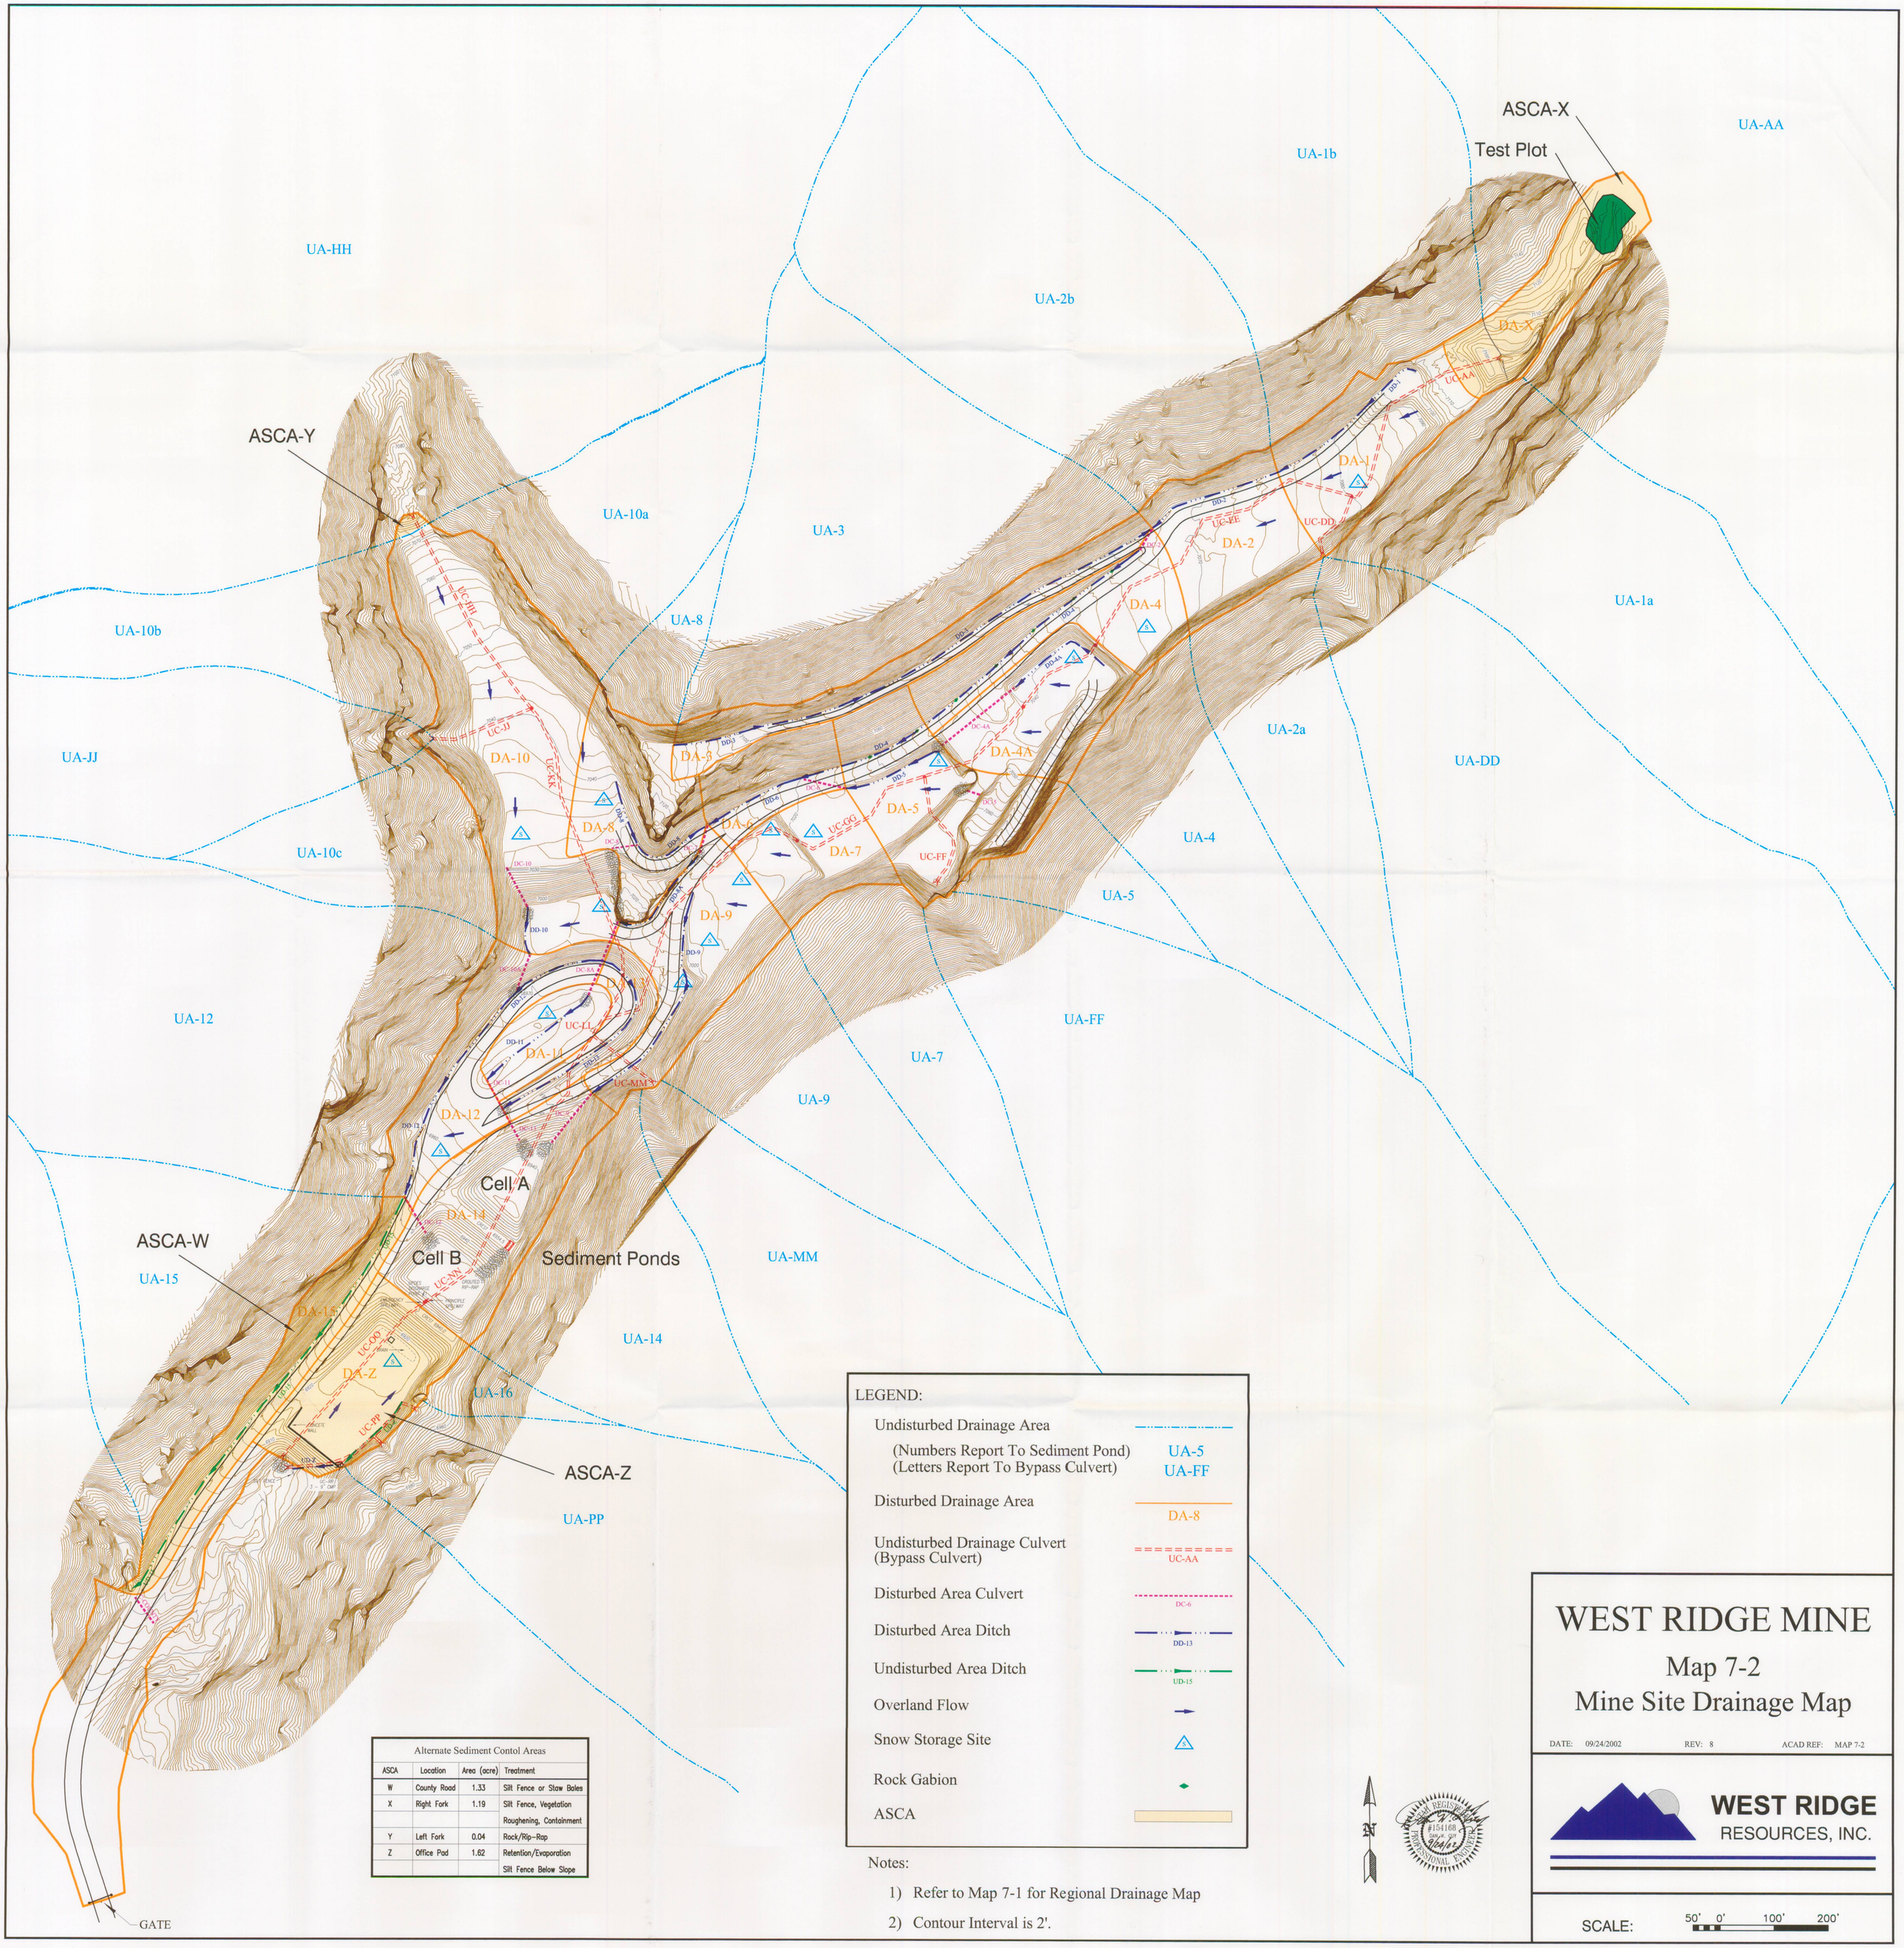

Alternate Sediment Contol Areas

ASCA	Location	Area (acre)	Treatment
W	County Road	1.33	Silt Fence or Stow Bales
X	Right Fork	1.19	Silt Fence, Vegetation
			Roughening, Containment
Y	Left Fork	0.04	Rock/Rip-Rap
Z	Office Pad	1.62	Retention/Evaporation
			Silt Fence Below Slope

LEGEND:

- Undisturbed Drainage Area
  - (Numbers Report To Sediment Pond) (Letters Report To Bypass Culvert) — UA-5 / UA-FF
- Disturbed Drainage Area — DA-8
- Undisturbed Drainage Culvert (Bypass Culvert) — UC-AA
- Disturbed Area Culvert — DC-6
- Disturbed Area Ditch — DD-13
- Undisturbed Area Ditch — UD-15
- Overland Flow
- Snow Storage Site
- Rock Gabion
- ASCA

Notes:

1) Refer to Map 7-1 for Regional Drainage Map
2) Contour Interval is 2'.

WEST RIDGE MINE

Map 7-2
Mine Site Drainage Map

DATE: 09/24/2002 REV: 8 ACAD REF: MAP 7-2

WEST RIDGE RESOURCES, INC.

SCALE: 50' 0' 100' 200'