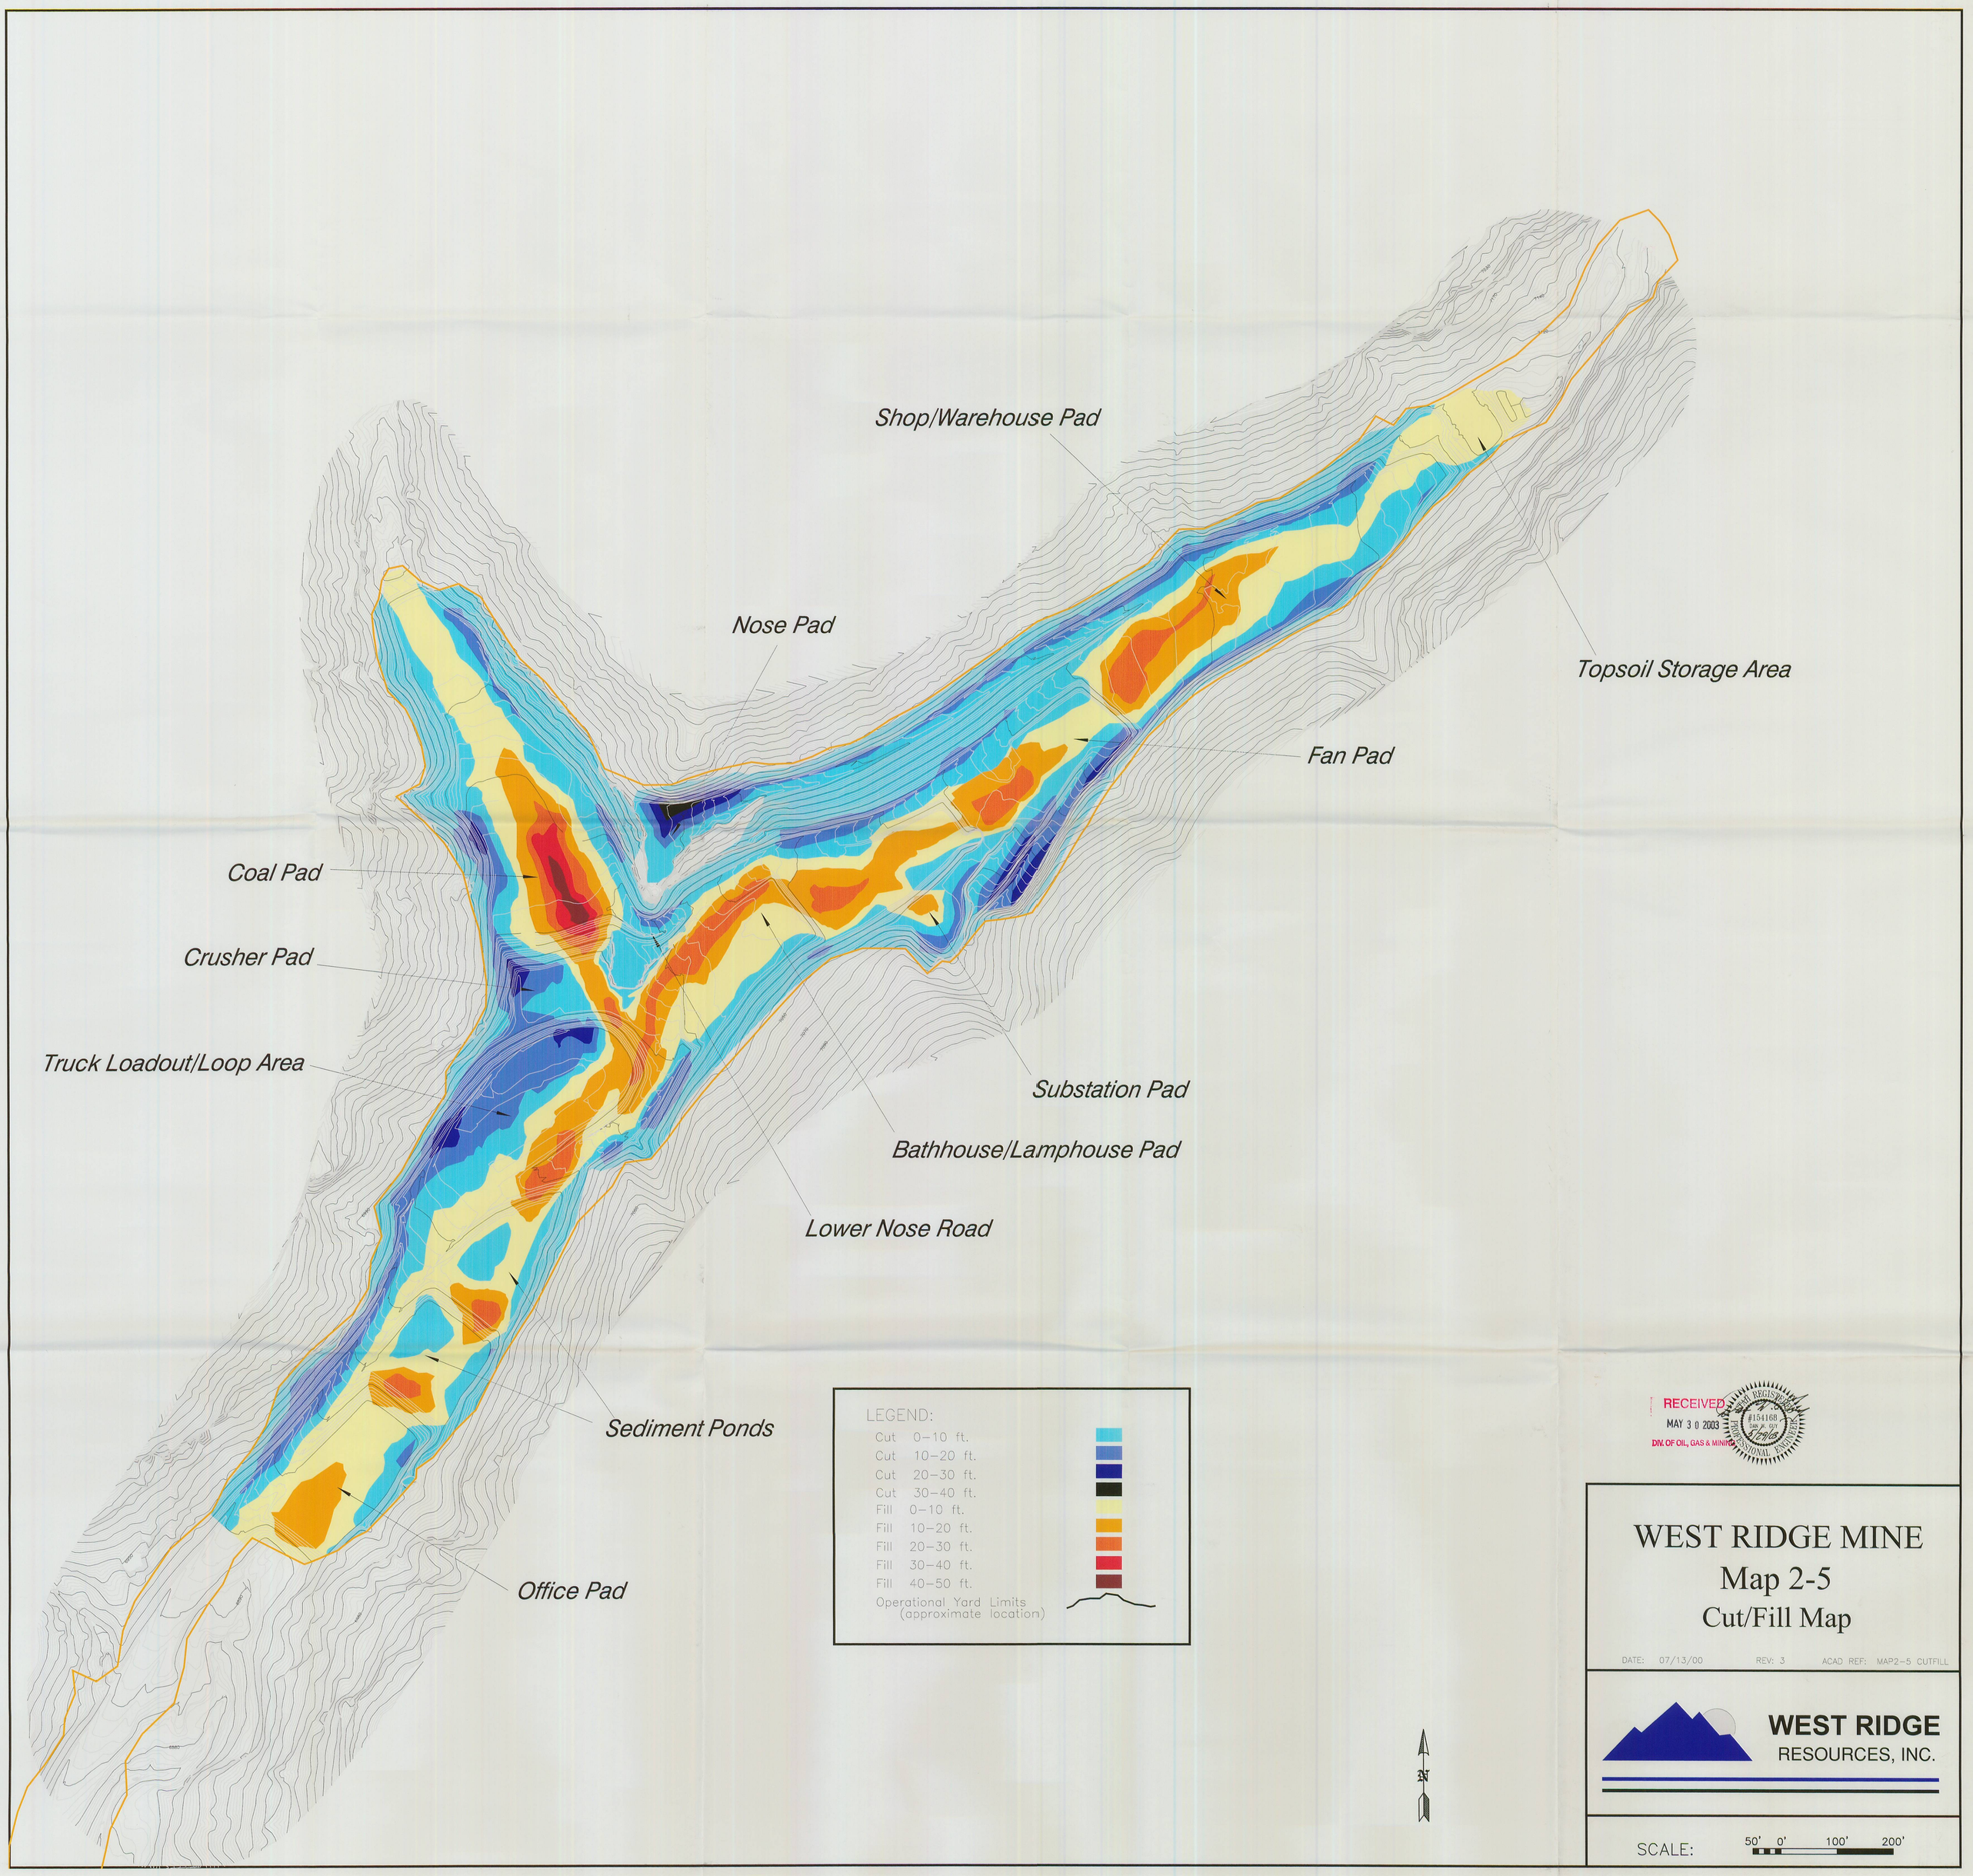
Shop/Warehouse Pad
Nose Pad
Topsoil Storage Area
Fan Pad
Coal Pad
Crusher Pad
Truck Loadout/Loop Area
Substation Pad
Bathhouse/Lamphouse Pad
Lower Nose Road
Sediment Ponds
Office Pad
LEGEND:
Cut 0–10 ft.
Cut 10–20 ft.
Cut 20–30 ft.
Cut 30–40 ft.
Fill 0–10 ft.
Fill 10–20 ft.
Fill 20–30 ft.
Fill 30–40 ft.
Fill 40–50 ft.
Operational Yard Limits (approximate location)
N
RECEIVED
MAY 30 2003
DIV. OF OIL, GAS & MINING
WEST RIDGE MINE
Map 2-5
Cut/Fill Map
DATE: 07/13/00
REV: 3
ACAD REF: MAP2-5 CUTFILL
WEST RIDGE
RESOURCES, INC.
SCALE:
50' 0' 100' 200'