MAIN CANYON & RIGHT FORK

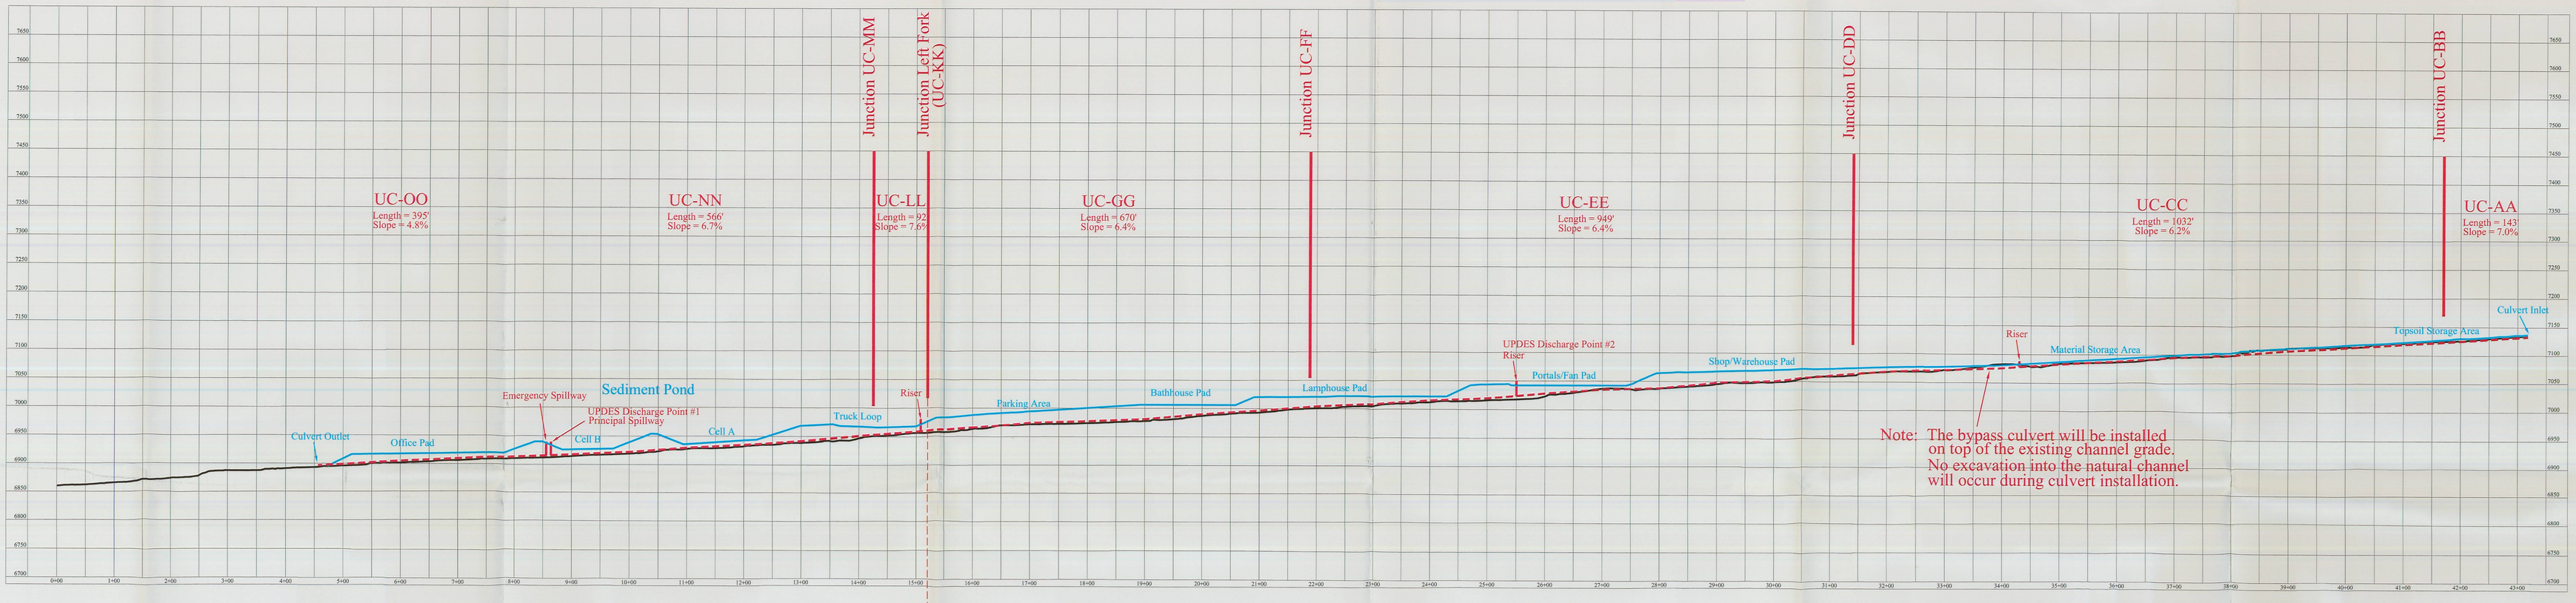

Same Point

LEFT FORK

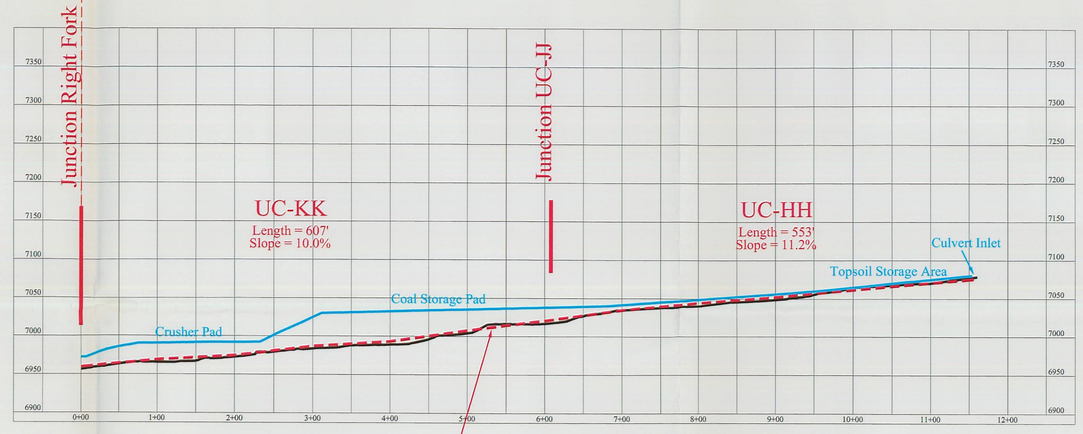

UNDISTURBED DRAINAGE CULVERTS PLAN VIEW

100' 0' 200' 400'

Note: Profile of reclaimed channel will be same as profile of bypass culvert.

Note: Refer to Map 5-6 for profile index.

LEGEND:

ORIGINAL SURFACE	———
AS CONSTRUCTED SURFACE	———
UNDISTURBED DRAINAGE CULVERT (BYPASS CULVERT)	- - - -

RECEIVED
MAY 3 0 2003
DIV. OF OIL, GAS & MINING

WEST RIDGE MINE

Map 5-8
Undisturbed Drainage Culvert Profile

DATE: 05/30/03 REV: 6 ACAD REF: MAP5-8 CULVERT

WEST RIDGE RESOURCES, INC.

SCALE: 50' 0' 100' 200'