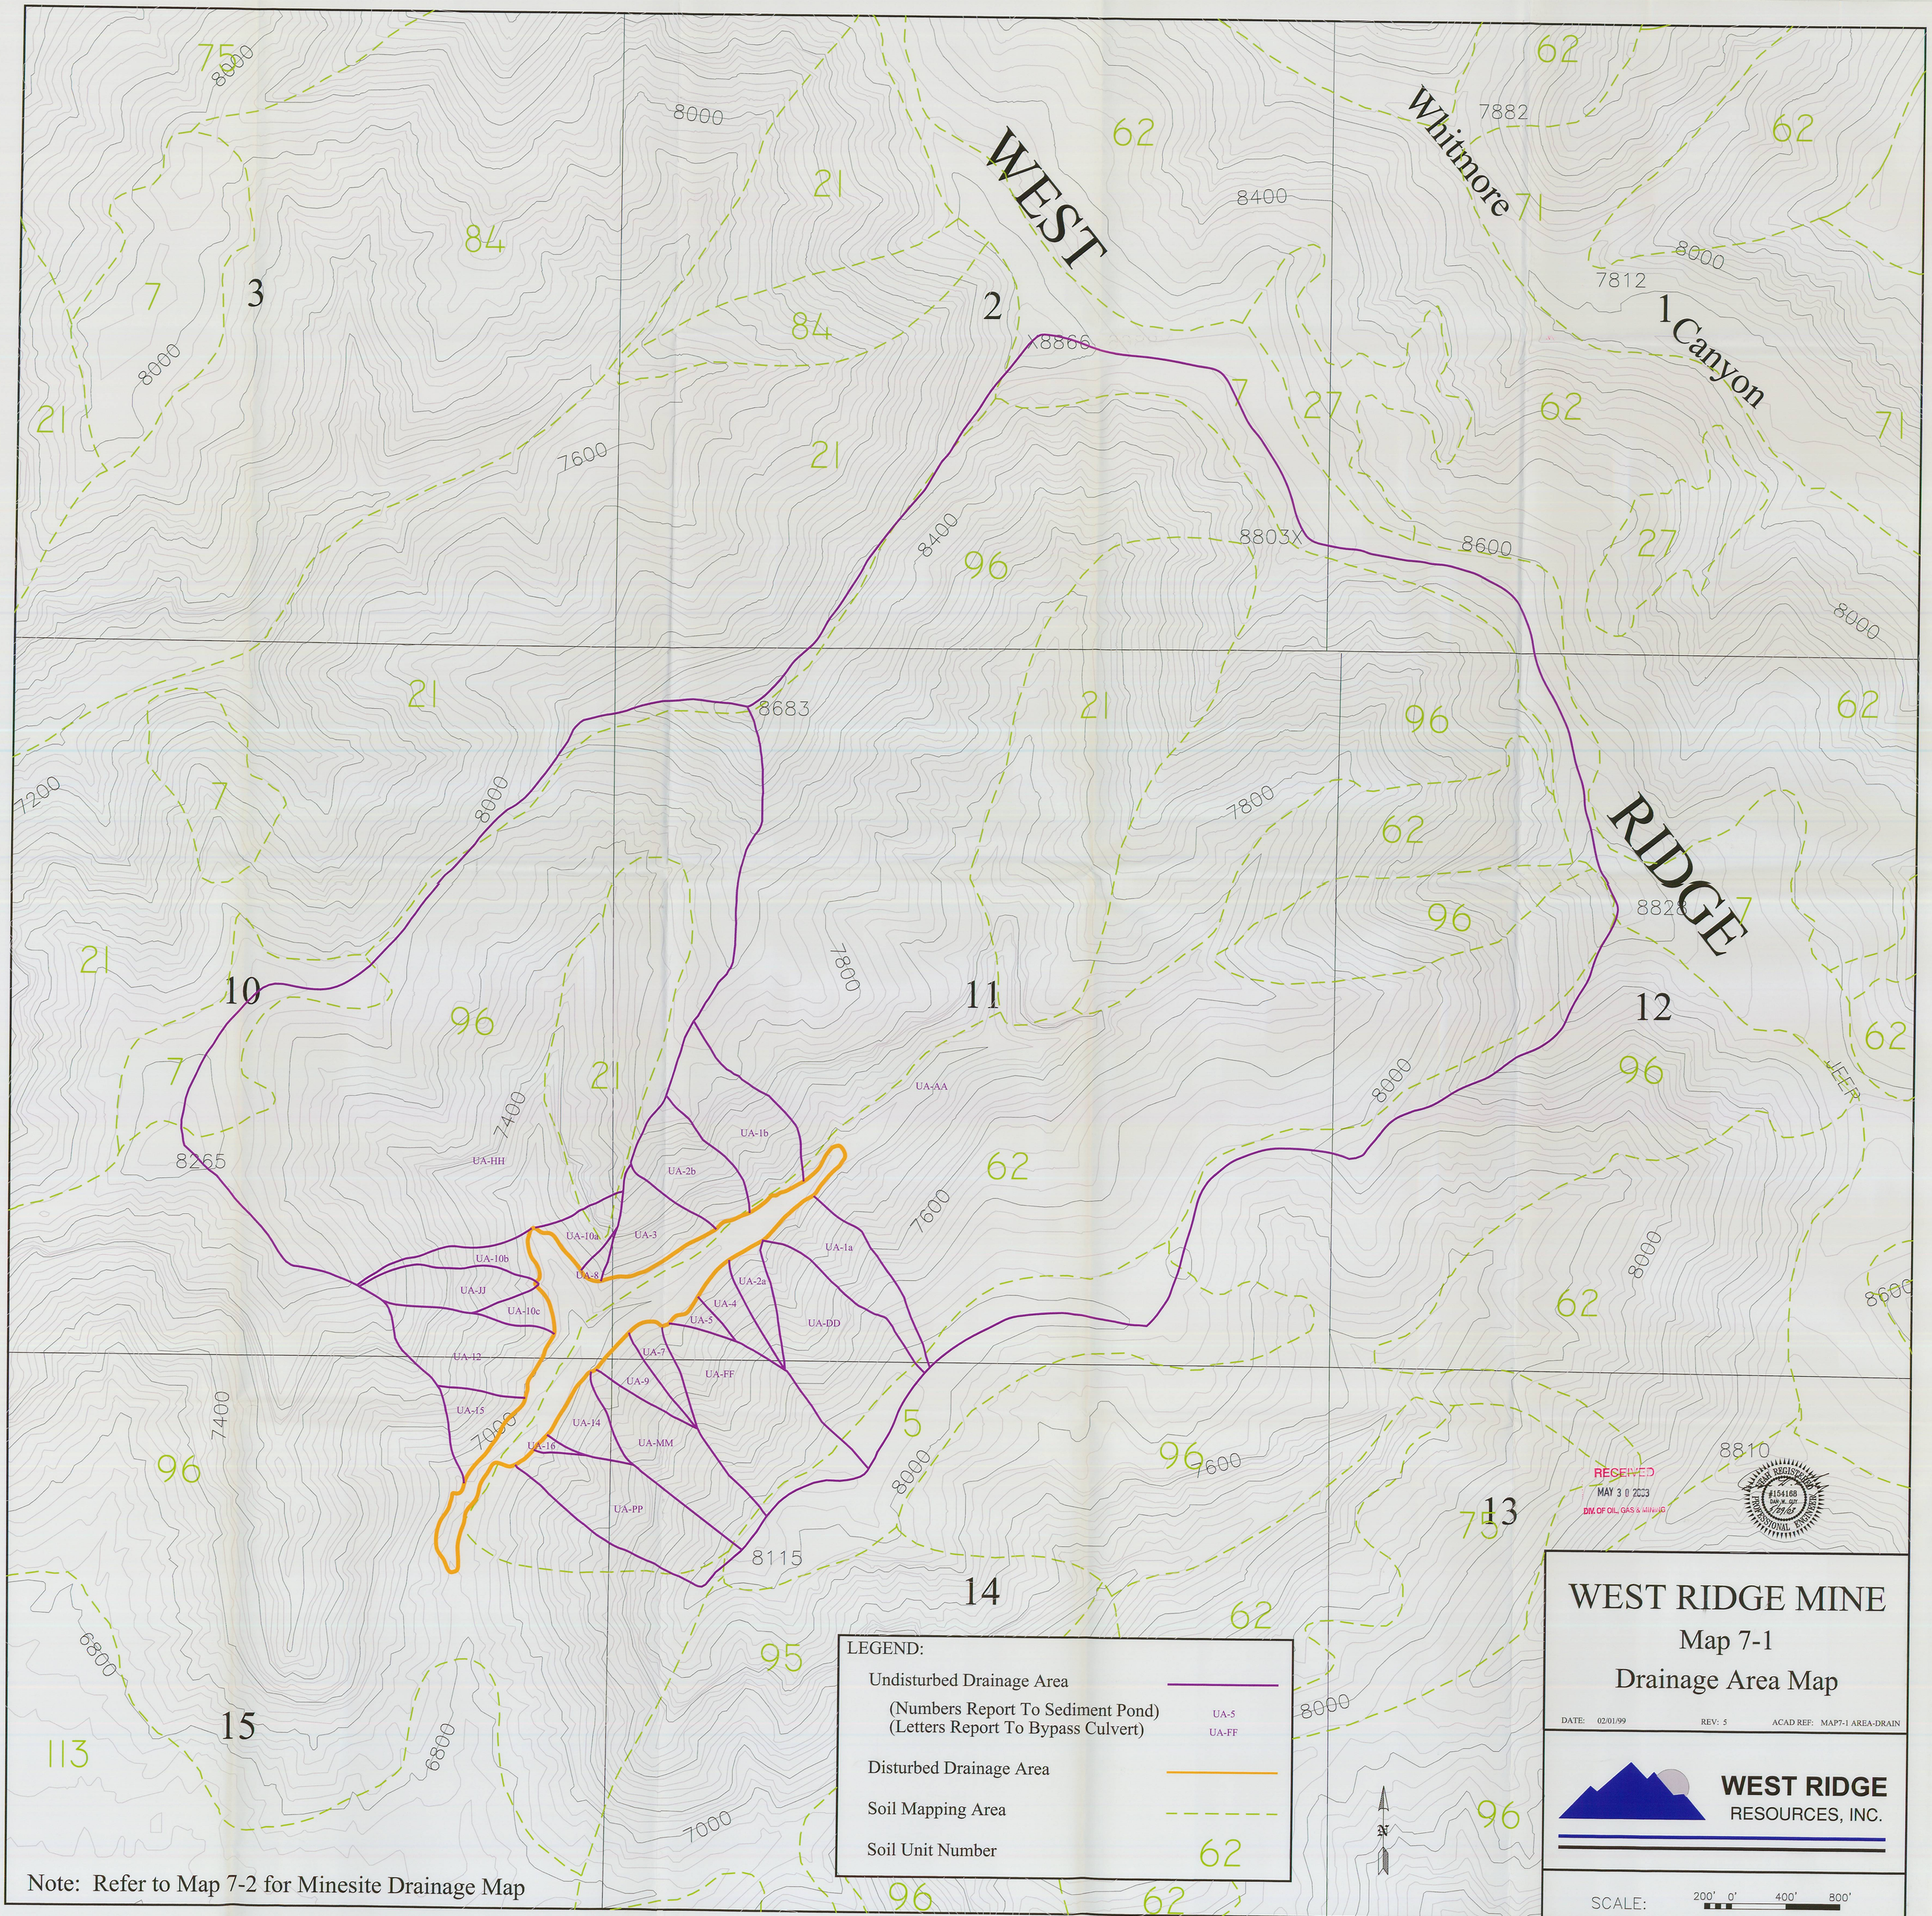
WEST
RIDGE
Whitmore
Canyon
UA-AA
UA-1b
UA-2b
UA-HH
UA-10a
UA-3
UA-10b
UA-8
UA-JJ
UA-10c
UA-12
UA-15
UA-16
UA-14
UA-MM
UA-PP
UA-7
UA-9
UA-FF
UA-5
UA-4
UA-2a
UA-1a
UA-DD
LEGEND:
Undisturbed Drainage Area
(Numbers Report To Sediment Pond)
(Letters Report To Bypass Culvert)
UA-5
UA-FF
Disturbed Drainage Area
Soil Mapping Area
Soil Unit Number
62
Note: Refer to Map 7-2 for Minesite Drainage Map
RECEIVED
MAY 30 2003
DIV. OF OIL, GAS & MINING
WEST RIDGE MINE
Map 7-1
Drainage Area Map
DATE: 02/01/99
REV: 5
ACAD REF: MAP7-1 AREA-DRAIN
WEST RIDGE
RESOURCES, INC.
SCALE:
200' 0' 400' 800'