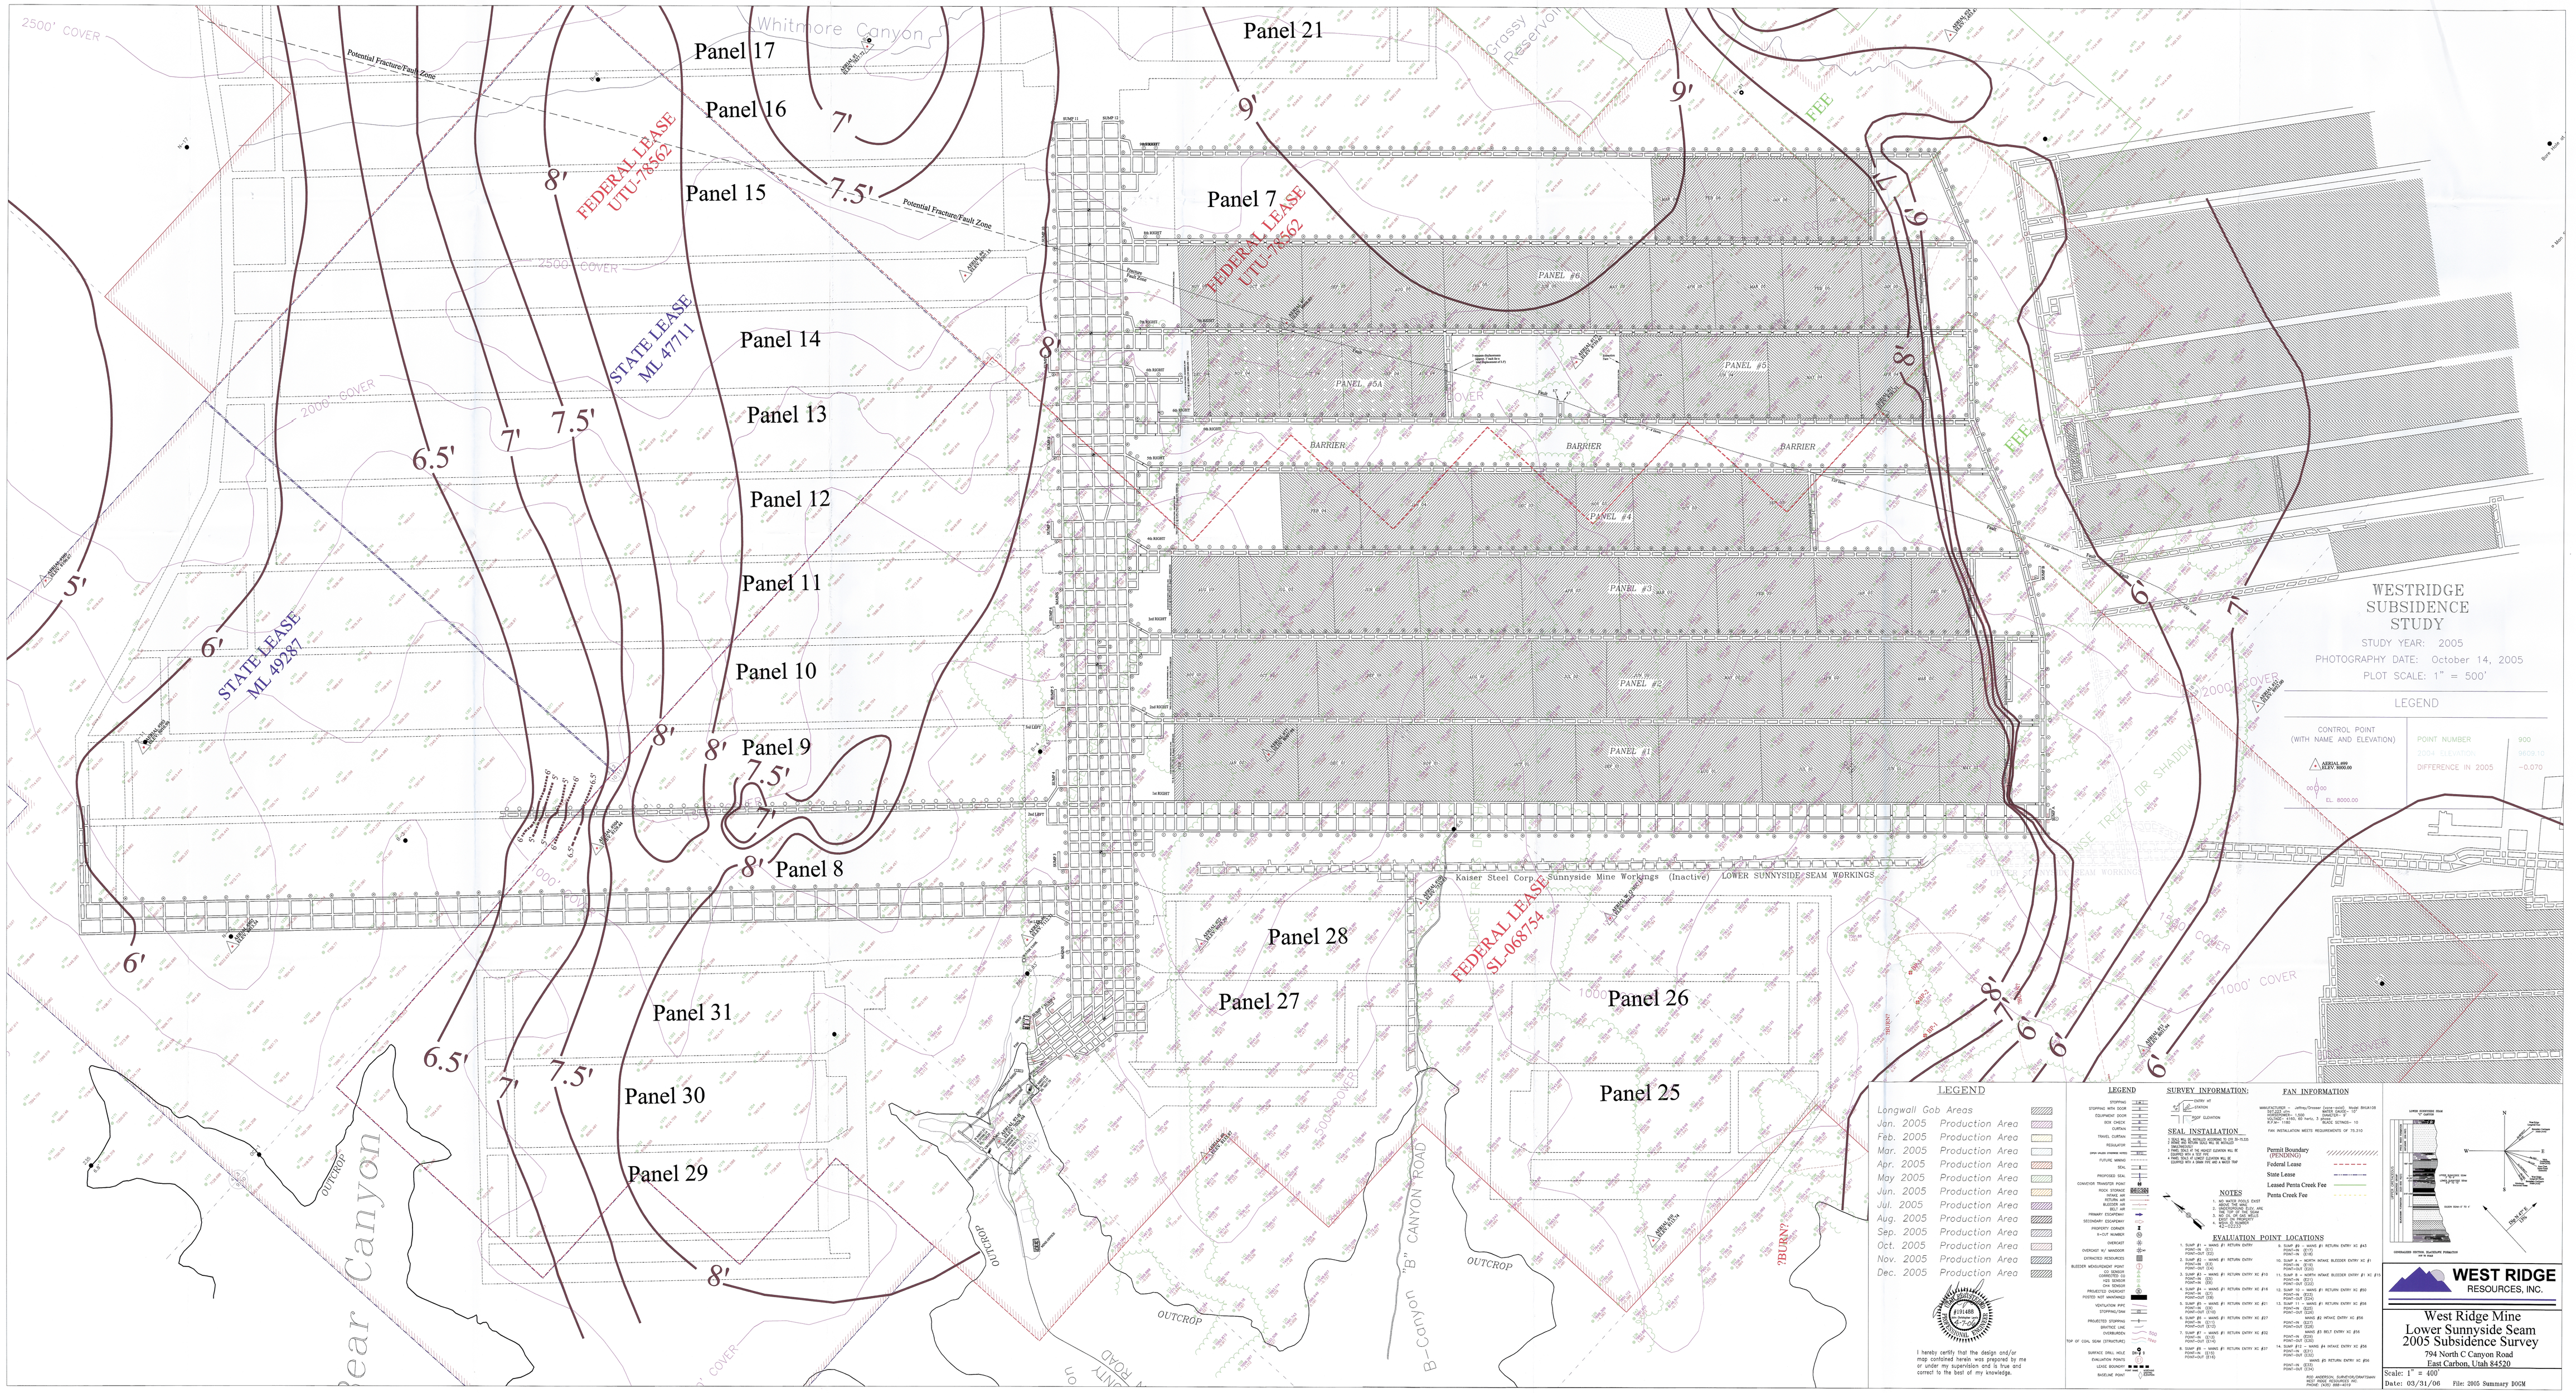
WESTRIDGE SUBSIDENCE STUDY
STUDY YEAR: 2005
PHOTOGRAPHY DATE: October 14, 2005
PLOT SCALE: 1" = 500'
LEGEND
CONTROL POINT (WITH NAME AND ELEVATION)
POINT NUMBER
DIFFERENCE IN 2005
Panel 17
Panel 16
Panel 15
Panel 14
Panel 13
Panel 12
Panel 11
Panel 10
Panel 9
Panel 8
Panel 7
Panel 21
Panel 31
Panel 30
Panel 29
Panel 28
Panel 27
Panel 26
Panel 25
FEDERAL LEASE UTU-78562
STATE LEASE ML 47711
STATE LEASE ML 49287
FEDERAL LEASE SL-068754
Potential Fracture/Fault Zone
Whitmore Canyon
Grassy Reservoir
Bear Canyon
B Canyon "B" CANYON ROAD
Kaiser Steel Corp. Sunnyside Mine Workings (Inactive) LOWER SUNNYSIDE SEAM WORKINGS
PANEL #6
PANEL #5A
PANEL #5
PANEL #4
PANEL #3
PANEL #2
PANEL #1
BARRIER
2500' COVER
2000' COVER
1000' COVER
OUTCROP
FEE
?BURN?
LEGEND
Longwall Gob Areas
Jan. 2005 Production Area
Feb. 2005 Production Area
Mar. 2005 Production Area
Apr. 2005 Production Area
May 2005 Production Area
Jun. 2005 Production Area
Jul. 2005 Production Area
Aug. 2005 Production Area
Sep. 2005 Production Area
Oct. 2005 Production Area
Nov. 2005 Production Area
Dec. 2005 Production Area
I hereby certify that the design and/or map contained herein was prepared by me or under my supervision and is true and correct to the best of my knowledge.
SURVEY INFORMATION:
SEAL INSTALLATION
NOTES
EVALUATION POINT LOCATIONS
FAN INFORMATION
Permit Boundary (PENDING)
Federal Lease
State Lease
Leased Peria Creek Fee
Peria Creek Fee
WEST RIDGE RESOURCES, INC.
West Ridge Mine
Lower Sunnyside Seam
2005 Subsidence Survey
794 North C Canyon Road
East Carbon, Utah 84520
Scale: 1" = 400'
Date: 03/31/06 File: 2005 Summary BOGM