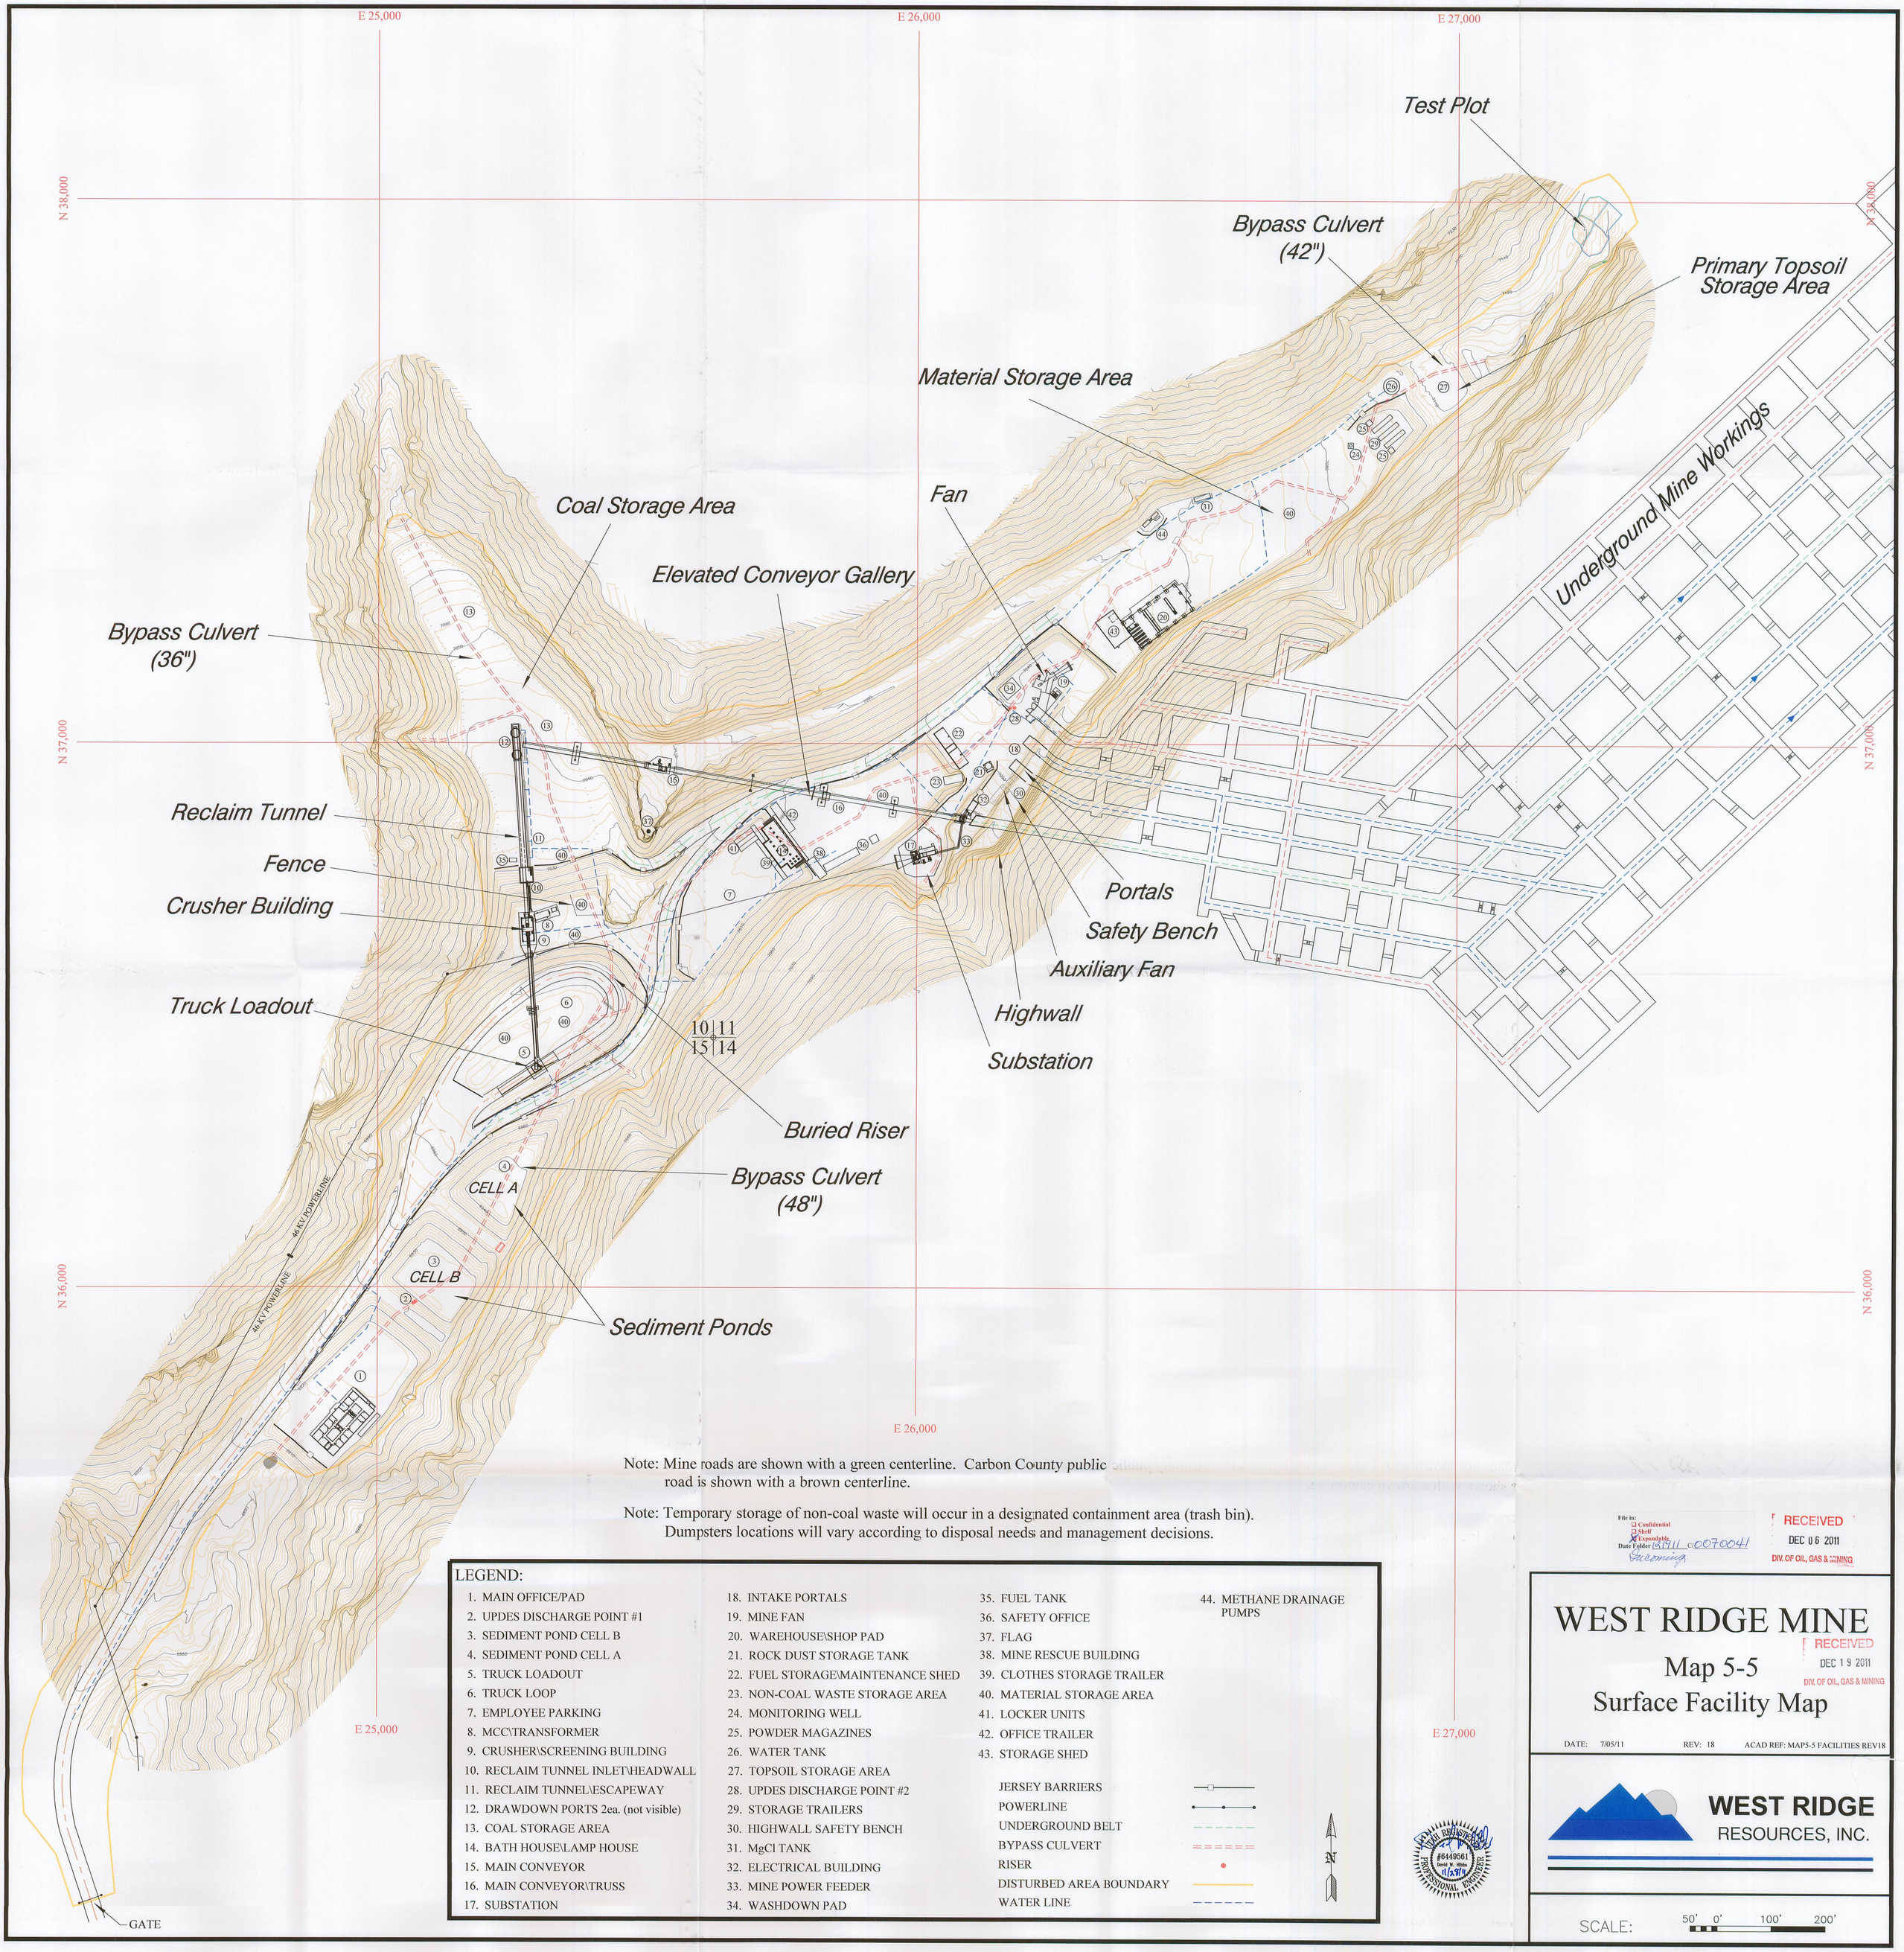

Note: Mine roads are shown with a green centerline. Carbon County public road is shown with a brown centerline.

Note: Temporary storage of non-coal waste will occur in a designated containment area (trash bin). Dumpsters locations will vary according to disposal needs and management decisions.

LEGEND:

1. MAIN OFFICE/PAD
2. UPDES DISCHARGE POINT #1
3. SEDIMENT POND CELL B
4. SEDIMENT POND CELL A
5. TRUCK LOADOUT
6. TRUCK LOOP
7. EMPLOYEE PARKING
8. MCC\TRANSFORMER
9. CRUSHER\SCREENING BUILDING
10. RECLAIM TUNNEL INLET\HEADWALL
11. RECLAIM TUNNEL\ESCAPEWAY
12. DRAWDOWN PORTS 2ea. (not visible)
13. COAL STORAGE AREA
14. BATH HOUSE\LAMP HOUSE
15. MAIN CONVEYOR
16. MAIN CONVEYOR\TRUSS
17. SUBSTATION
18. INTAKE PORTALS
19. MINE FAN
20. WAREHOUSE\SHOP PAD
21. ROCK DUST STORAGE TANK
22. FUEL STORAGE\MAINTENANCE SHED
23. NON-COAL WASTE STORAGE AREA
24. MONITORING WELL
25. POWDER MAGAZINES
26. WATER TANK
27. TOPSOIL STORAGE AREA
28. UPDES DISCHARGE POINT #2
29. STORAGE TRAILERS
30. HIGHWALL SAFETY BENCH
31. MgCl TANK
32. ELECTRICAL BUILDING
33. MINE POWER FEEDER
34. WASHDOWN PAD
35. FUEL TANK
36. SAFETY OFFICE
37. FLAG
38. MINE RESCUE BUILDING
39. CLOTHES STORAGE TRAILER
40. MATERIAL STORAGE AREA
41. LOCKER UNITS
42. OFFICE TRAILER
43. STORAGE SHED
44. METHANE DRAINAGE PUMPS

JERSEY BARRIERS
POWERLINE
UNDERGROUND BELT
BYPASS CULVERT
RISER
DISTURBED AREA BOUNDARY
WATER LINE

N

UTAH REGISTERED PROFESSIONAL ENGINEER #6449561 David W. Hibbs 11/23/11

File in:
☐ Confidential
☐ Shelf
☒ Expandable
Date Folder 1/19/11 0070041
Incoming

RECEIVED
DEC 06 2011
DIV. OF OIL, GAS & MINING

WEST RIDGE MINE

Map 5-5
Surface Facility Map

RECEIVED
DEC 19 2011
DIV. OF OIL, GAS & MINING

DATE: 7/05/11 REV: 18 ACAD REF: MAP5-5 FACILITIES REV18

WEST RIDGE RESOURCES, INC.

SCALE: 50' 0' 100' 200'