February 06, 2003 - 07:39:12 DWG Name: U:\8SUN010600\New Permit\Drawings\C-521.100d.dwg Updated By: CAhrens

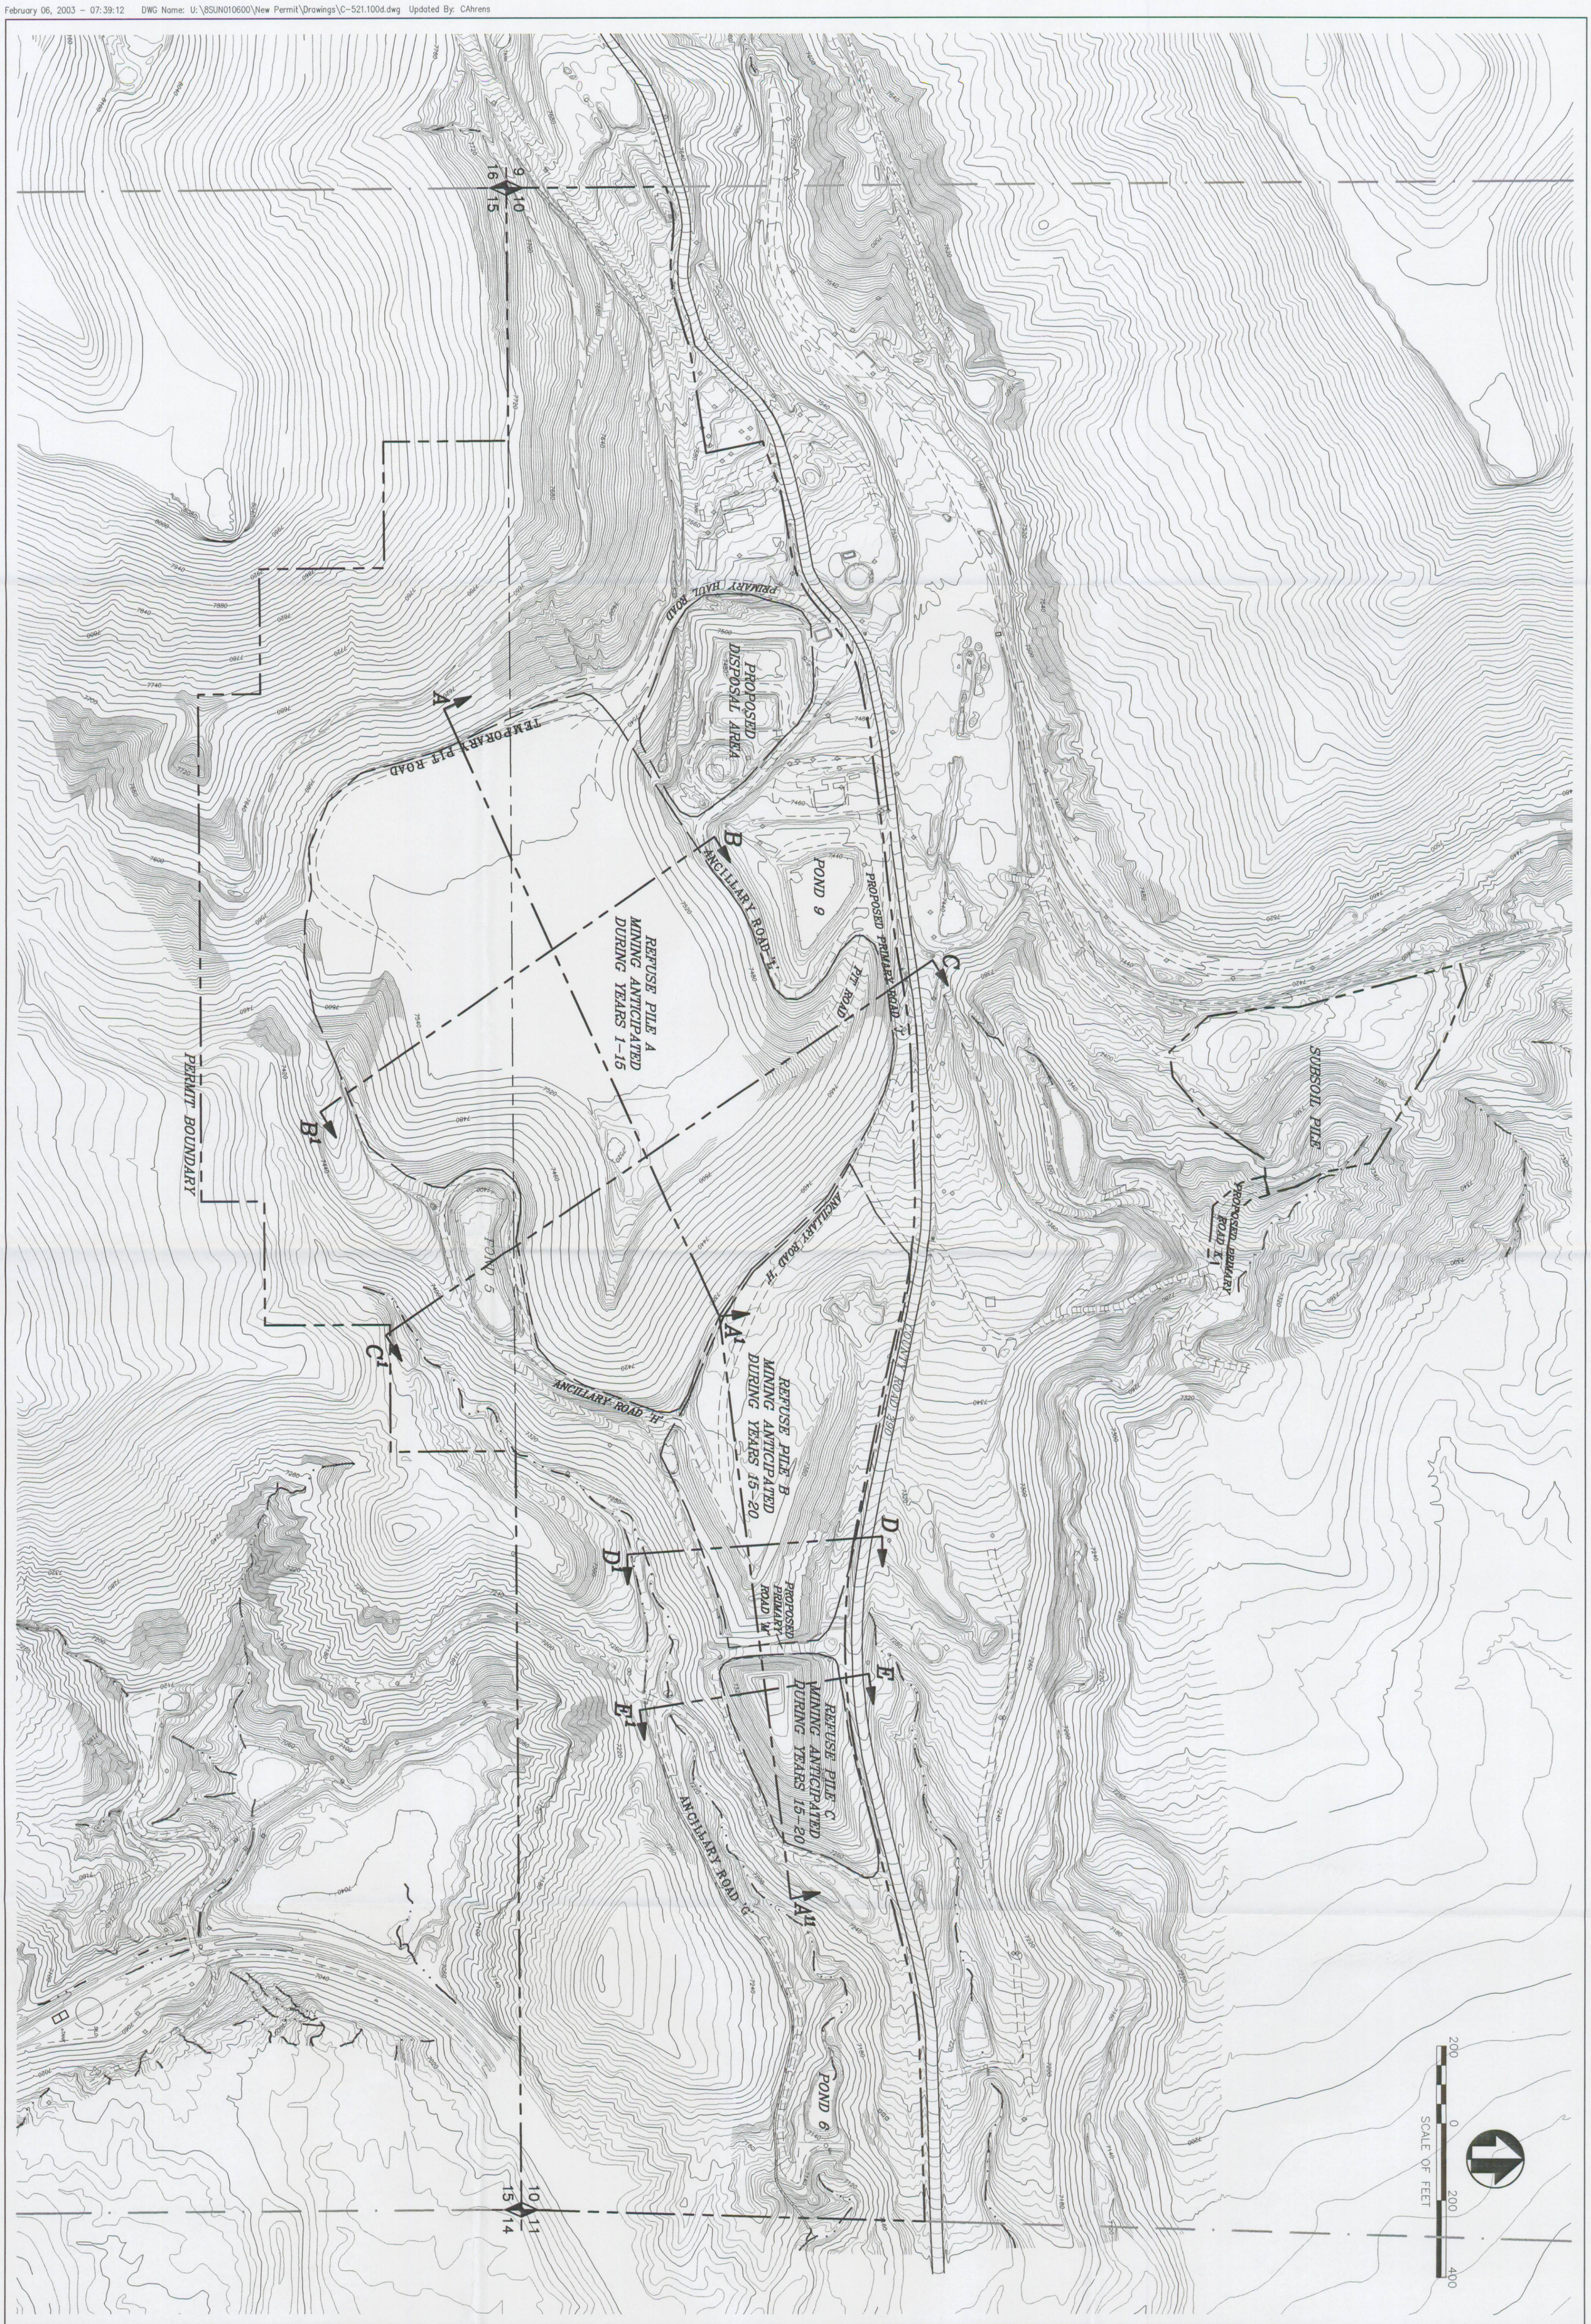

SHEET 521.100d OF

DESIGNED	CRG
DRAWN	CEA
CHECKED	SSC

PSOMAS
2825 East Cottonwood Parkway, Suite 120
Salt Lake City, Utah 84121
(801) 270-5777 (801) 270-5782 (FAX)

SCA / STAR POINT WASTE FUEL REFUSE PILE OPERATION PLAN OVERVIEW

DATE	05-15-03
SCALE	SEE BAR SCALE
PROJECT NO.	8SUN010600

LICENSED PROFESSIONAL ENGINEER No. 166727 S. SCOTT CARLSON STATE OF UTAH 3/04

RECEIVED