# SCA / STAR POINT WASTE FUEL
# REFUSE PILE SURFACE WATER
# CULVERTS

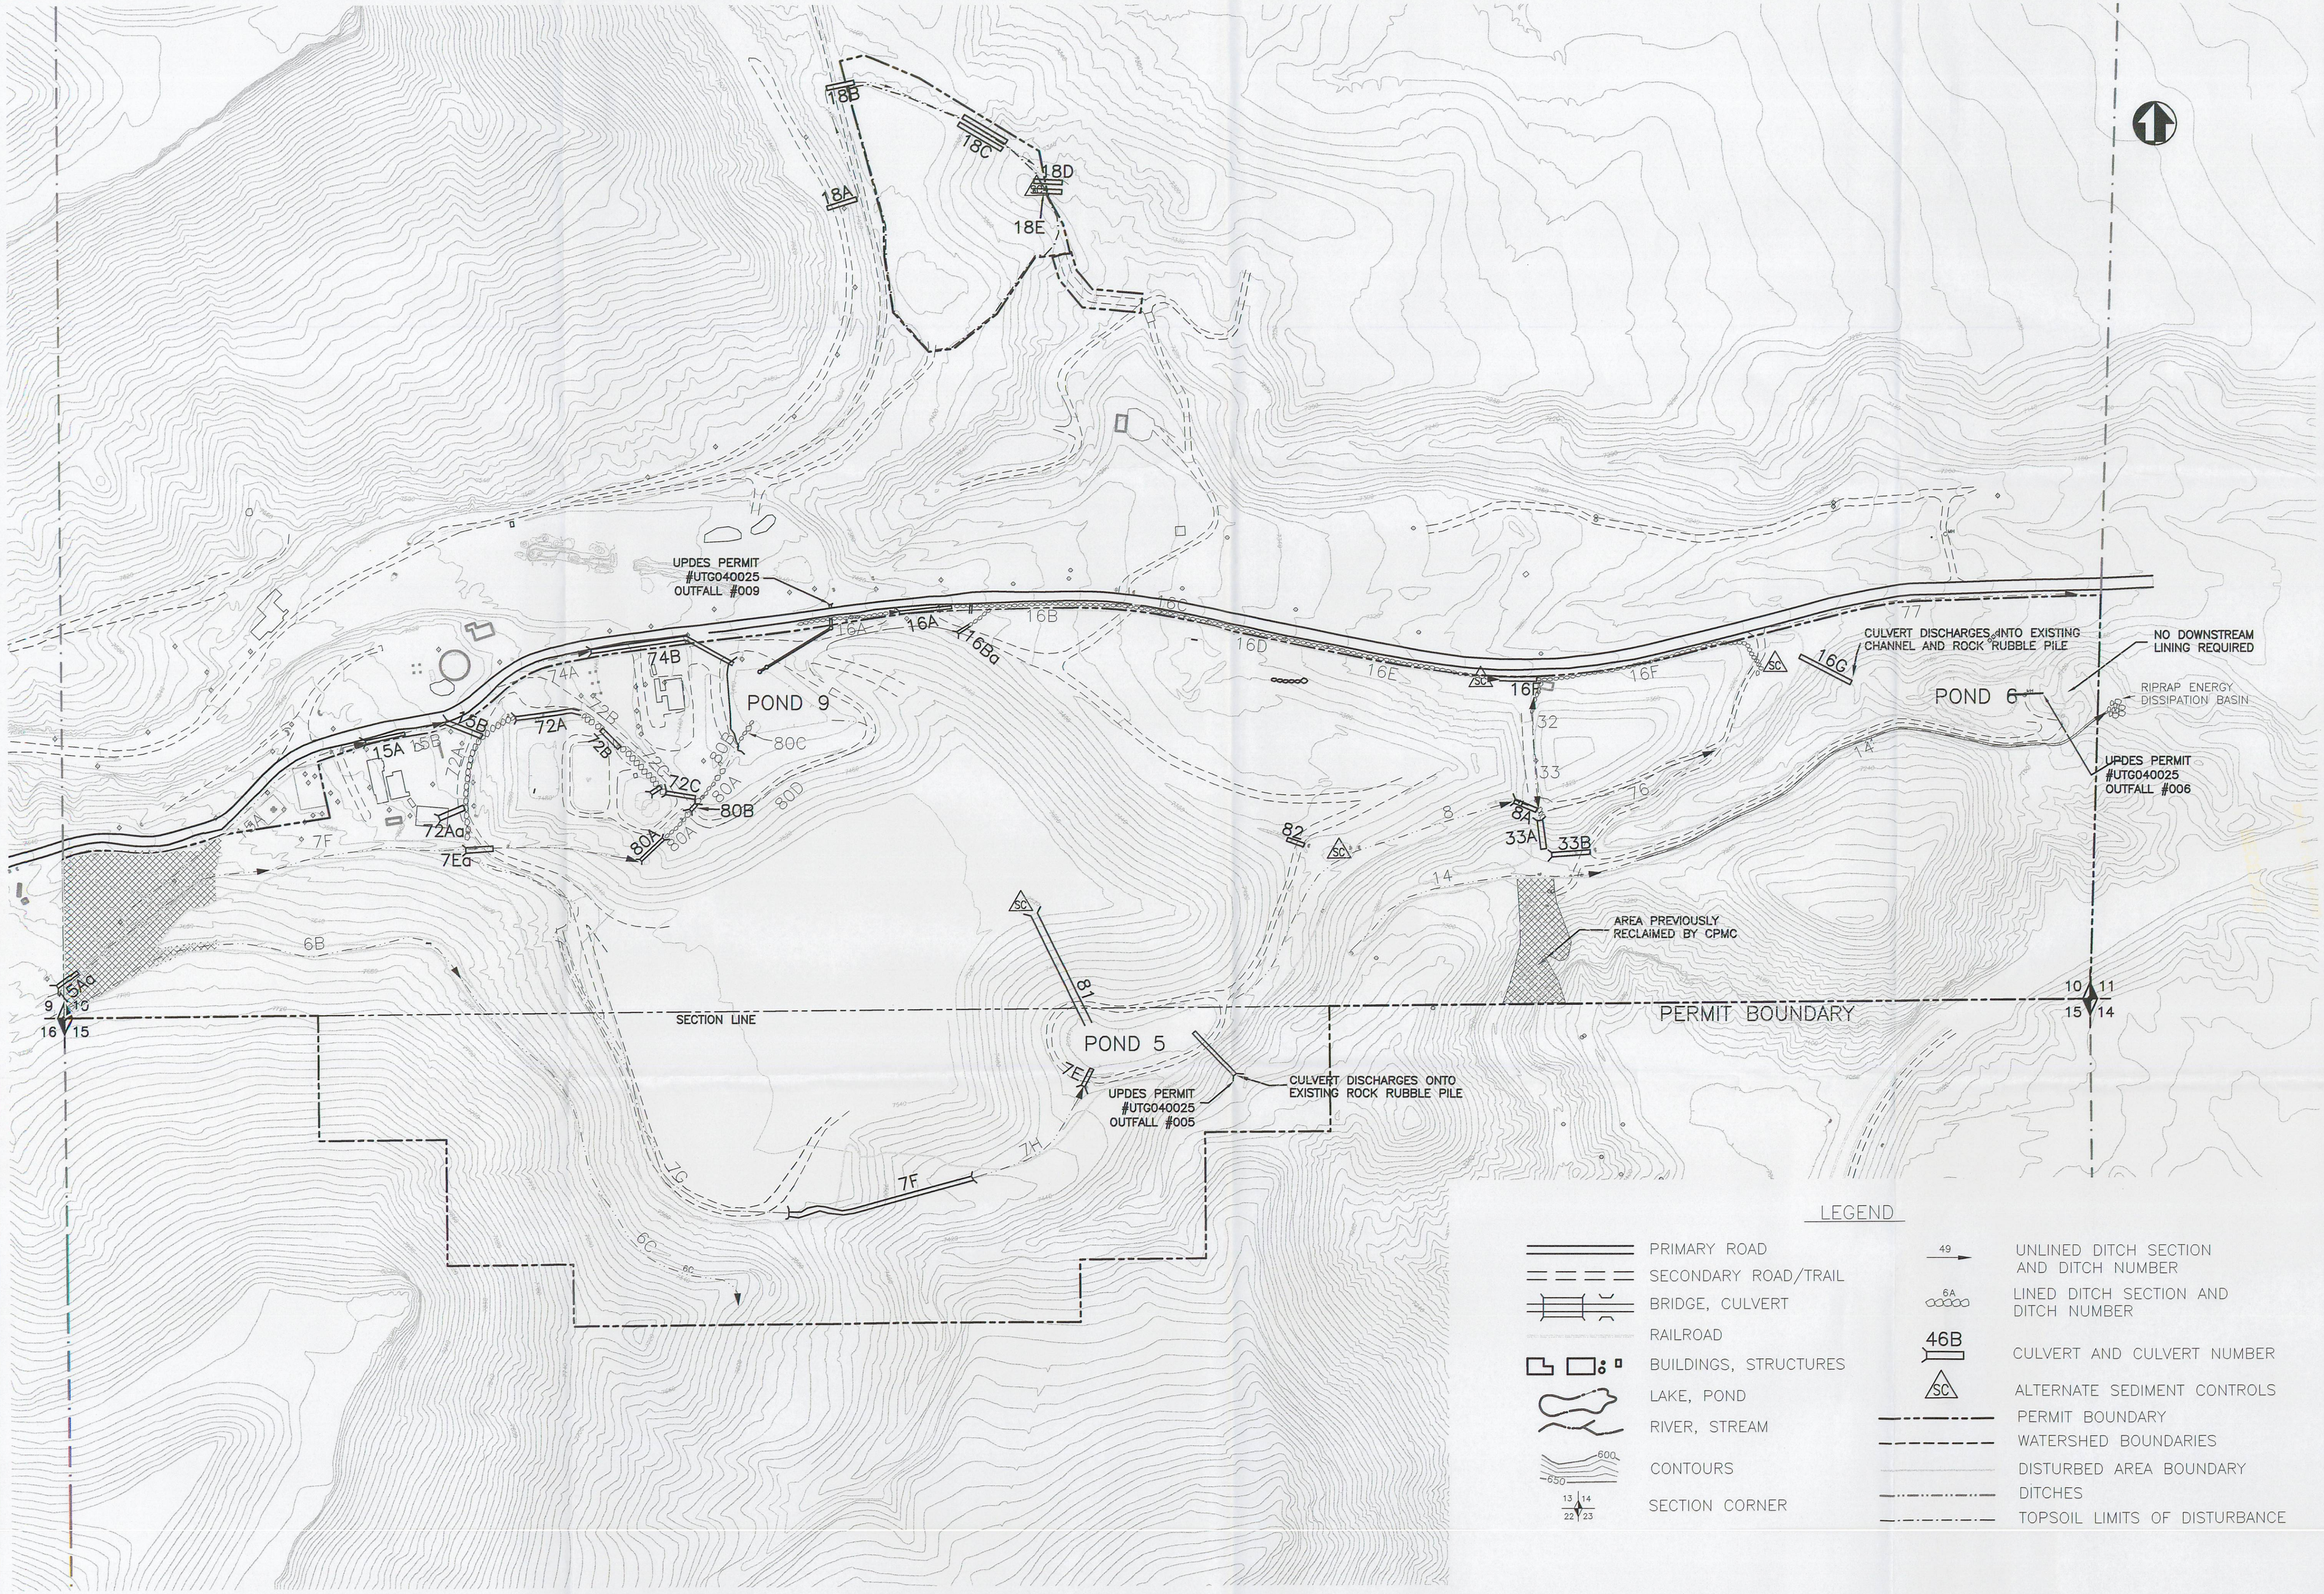


## LEGEND

- PRIMARY ROAD
- SECONDARY ROAD/TRAIL
- BRIDGE, CULVERT
- RAILROAD
- BUILDINGS, STRUCTURES
- LAKE, POND
- RIVER, STREAM
- CONTOURS
- SECTION CORNER
- UNLINED DITCH SECTION AND DITCH NUMBER
- LINED DITCH SECTION AND DITCH NUMBER
- CULVERT AND CULVERT NUMBER
- ALTERNATE SEDIMENT CONTROLS
- PERMIT BOUNDARY
- WATERSHED BOUNDARIES
- DISTURBED AREA BOUNDARY
- DITCHES
- TOPSOIL LIMITS OF DISTURBANCE

PROFESSIONAL ENGINEER
No. 187727
S. SCOTT CARLSON
LICENSED
STATE OF UTAH

DATE:
PLOT DATE:
SCALE
PROJECT NUMBER


PSOMAS
2825 East Cottonwood Parkway, Suite 120
Salt Lake City, Utah 84121
(801) 270-5777 (801) 270-5782 (FAX)


DESIGNED
DRAFTED
CHECKED

MAP NUMBER

731.720b


Plotted: 03/24/04 10:55:31 U:\BSUN010600\New Permit\Drawings\C-731.720b.dwg BHartman