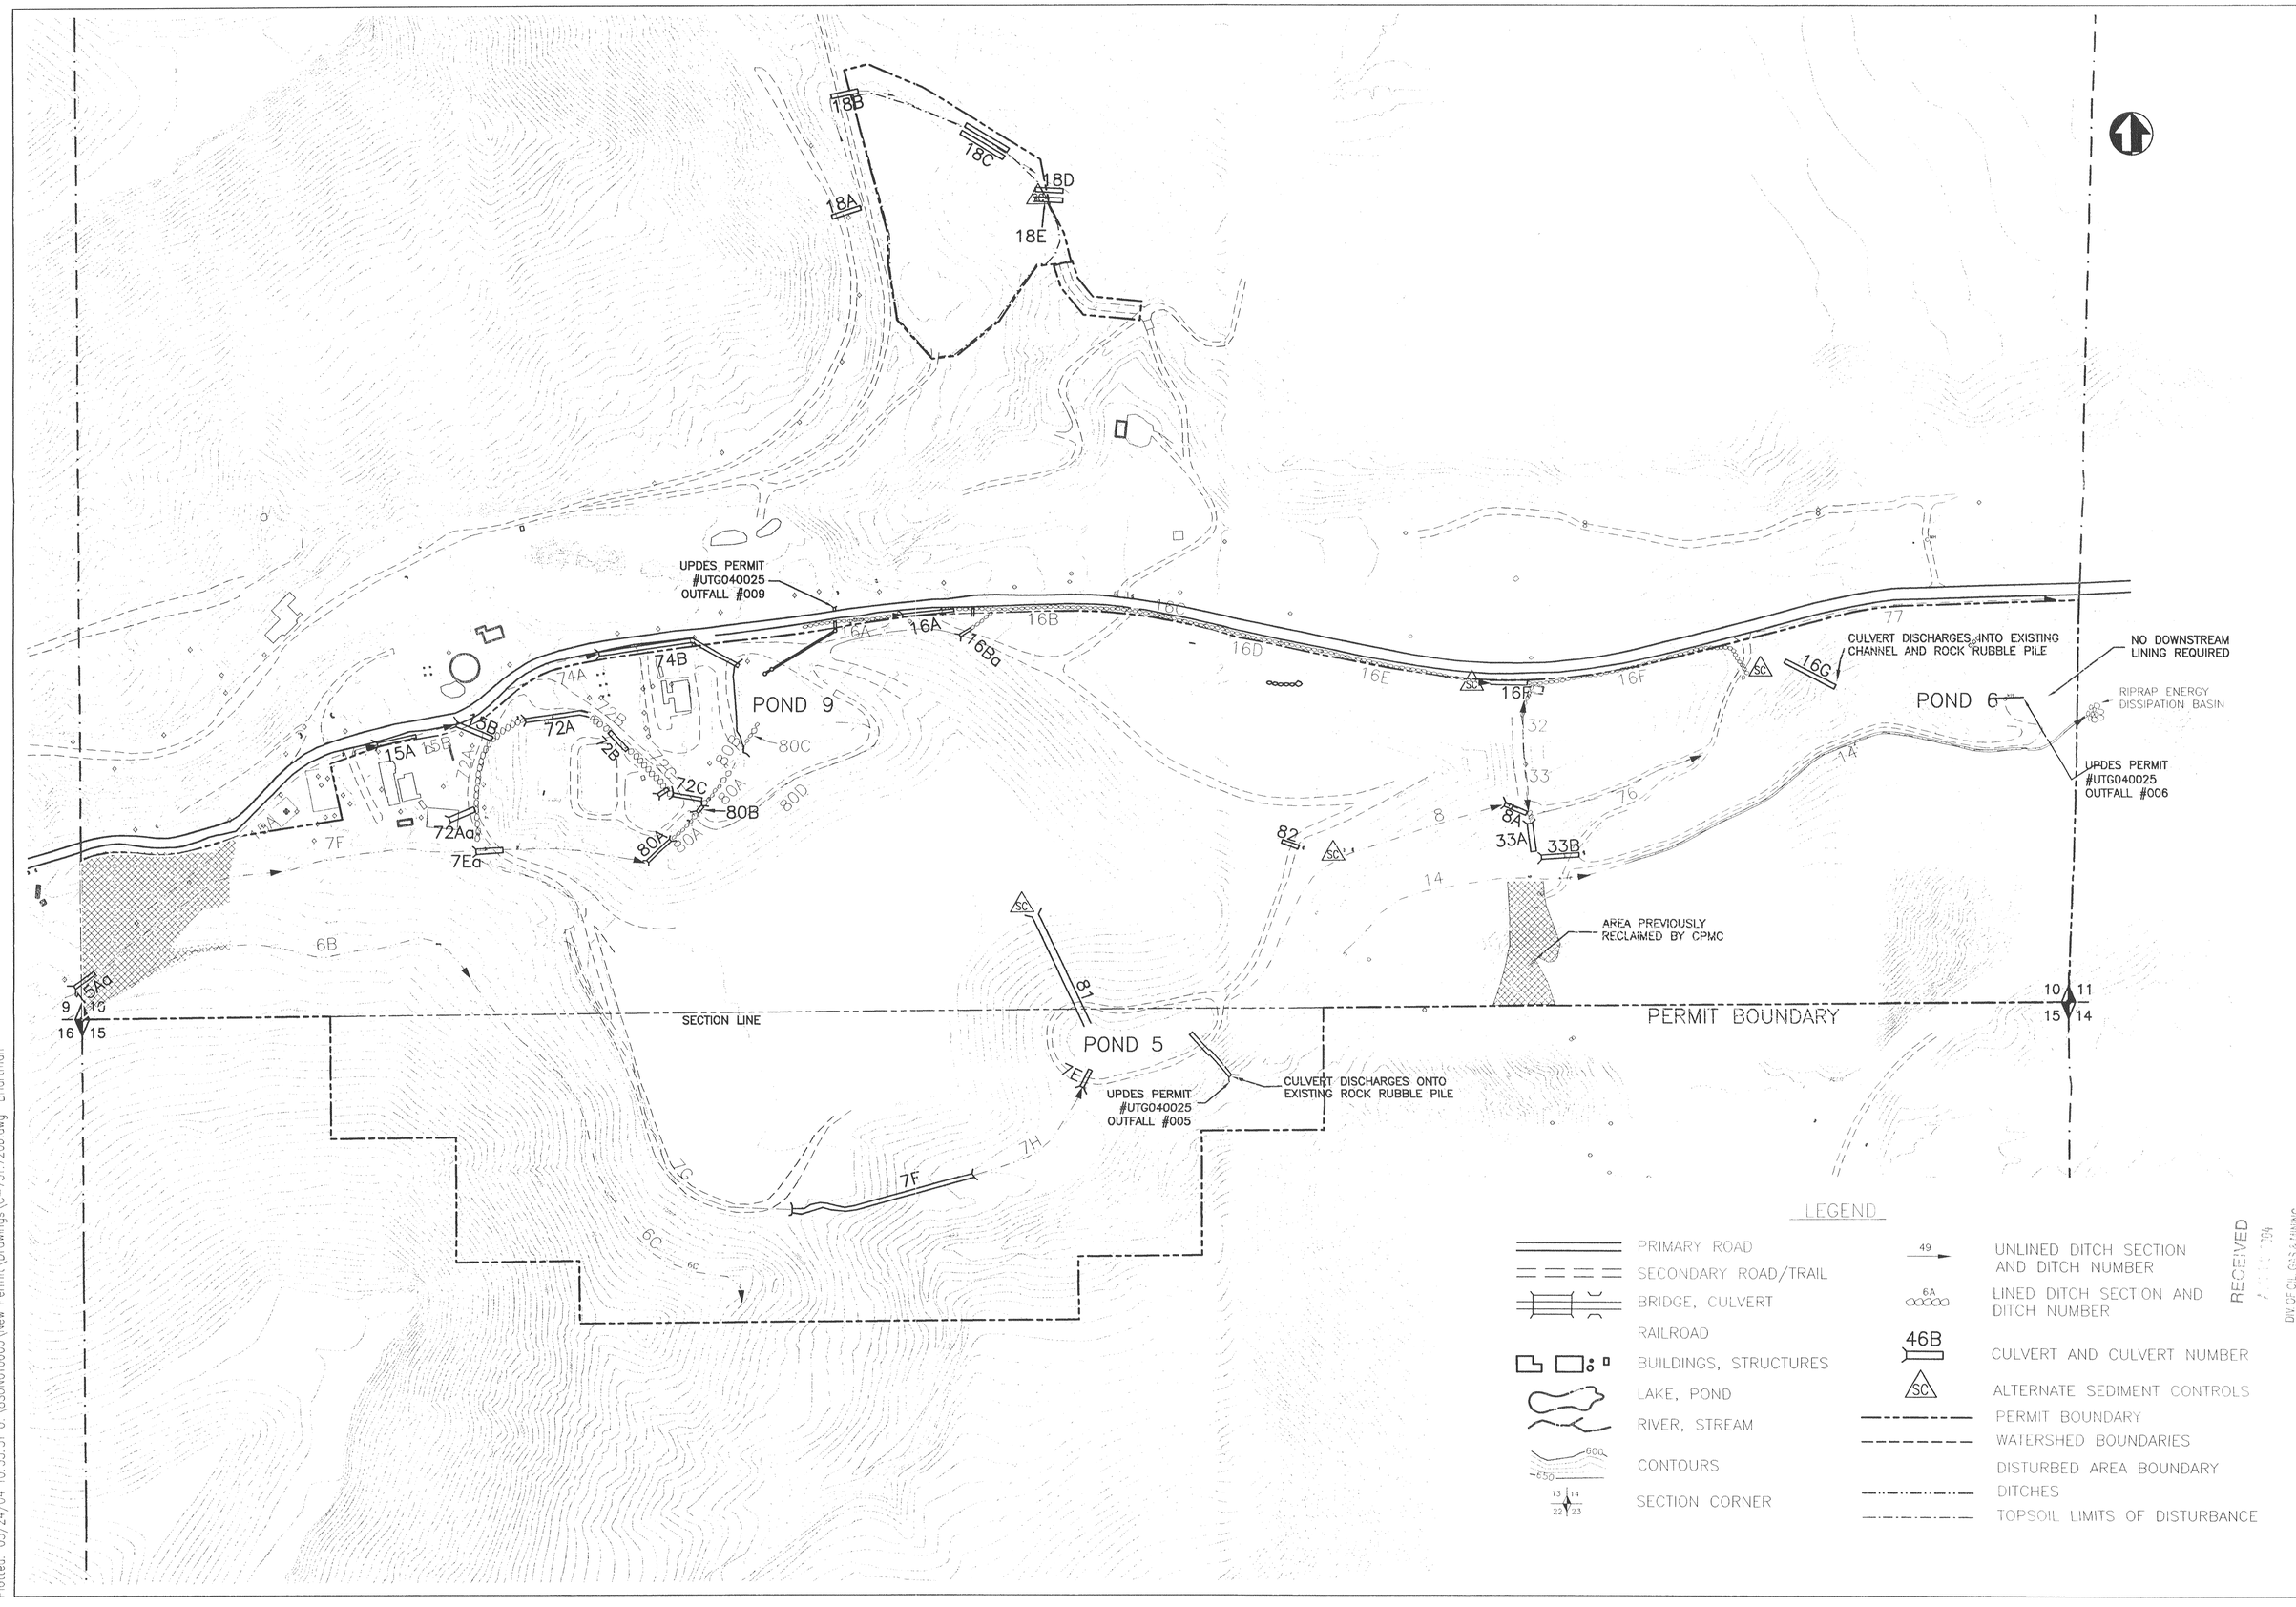

RECEIVED
DIV OF OIL, GAS & MINING

SCA / STAR POINT WASTE FUEL
REFUSE PILE SURFACE WATER
CULVERTS

PSOMAS
2825 East Cottonwood Parkway, Suite 120
Salt Lake City, UTAH 84121
(801) 270-5777 (801) 270-5782 (FAX)

DATE:
PLOT DATE:
SCALE:
PROJECT NUMBER:
DESIGNED
DRAFTED
CHECKED

MAP NUMBER
731.720b