PLOTTED DATE:Wednesday, 18 March 2009 - 10:15am

C:_Business Files_Twin Peaks Eng\Sunnyside-Starpoint\Starpoint\C-521.100d.dwg

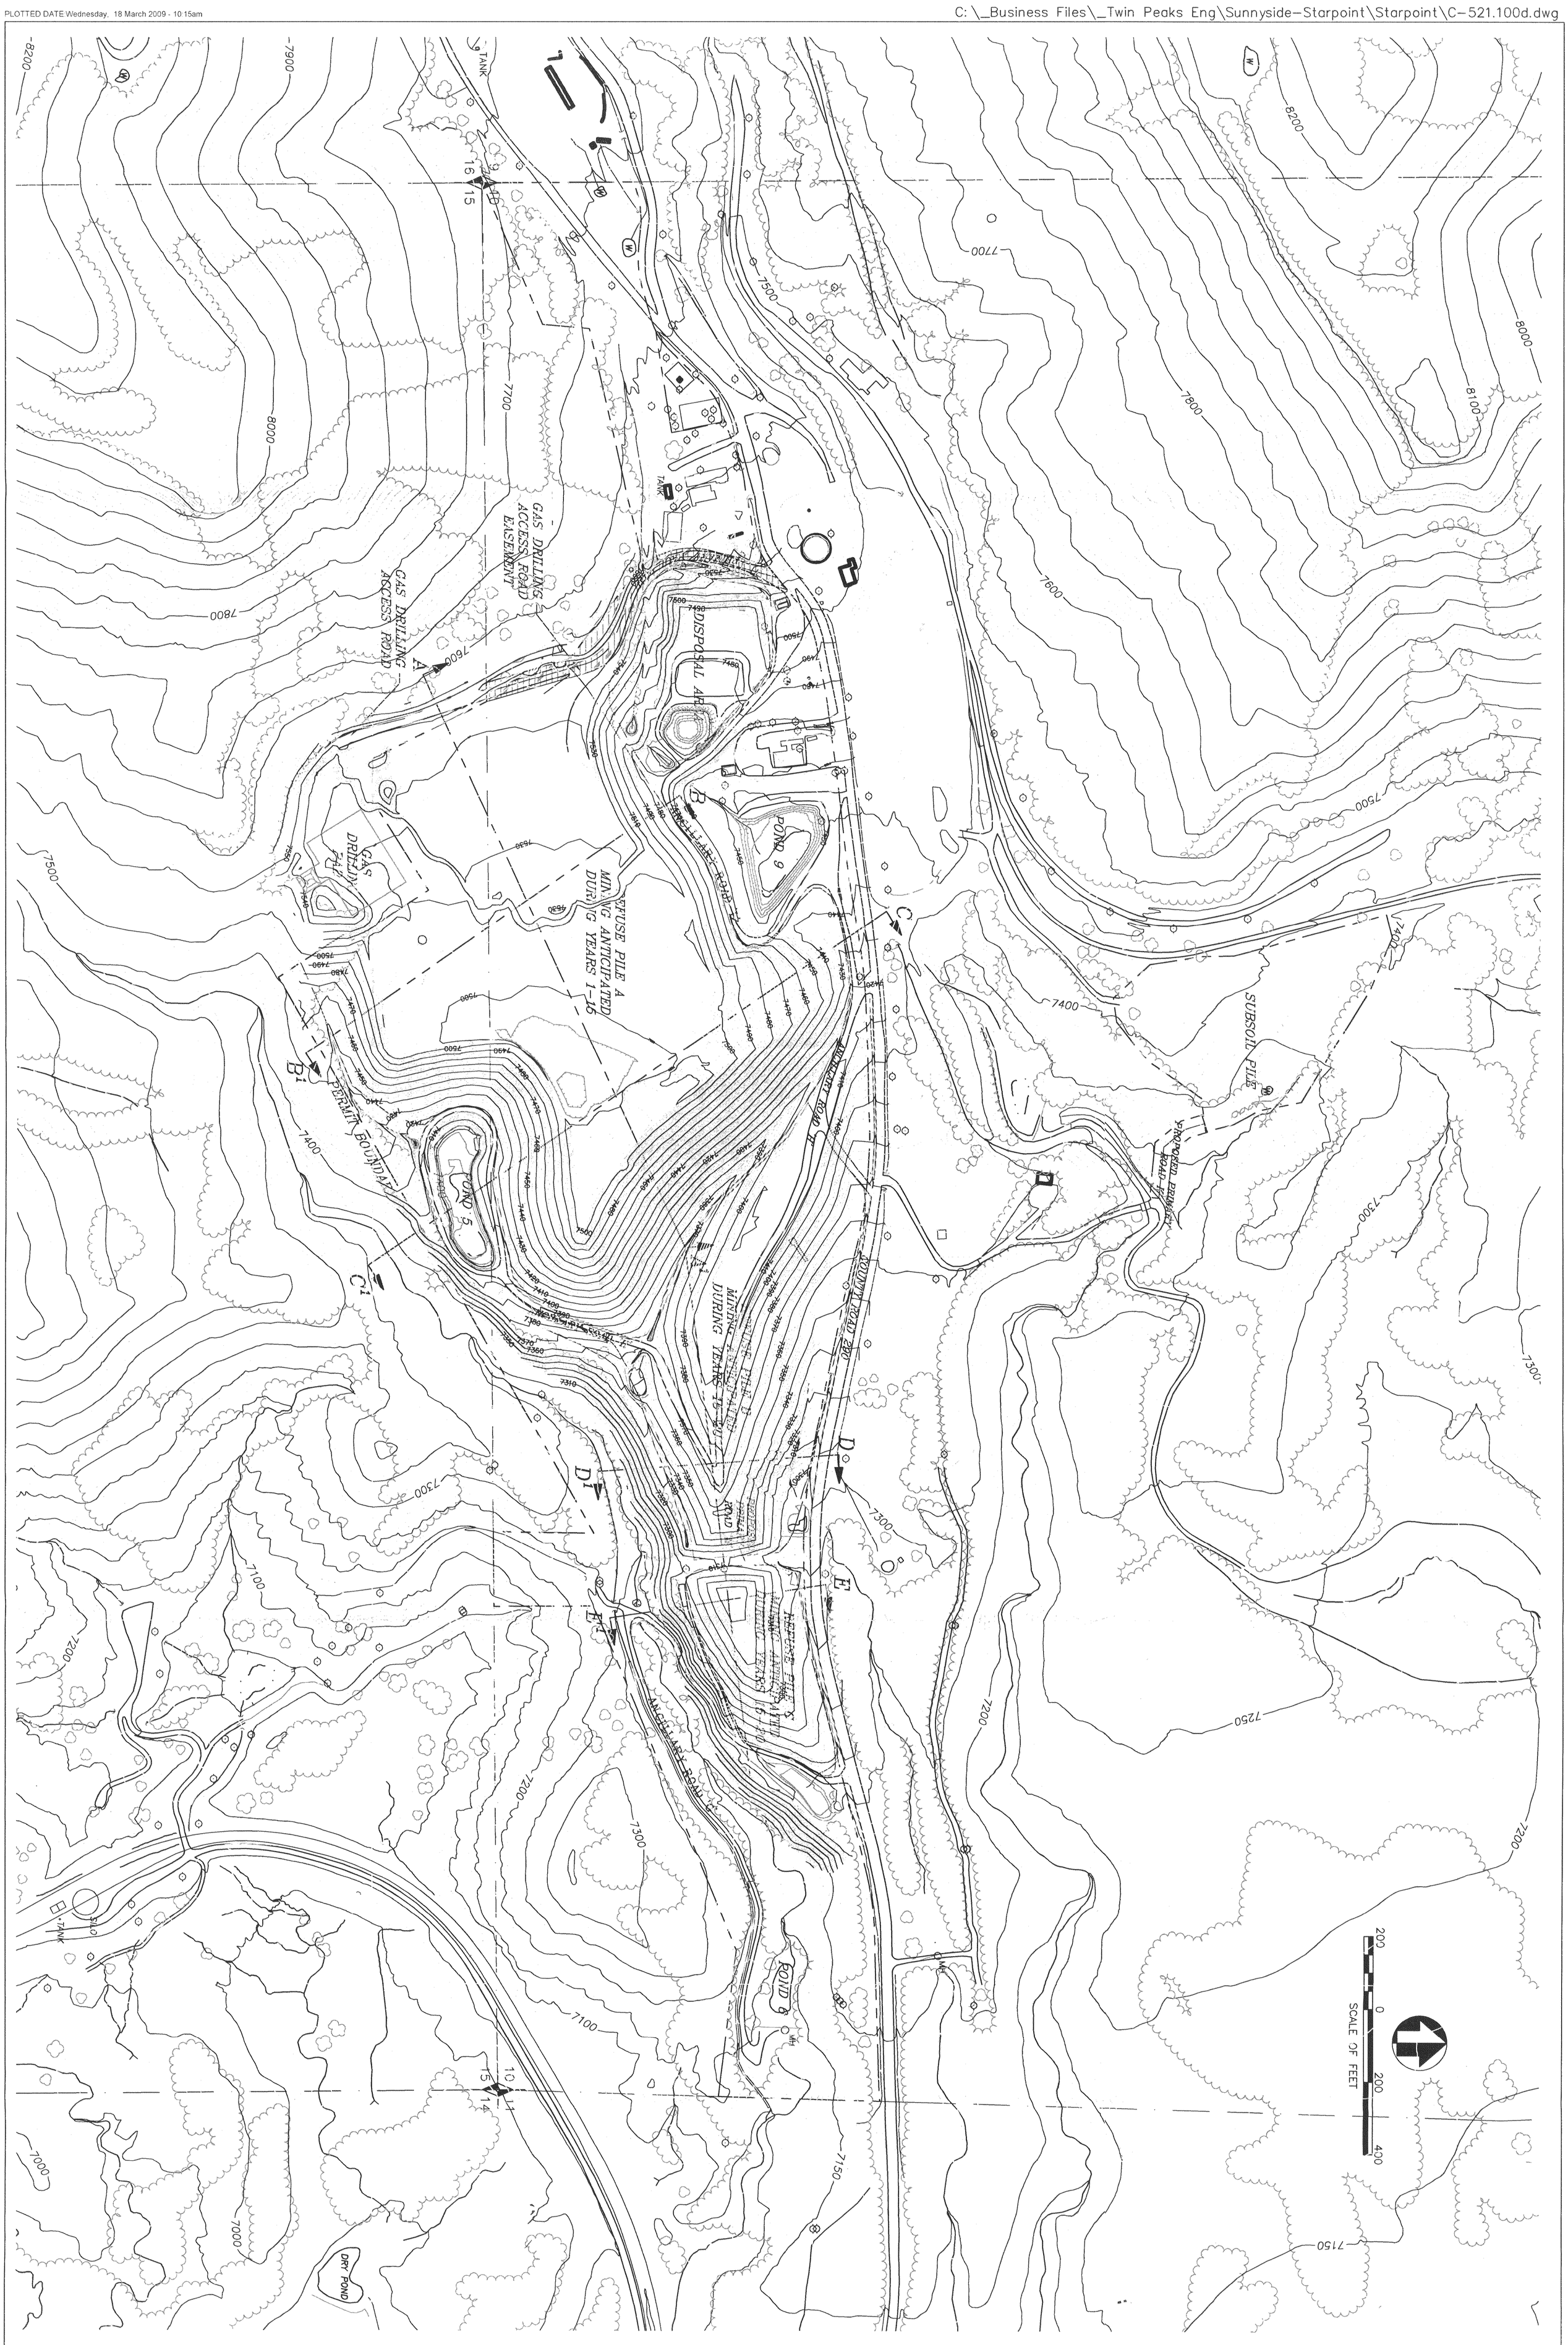

SHEET	521.100d
PLOT DATE:	
DWG DATE:	

TWIN PEAKS
Engineering & Land Surveying
1880 NORTH 800 EAST LEHI, UTAH 84043
(801) 450-3511, (801) 439-0700 FAX

RECEIVED
AUG 11 2009
DIV. OF OIL, GAS & MINING

SCA / STAR POINT WASTE FUEL REFUSE PILE OPERATION PLAN OVERVIEW

LICENSED PROFESSIONAL ENGINEER
No. 187727
S. SCOTT CARLSON
STATE OF UTAH

File in:
☐ Confidential
☐ Shelf
☒ Expandable
Refer to Record No C0011 Date 07102009
In C0070043
For additional information