RECEIVED
AUG 11 2009
DIV OF OIL, GAS & MINING

SCA / STAR POINT WASTE FUEL
REFUSE PILE OPERATION PLAN
CROSS SECTIONS

TWIN PEAKS
Engineering & Land Surveying
1886 NORTH 800 EAST LEHI, UTAH 84043
(801) 450-3511, (801) 439-0700 FAX

DWG DATE:

PLOT DATE:

SHEET

521.100e

File in:
☐ confidential
☐ shelf
☐ expandable
Refer to Record No. [illegible] Date [illegible]
In C/[illegible]/[illegible] Incoming
For additional information

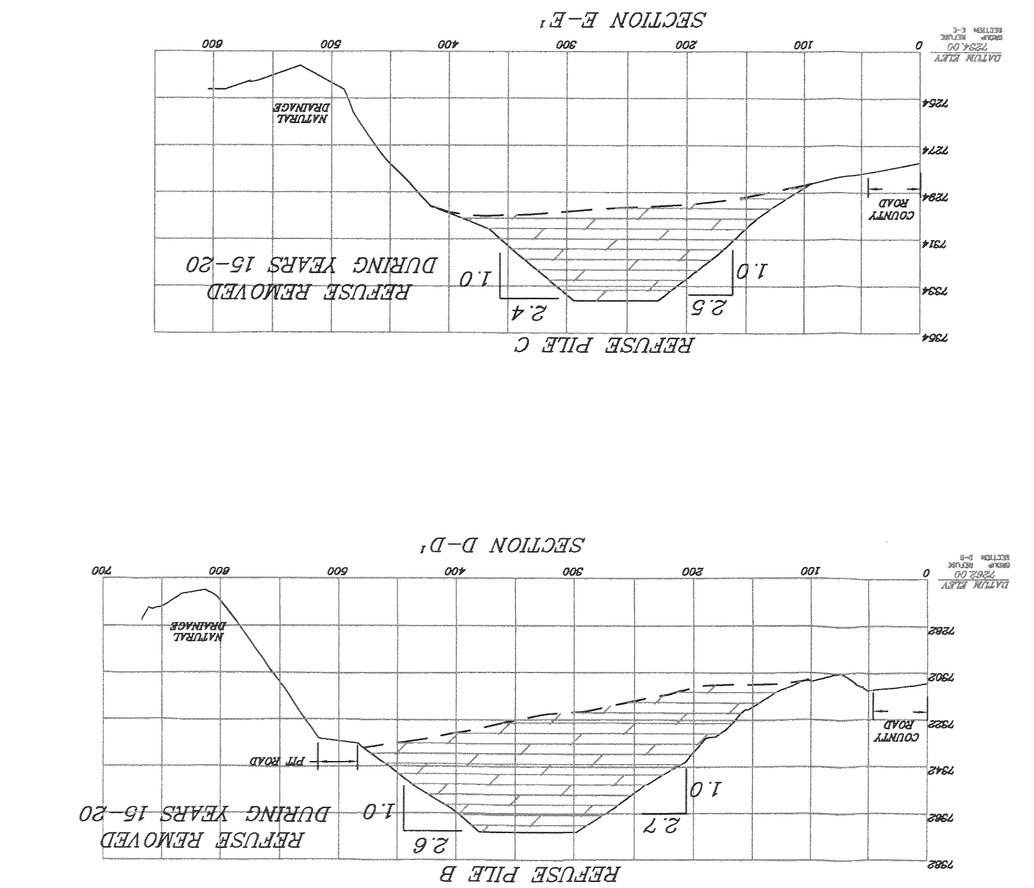

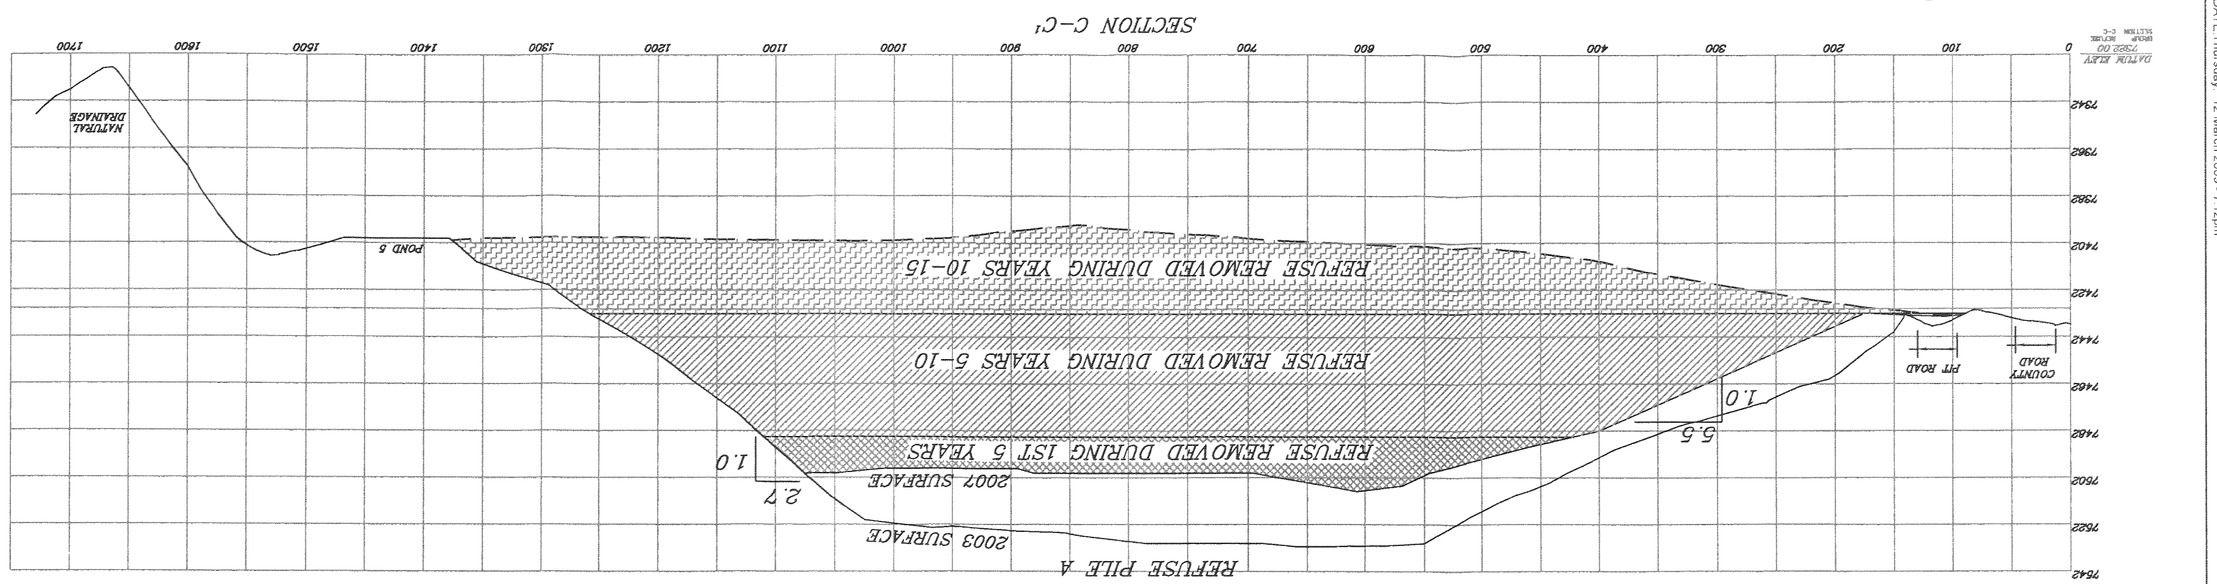

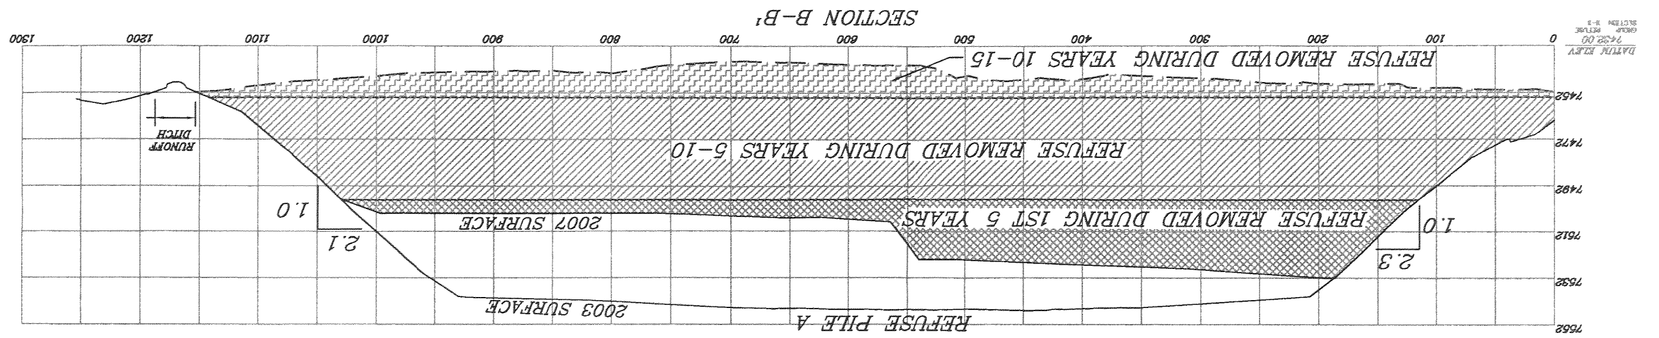

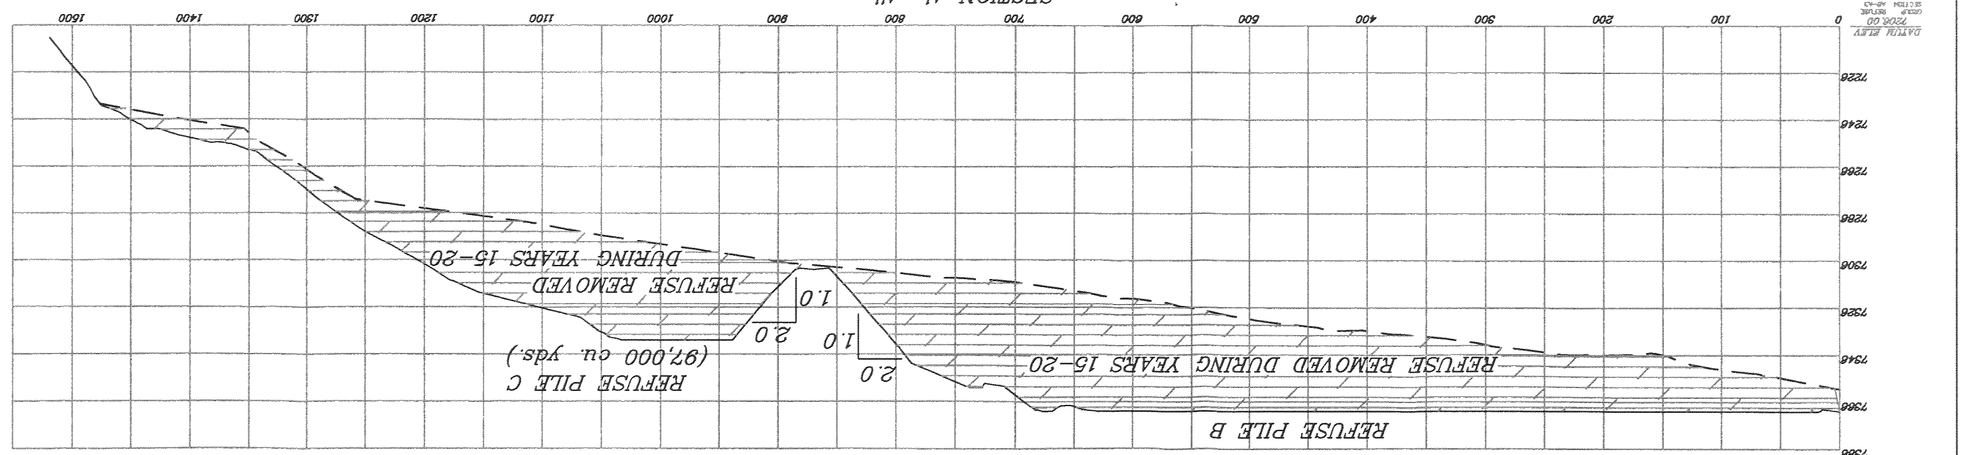

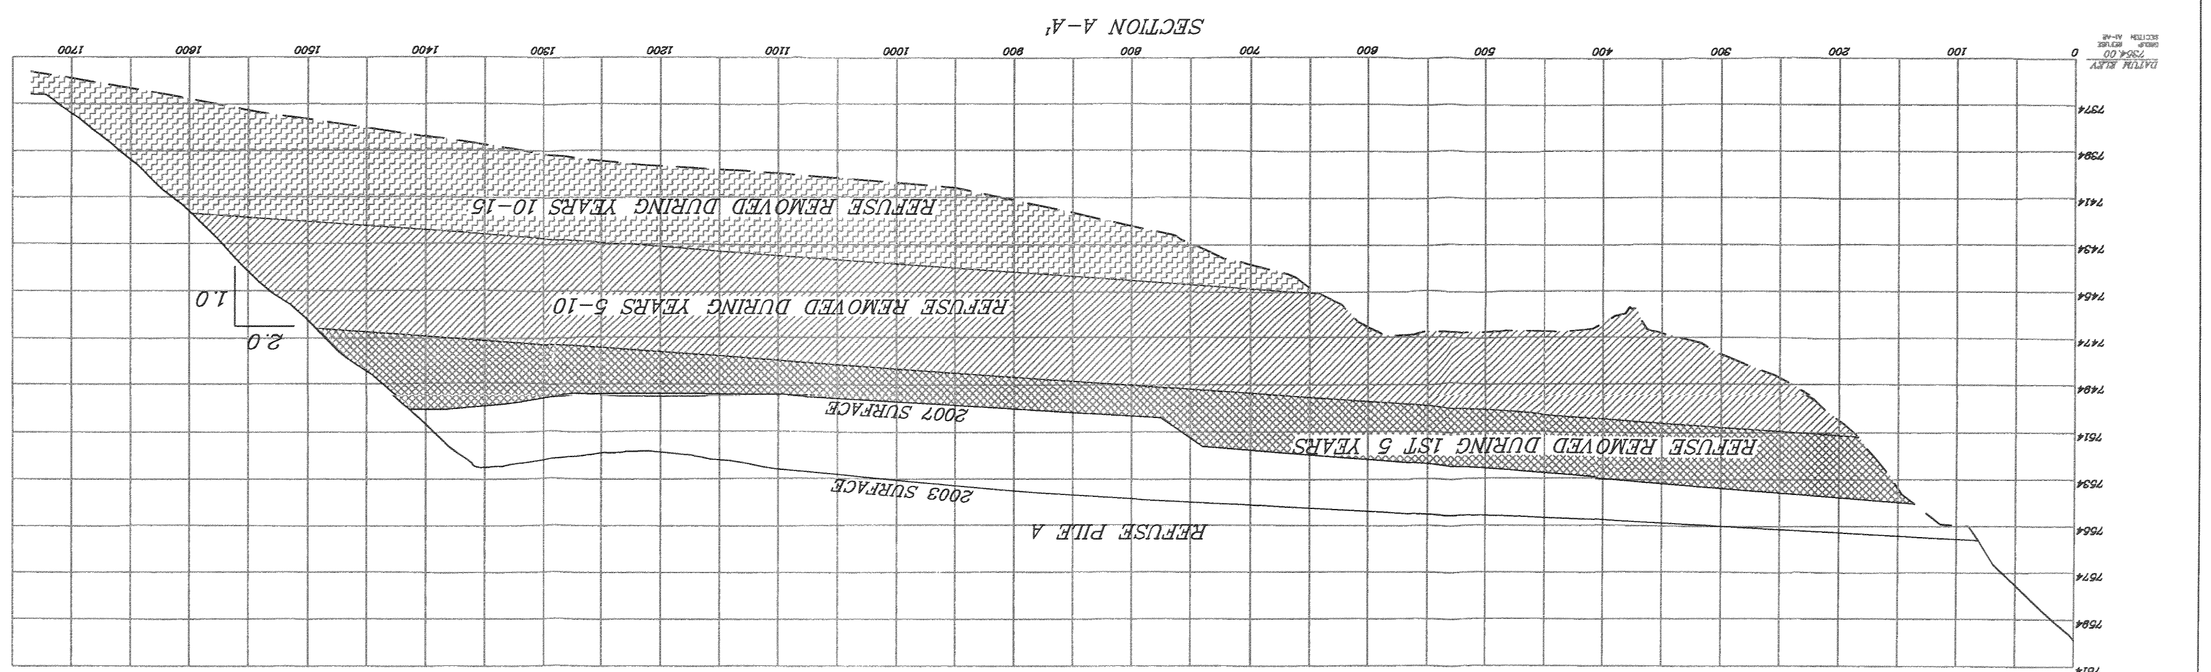

PLOTTED DATE: Thursday, 12 March 2009 - 7:10pm
C:_Business Files_Twin Peaks Eng\Sunnyside-Starpoint\Starpoint\C-521.100d.dwg