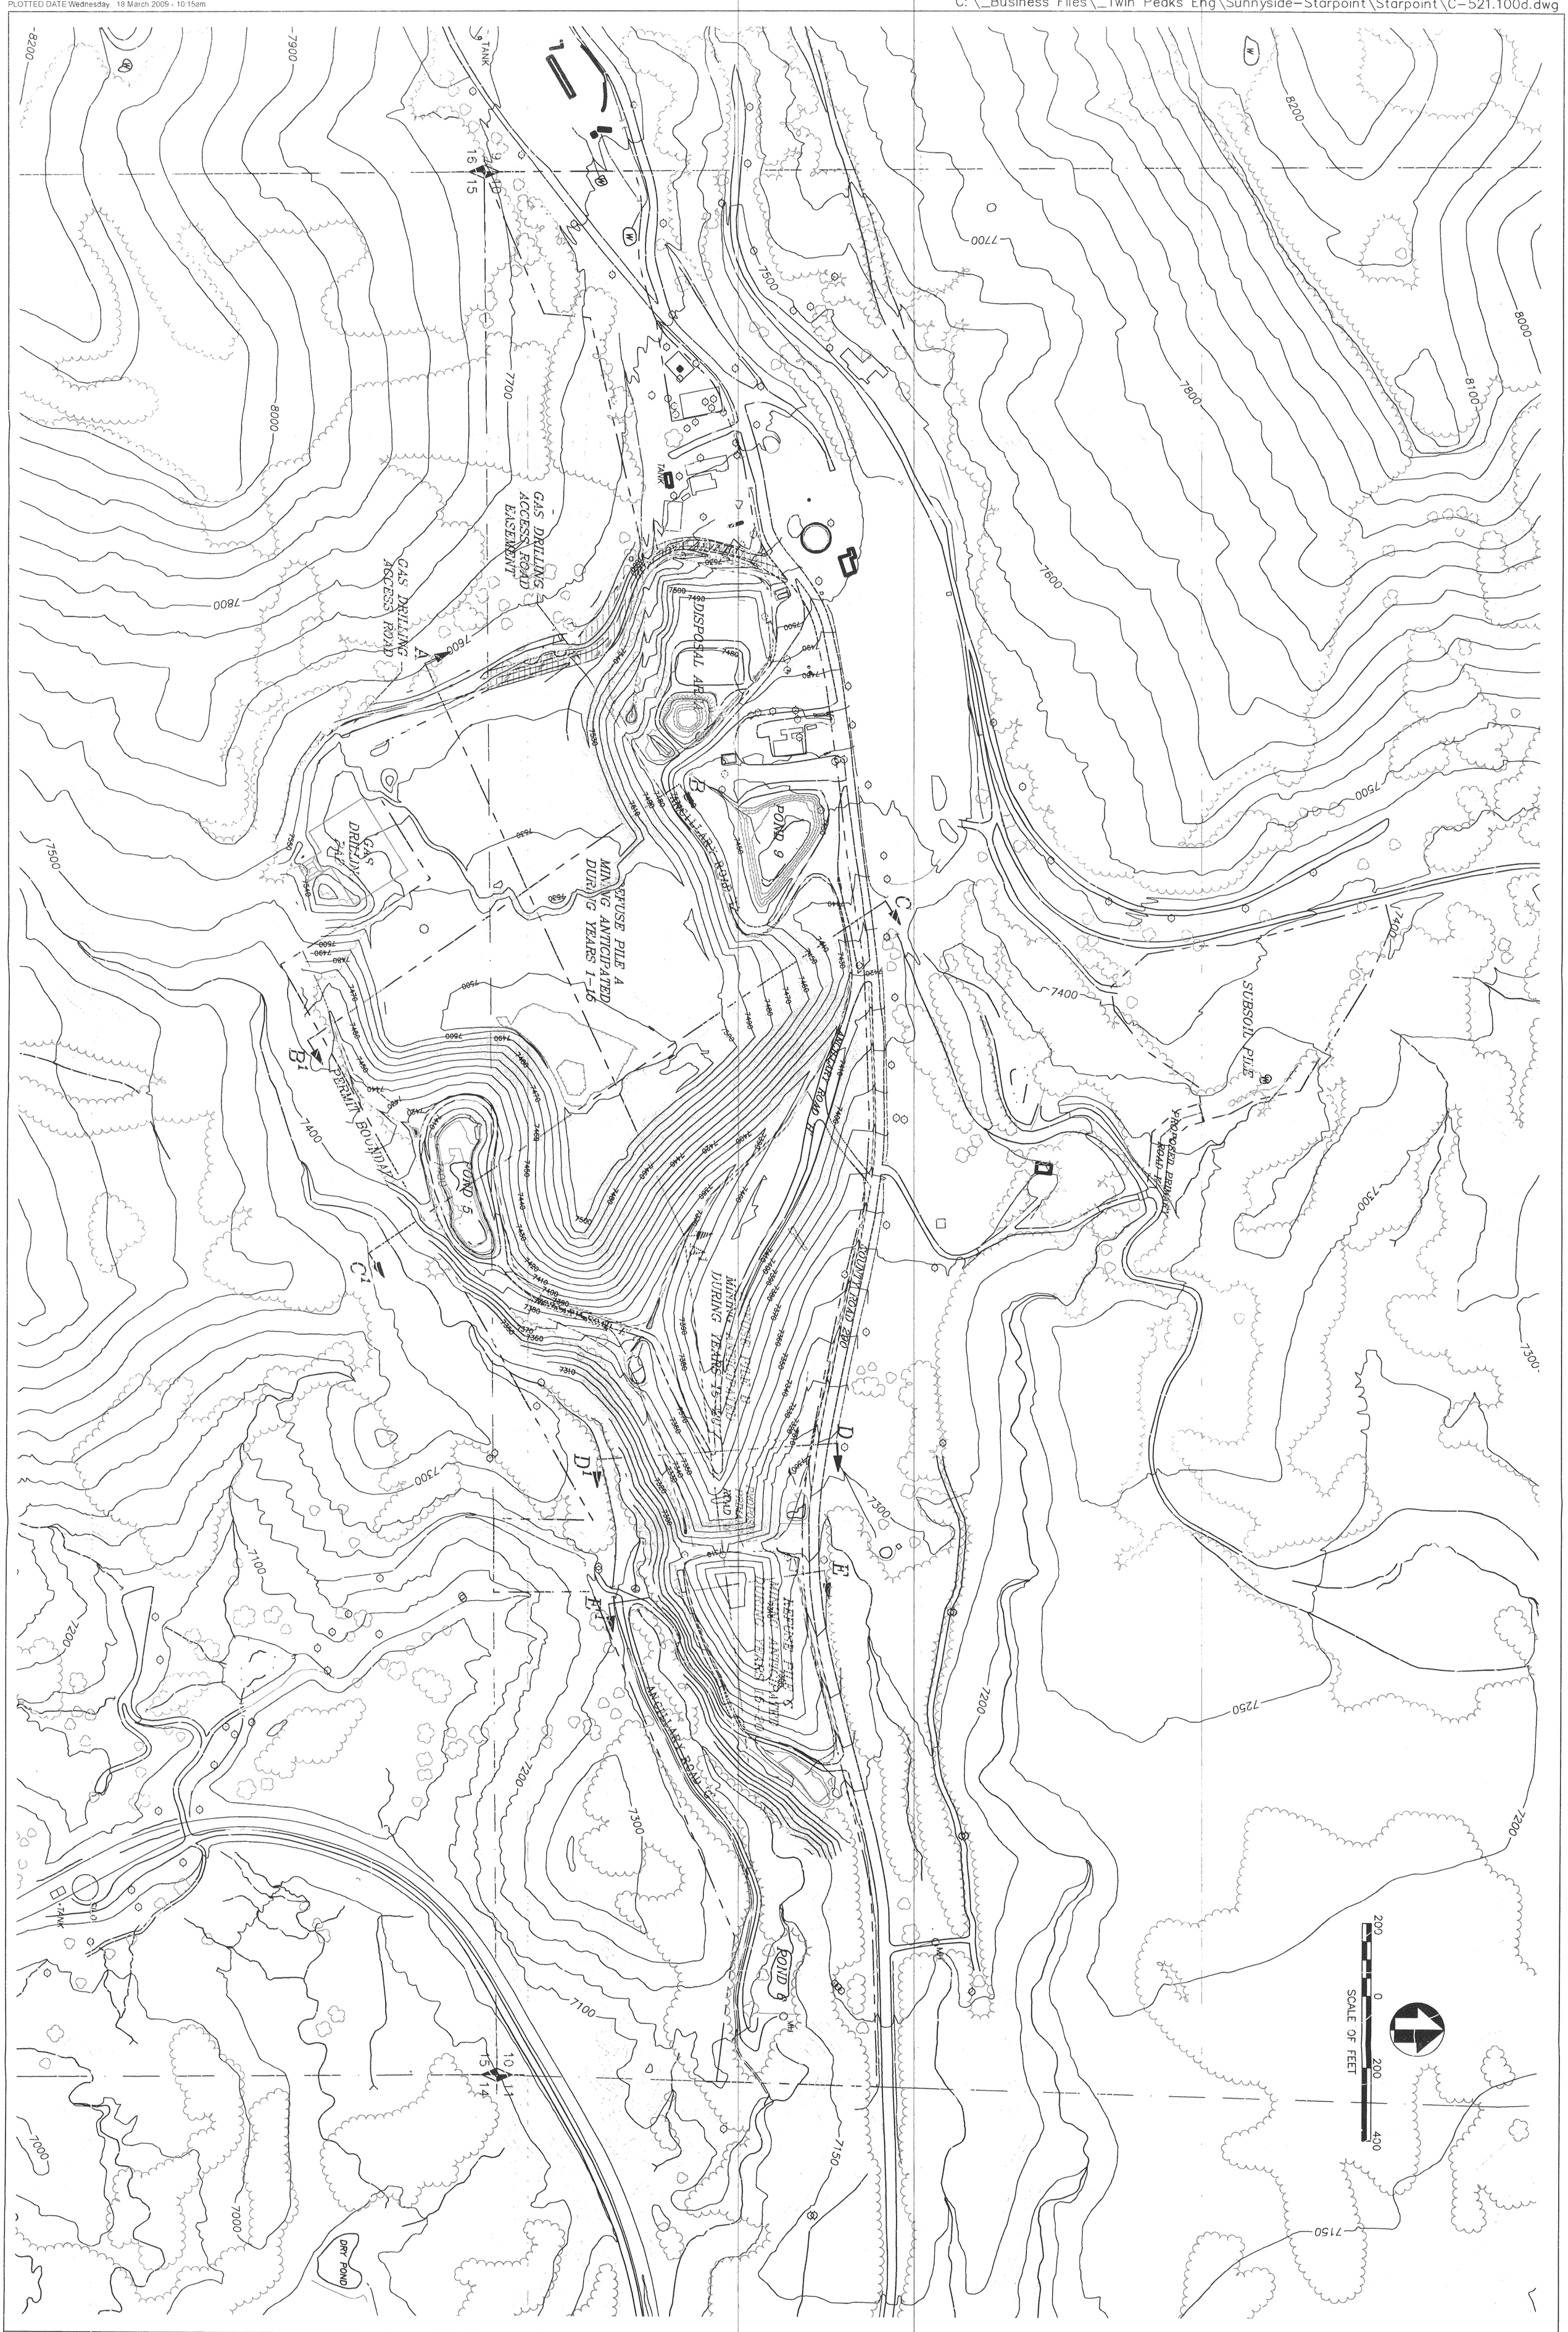

521.100d

SHEET

PLOT DATE:

DWG DATE:

TWIN PEAKS
Engineering & Land Surveying
1880 NORTH 800 EAST LEHI, UTAH 84043
(801) 450-3511, (801) 439-0700 FAX

File in:
☐ Confidential
☐ Shelf
☒ Expandable
Refer to Record No. 0004 Date 02182010
In C/0070042, 2010, Incoming
For additional information: Conf.

SCA / STAR POINT WASTE FUEL REFUSE PILE OPERATION PLAN OVERVIEW

LICENSED PROFESSIONAL ENGINEER
No. 187727
S. SCOTT CARLSON
2/20/10
STATE OF UTAH